
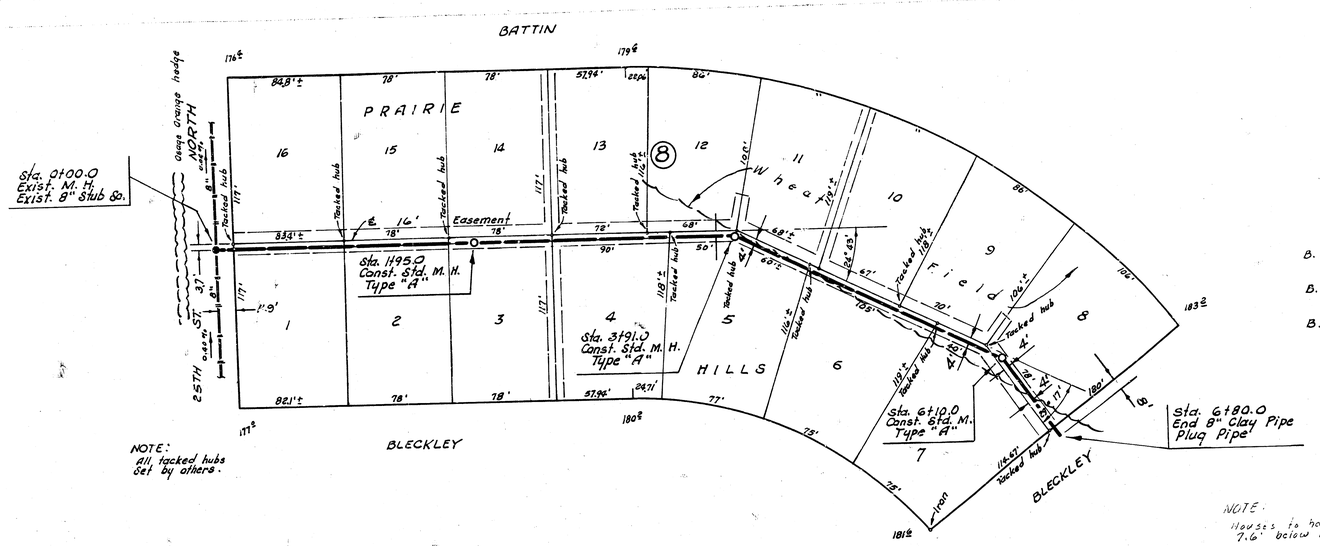


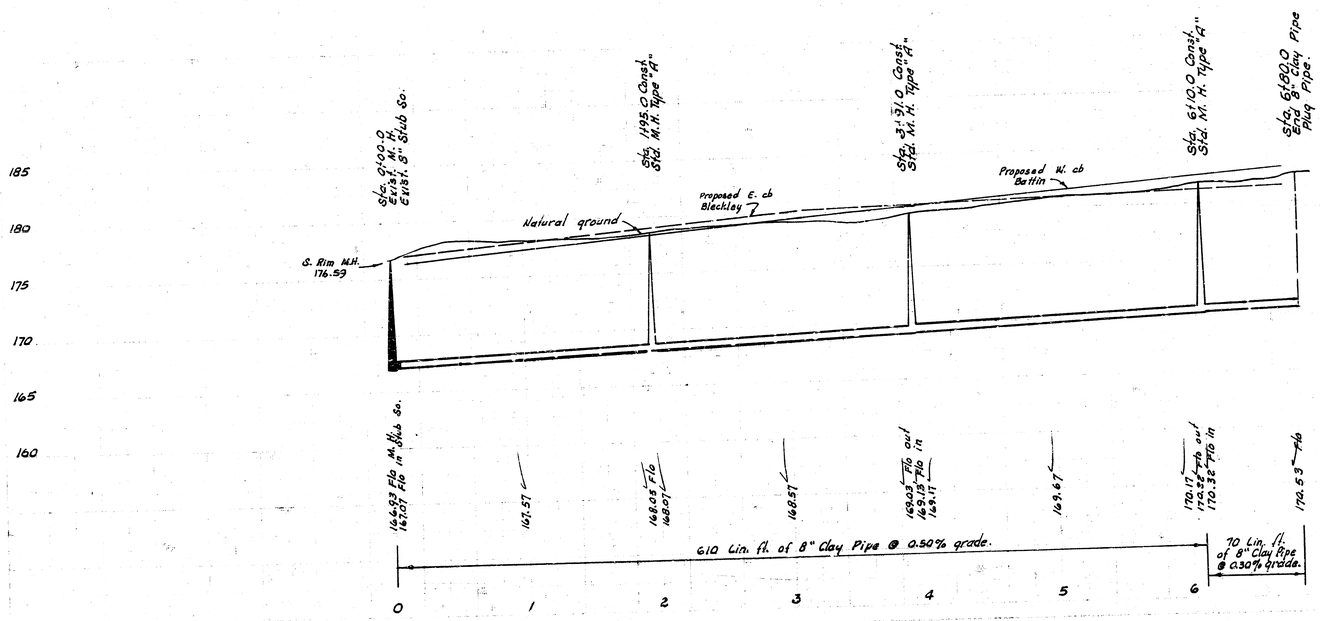

N

Plan Scale 1" = 40'
Profile Scale 1" = 40' Horz.
1" = 5' Vert.

B. M. 174.49 City Std. 44' west & 32' N of E. both 25th St. and Oliver Ave.

B. M. 182.28 SW cor. conc. step No # 4902 E. 24th St. N.

B. M. 186.38 SW cor. conc. porch 4914 E. 24th St. North.

NOTE:
Houses to have basements 7.6' below Natural ground

LARRY W. LAURENT LICENSED 6363 KANSAS PROFESSIONAL ENGINEER

LAT. 8, MAIN 2, S. S. NO. 23,
CITY OF WICHITA, KANSAS
R. W. LINN — CITY ENGINEER
APRIL 1974 PROJECT NO. DBKL 574008

FILMED FROM THE BEST AVAILABLE COPY