


G. Young Bid 1
D. Cramer

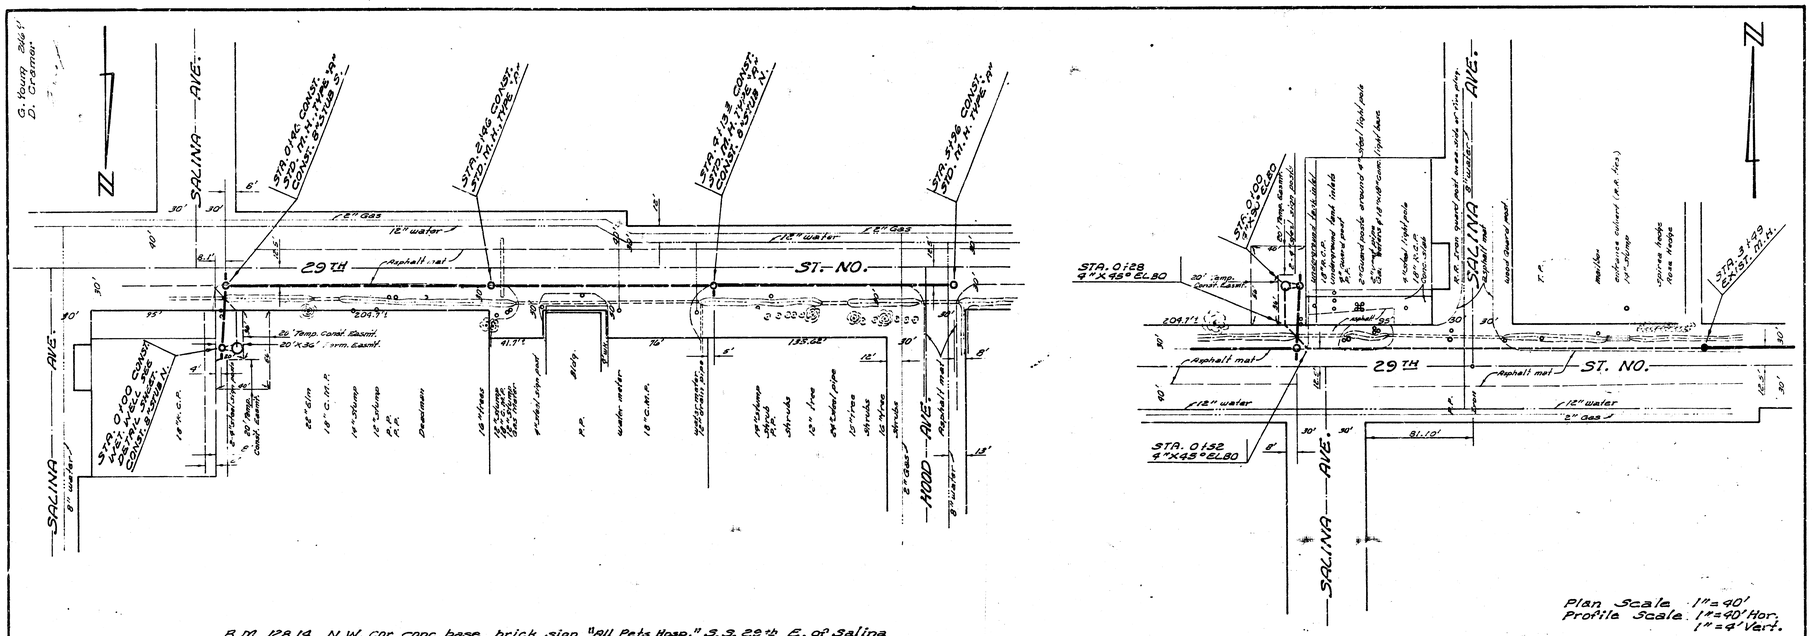


STA. 0+00
4"X 45° EL. 80
STA. 0+28
4"X 45° EL. 80
STA. 0+52
4"X 45° EL. 80
STA. 4+19
EXIST. M.H.
SALINA AVE.
29TH ST. NO.
20' Temp. Easmt.
Asphalt mat
12" water
2" Gas
8" water

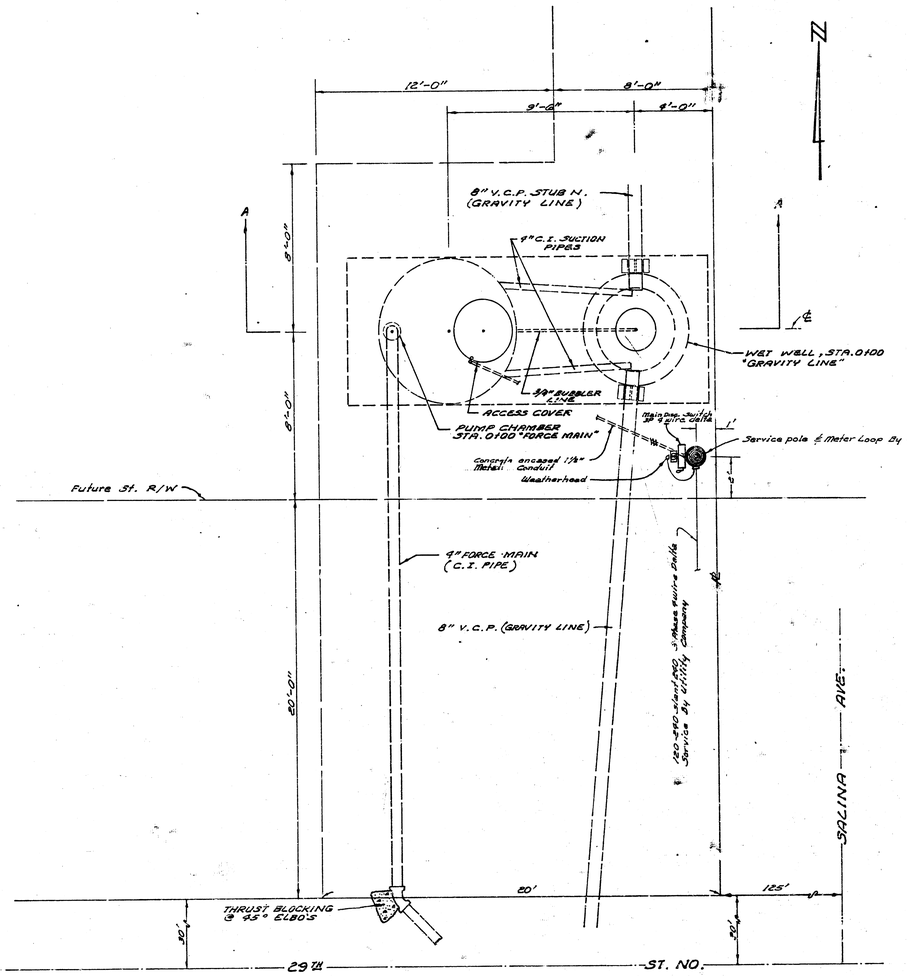

PLAN
Scale 3/8" = 1'-0"

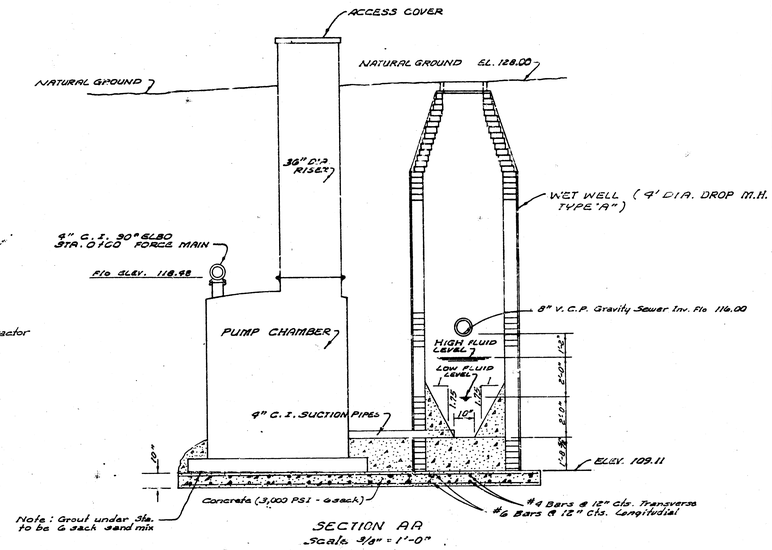

SECTION AA
Scale 3/8" = 1'-0"

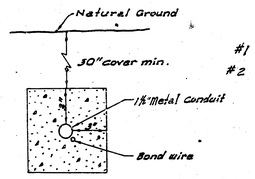

SECTION
ELECTRIAL CONDUIT
CONCRETE ENCASED
Scale 2" = 1'-0"


GENERAL NOTES:

#1 4" C.I. Elbows & Thrust blocking shall be included in bid price of Lin. Ft. of 4" C.I.P.

#2 Wet well, Conc. pad, conc. encasement of conduit, electrical wireing from Lift Sta. to Service pole including Meter Loop & service Pole shall be included in Lump Sum Bid of Lift Station


PUMP STATION DETAIL
STA. 0+00 FORCE MAIN
STA. 0+00 GRAVITY LINE
CITY OF WICHITA, KANSAS
PROJECT NO. C27-4

(2/3)

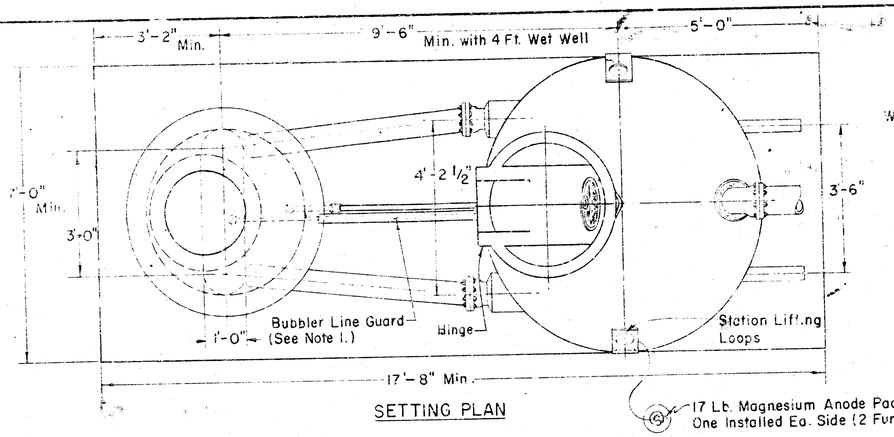

SETTING PLAN


17 Lb. Magnesium Anode Pack One Installed Ea. Side (2 Furnished).

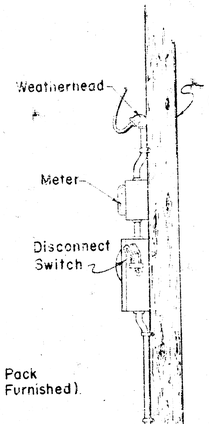

Notes:-


1. Bubbler Line Guard (2-3' x 3" x 5F* Long) Furnished by S & L and Cut to Required Length at Installation.

2. See Engineer's Plans & Specifications for Details of Wet Well, Concrete Foundation, Grout Under Station and Electrical Service.

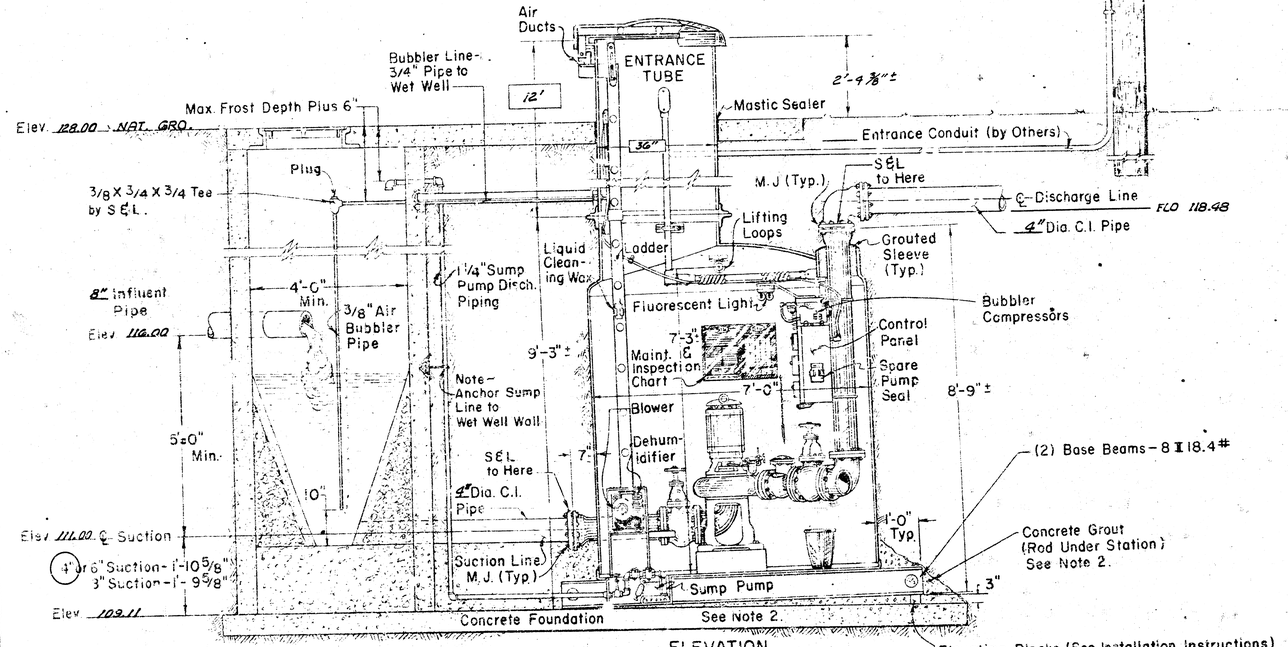

TYPICAL WET WELL
See Note 2

ELEVATION
(CROSS SECTION)

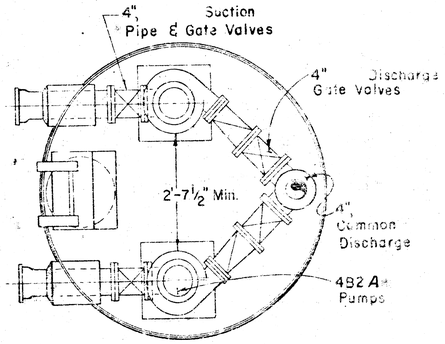

STATION PLAN

PROJECT NO. C27-4

DWG NO. 75 D 1

DIMENSIONS ARE IN INCHES UNLESS NOTED. TOLERANCES UNLESS OTHERWISE STATED. FRACT. ± DECIMALS ± ANGLES ±					
F	N-65 8/65 2.74	JEH	DRAWN BY: MASLAM	DATE 4/63	FOR:
D	N-65 1/65 31	CC-JG			
C	N-67 1/66 31	JEH GEW	REQ. BY: WAAGE	DATE 4/63	FACTORY-BUILT UNDERGROUND DUPLEX SEWAGE PUMPING STATION 7'-0 DIAMETER-36" ENT. TUBE
B	NO. 1 4/64	E			
A	N-67 1/67 31	C	APPRO. BY: PARKS	DATE 4/63	
LT.	NO. DATE	BY			
REVISIONS		CHKD	SCALE NONE		SERIAL NO. DRWG. NO.

South & Lowles

3/3

SECTION 6-20