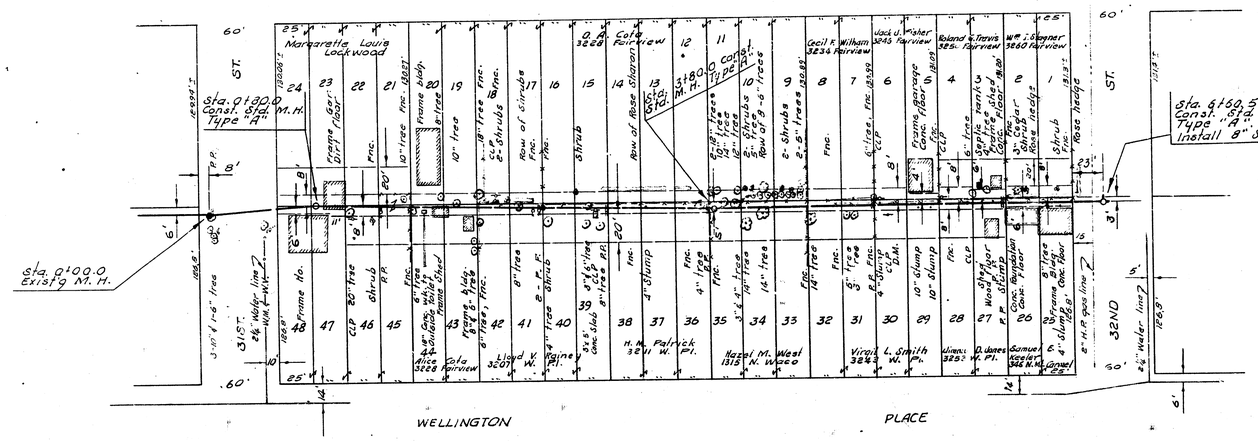
B. M. 128.14 R. R. Spike N. W. S. P. P. S. E. 31st St. No. 4 Wellington Place.

Survey by C.W.K. Bk. No. 2367
Plan by
Checked by


JONES PARK ADDITION
BLOCK 16


N

FAIRVIEW AVE.


Sta. 0+00.0 Exist'g M.H.
Sta. 0+80.0 Const. Std. Type "A" M.H.
Sta. 6+69.5 Const. Std. M.H. Type "A" Install 8" Stub W.
31ST ST.
32ND ST.
WELLINGTON PLACE
Margarette Laura Lockwood
O. A. Cole 3228 Fairview
Cecil F. Wilham 3234 Fairview
Jack U. Fisher 3245 Fairview
Roland G. Travis 3255 Fairview
Wm. J. Stegner 3260 Fairview
Lloyd W. Waine 3207
H. M. Patrick 3211 W. Pl.
Nazel M. West 1315 N. Waco
Virgil L. Smith 3243 W. Pl.
James Scaler 342 N. Laird
Frame bldg.
Frame shed
Stone fence
Cedar Row
Rose hedge
Shrub
Cozens garage
Concrete floor
Wood floor
Concrete foundation
Concrete floor
Brick floor
Frame bldg.
Frame shed
Concrete floor
Concrete foundation
Concrete floor
Brick floor
Concrete floor
Concrete foundation
Concrete floor
Brick floor
Concrete floor
Concrete foundation
Concrete floor
Brick floor

JONES PARK ADDITION
BLOCK 12

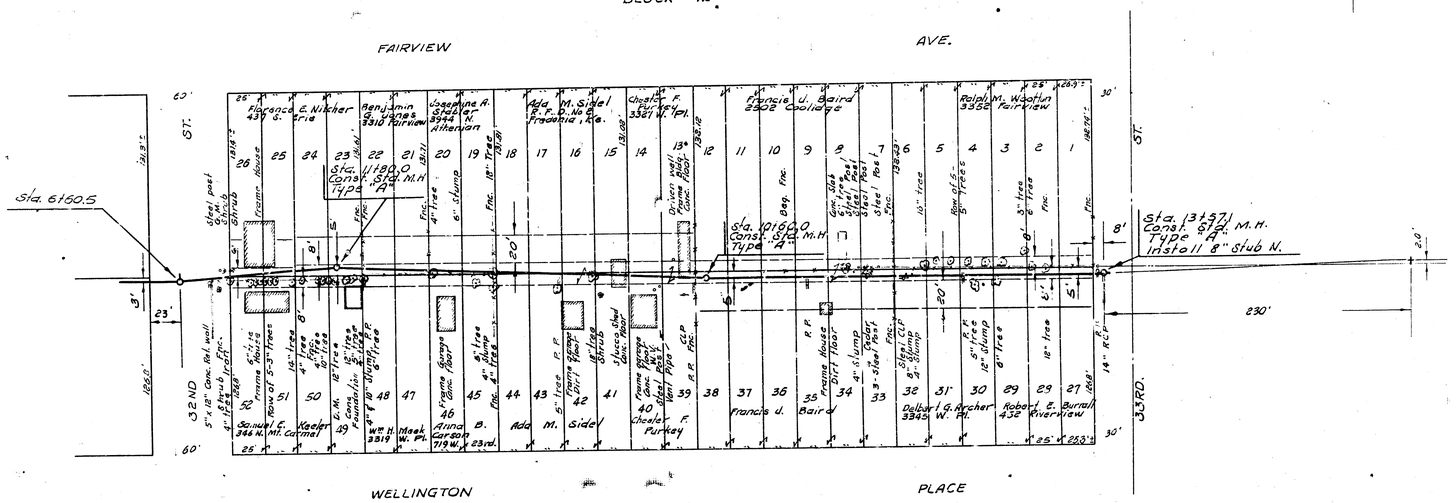

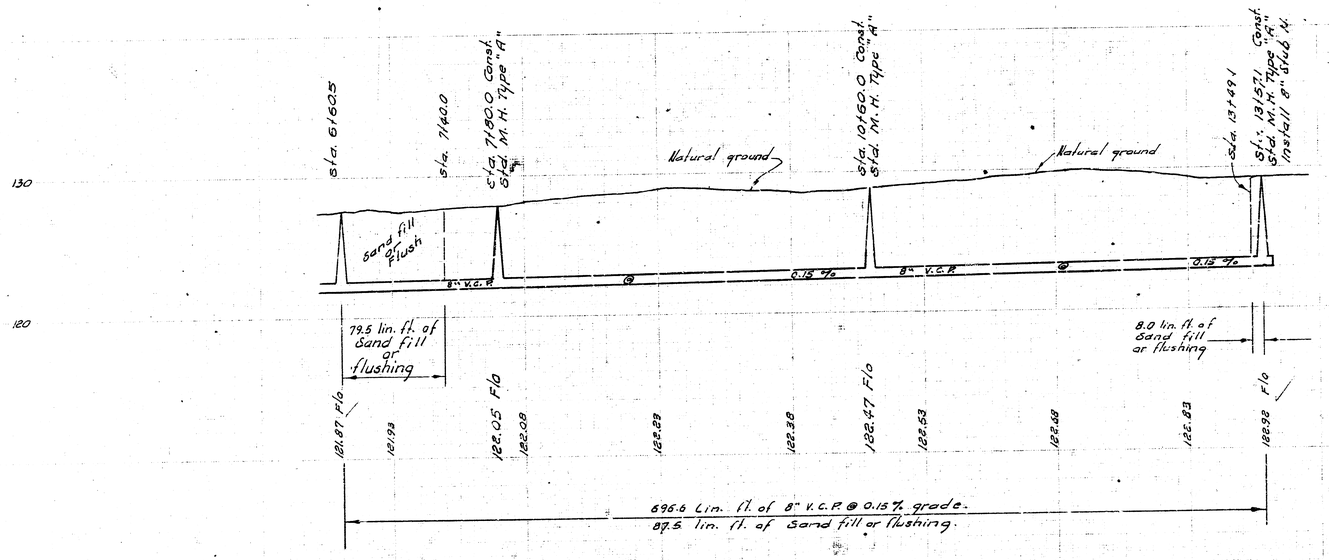

LAT. 18, SUBMAIN 4, S. S. NO. 23
PROJECT NO. C23-70

2/2

12 1 2