
B. M. 30.89 R. R. Spike in Root NW side 30" Elm SE Emporia & 35th.

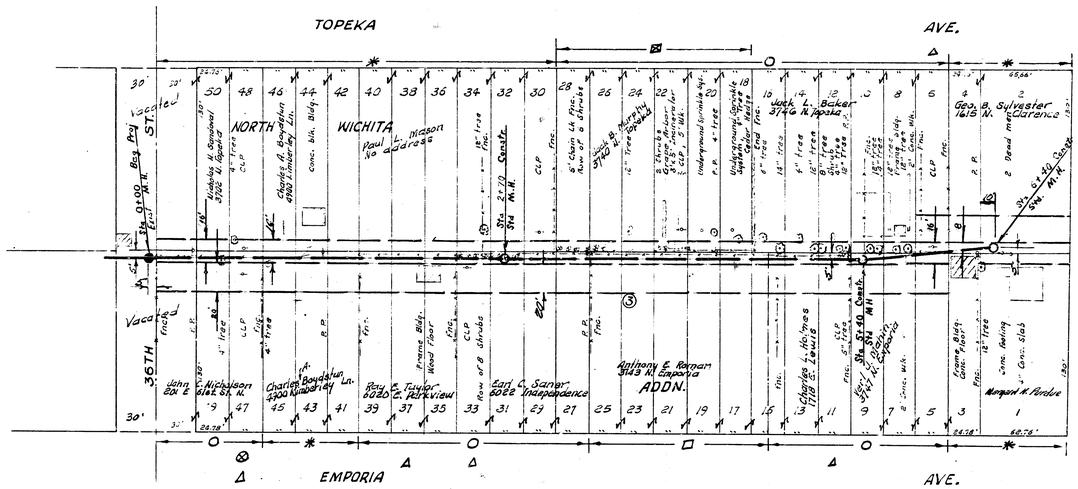



NOTE: TO CONTRACTOR AND FIELD ENGINEER

- ✱ Do not replace fence
- ○ Replace fence
- △ Replace C.L.P.
- □ Replace fc. & C.L.P. if requested by owner
- ▣ Save fruit trees
- ⊗ Save Large tree on E. edge of temp. Easmt.

Plan Scale 1" = 40'
Profile Scale 1" = 40' Horiz.
1" = 4' Vert.

Surveyed by J. M. J. Bk. No. 225-Y
Staked by
Checked by

LAT. 43, SUBMAIN 4, S. S. NO. 23
CITY OF WICHITA, KANSAS
B. E. SMITH CITY ENGINEER
JULY 1967 PROJECT NO. C24-50