
B. M. 130.06 35th & Arkansas R. R. Spike W.S. P.P. S.W. cor.

Plan, Scale 1" = 40'
Profile Scale 1" = 40' Hor. &
1" = 4' Vert.

Surveyed by A. W. Bk. M. K. 31
Staked by
Checked by

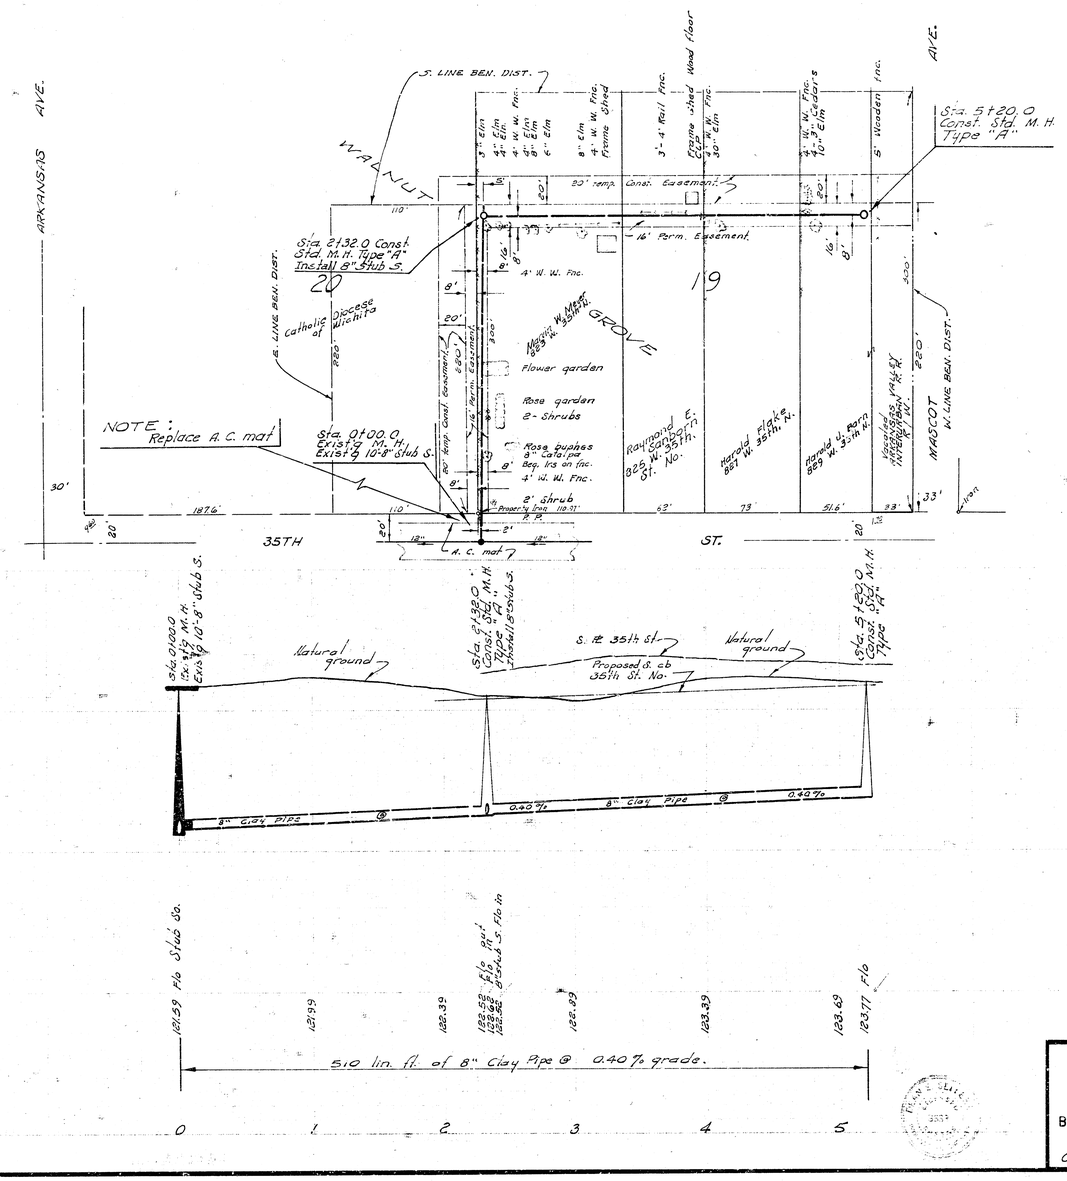

LAT. 45, SUBMAIN 4, S. S. NO. 23

CITY OF WICHITA, KANSAS

B. E. SMITH CITY ENGINEER

OCT. 1970 PROJECT NO. C 25-15