B.M. 130.06 35th & Arkansas R.R. Spike W.S. P.P. S.W. cor

Plan Scale 1" = 40'
Profile Scale 1" = 4' Horiz.
1" = 4' Vert.

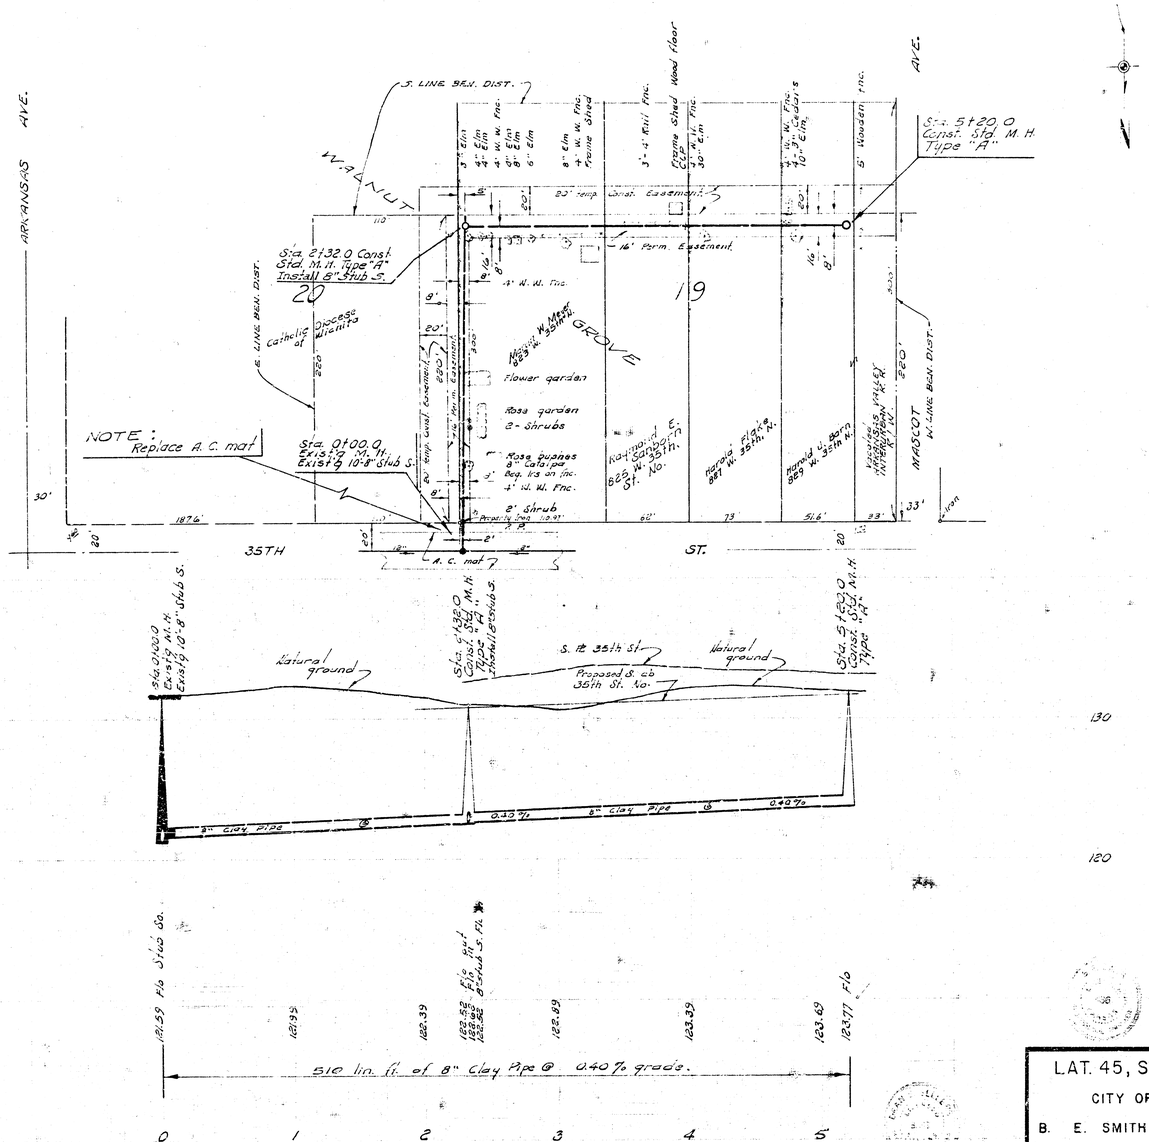

LAT. 45, SUBMAIN 4, S. S. NO. 23

CITY OF WICHITA, KANSAS

B. E. SMITH CITY ENGINEER

OCT. 1970 PROJECT NO. C 25-15