

BM 129.81 City std. 32.0' S. of ℄ of 33rd. St. North going east & 22.0' E. of ℄ of Arkansas
BM 130.51 Top East Curb of Arkansas at South line of 32nd St. North being 29.5' south of thimble on ℄

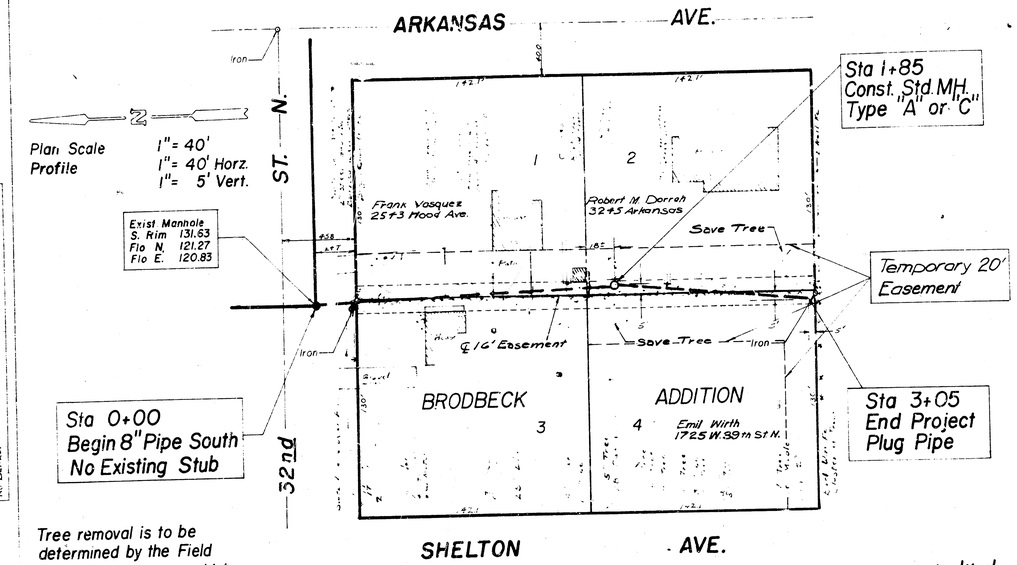

Tree removal is to be determined by the Field Engineer. All trees which can be saved will be saved.


Field Engineer to make 'ties' to all irons. Irons disturbed or destroyed are to be replaced.

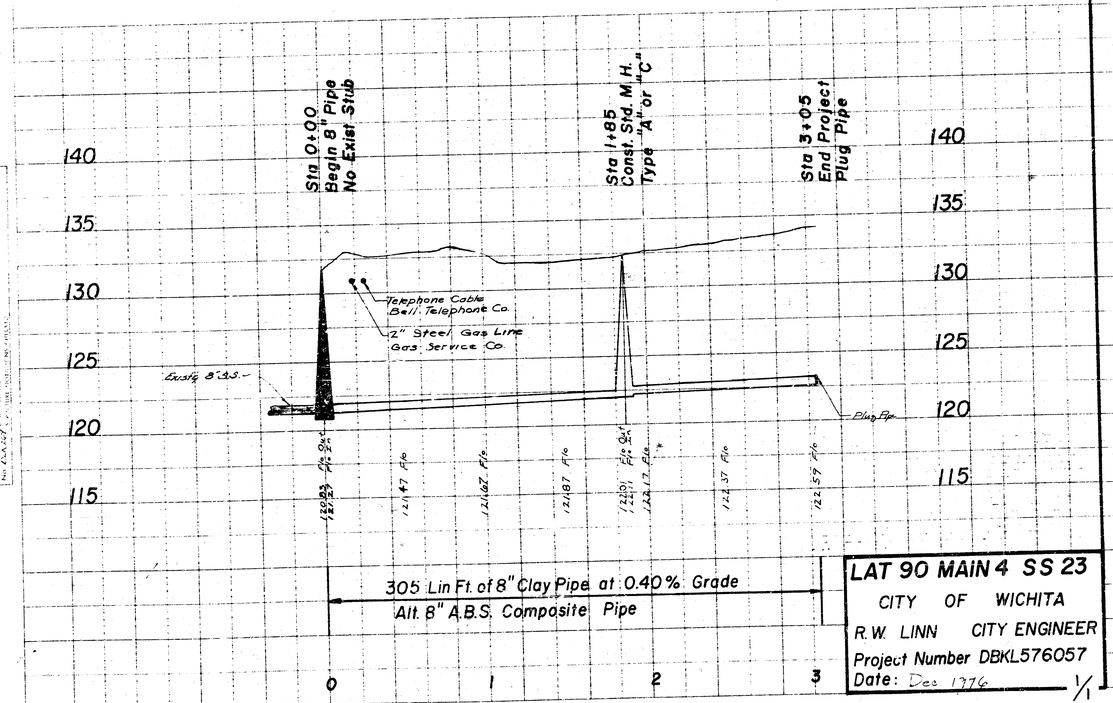


305 Lin Ft. of 8" Clay Pipe at 0.40% Grade
Alt. 8" A.B.S. Composite Pipe

LAT 90 MAIN 4 SS 23
CITY OF WICHITA
R.W. LINN CITY ENGINEER
Project Number DBKL576057
Date: Dec 1976

BM 96.14 South East corner of porch at 3243 South Elizabeth
BM 94.73 North West corner of porch at 1303 West 33rd Street South

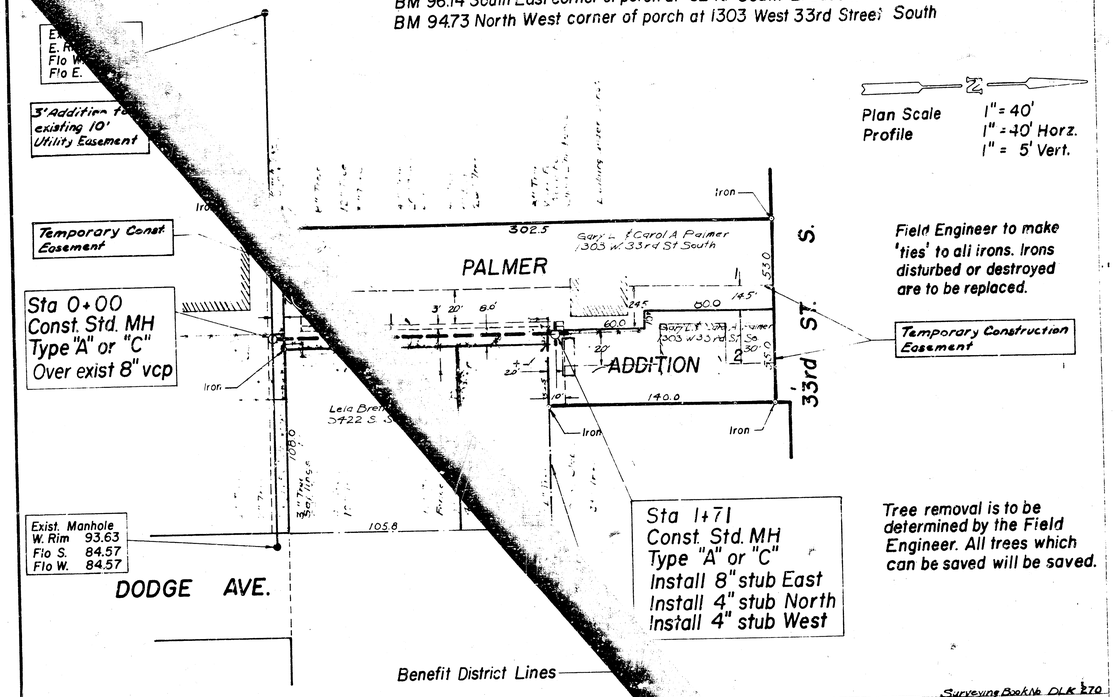

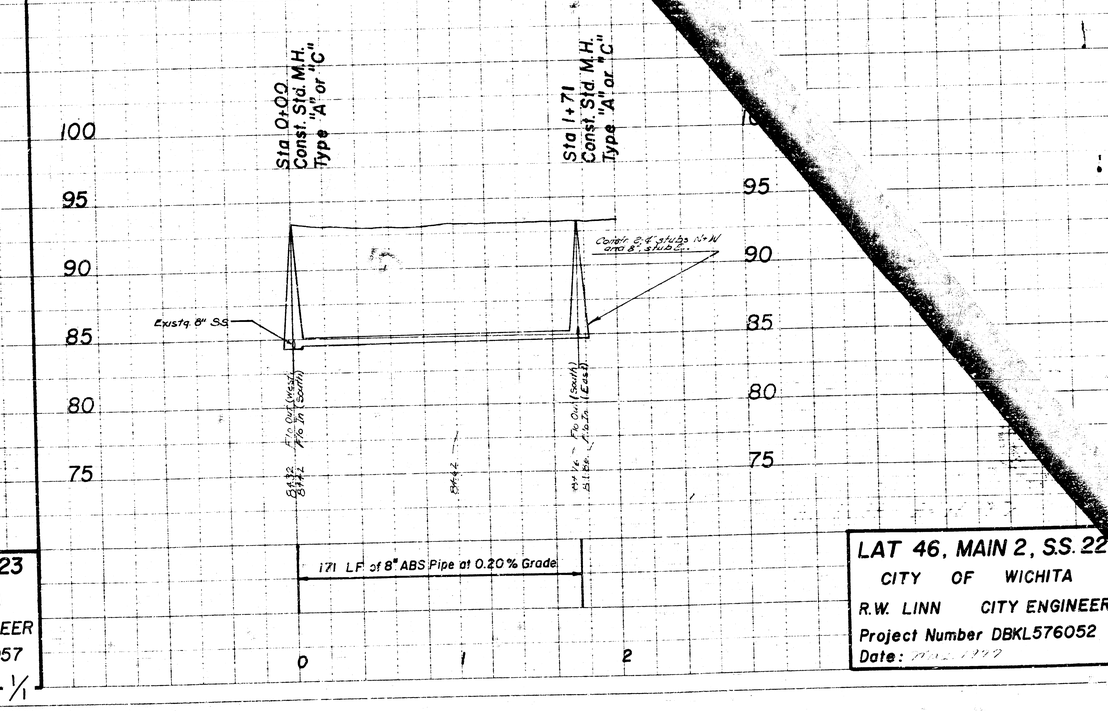

171 LF of 8" ABS Pipe at 0.20% Grade

LAT 46, MAIN 2, S.S. 22
CITY OF WICHITA
R.W. LINN CITY ENGINEER
Project Number DBKL576052
Date:

PLATE 1-SINGLE PLAN AND PROFILE FULL LINE
W. TELECHNE NATIONAL TRACING PAPER
PRINTED IN U.S.A.