BM 130.09 City Std. Disc. 25.2' N & 44' W. of ℄ of Broadway & 33rd St. N.

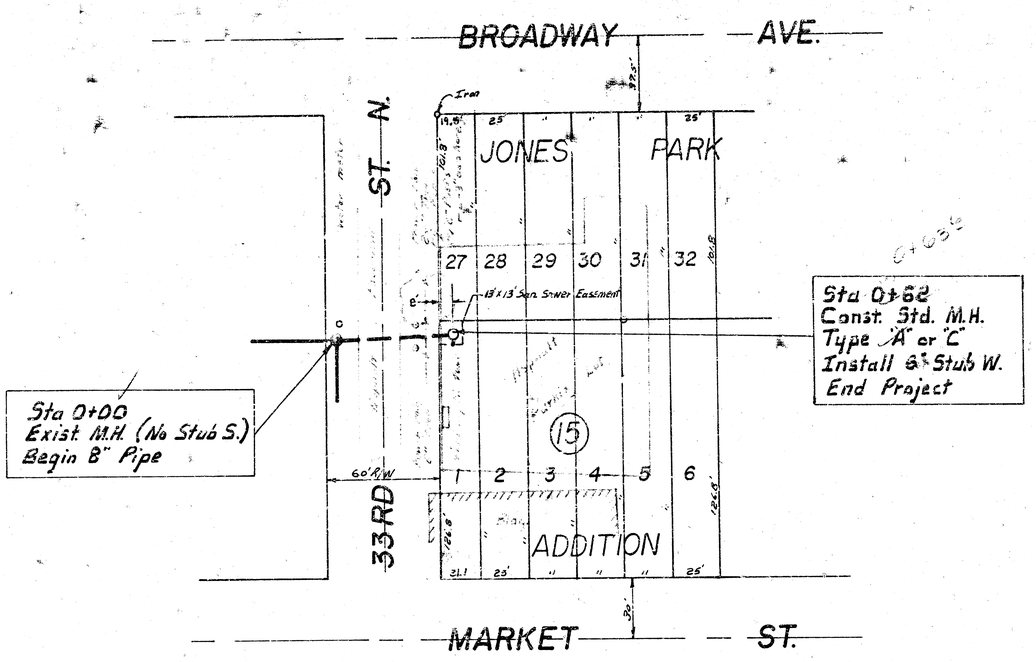


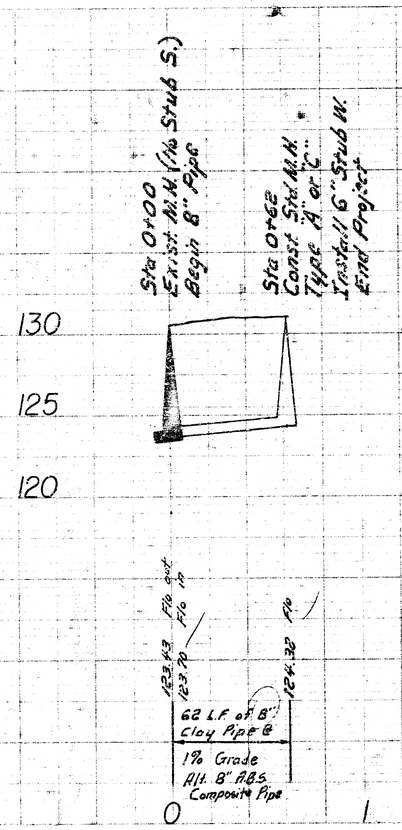


Plan Scale 1" = 40'
Profile Scale 1" = 40' Horz.
1" = 5' Vert.

NOTE: THE SUCCESSFUL BIDDER ON THIS PROJECT WILL BE EXPECTED TO START CONSTRUCTION ON THIS PROJECT IMMEDIATELY AFTER THE CONTRACT IS AWARDED AS THE RESTUARANT IS UNDER COURT ORDER TO CONNECT INTO THE CITY SEWER SYSTEM.

LAT 95 MAIN 4 S.S. 23
CITY OF WICHITA, KANSAS
R. W. Linn City Engineer
Project Number 468 76 245 80557 000 000