G. Young 1-23-67
D. Cramer

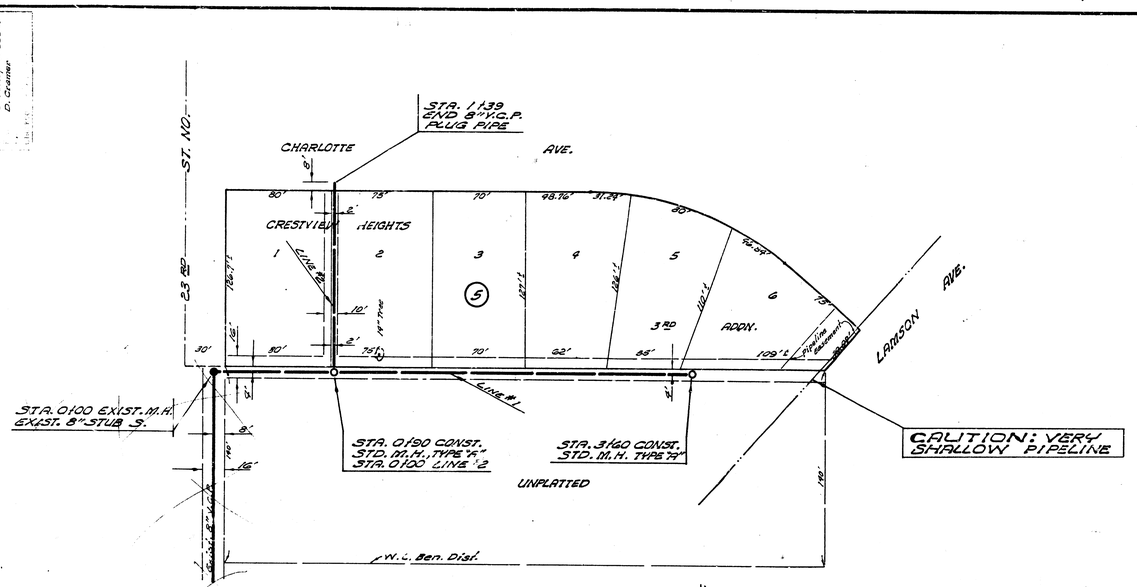

N

Plan Scale 1"=40'
PROFile Scale 1"=40' Hor.
1"=4' Vert.

B.M. 199.76 S.W. Cor. Conc. Porch Ho. S.E. Farmstead & Lamson

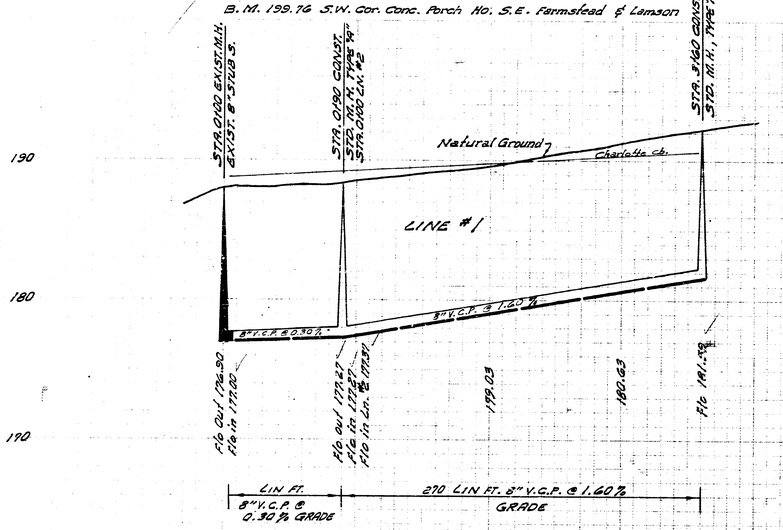

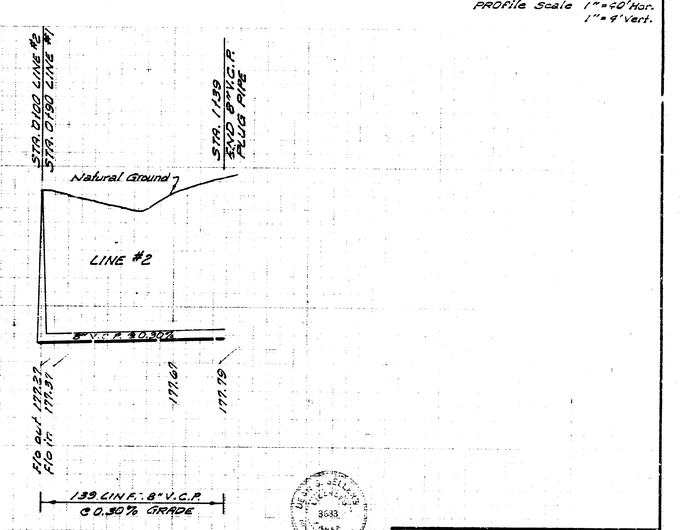

LATERAL 16, SUB. 5, S.S. NO. 23
CITY OF WICHITA, KANSAS
B. E. SMITH, CITY ENGINEER
PROJECT NO. 026-95
DATE: MAY 1967

e 13 1 14