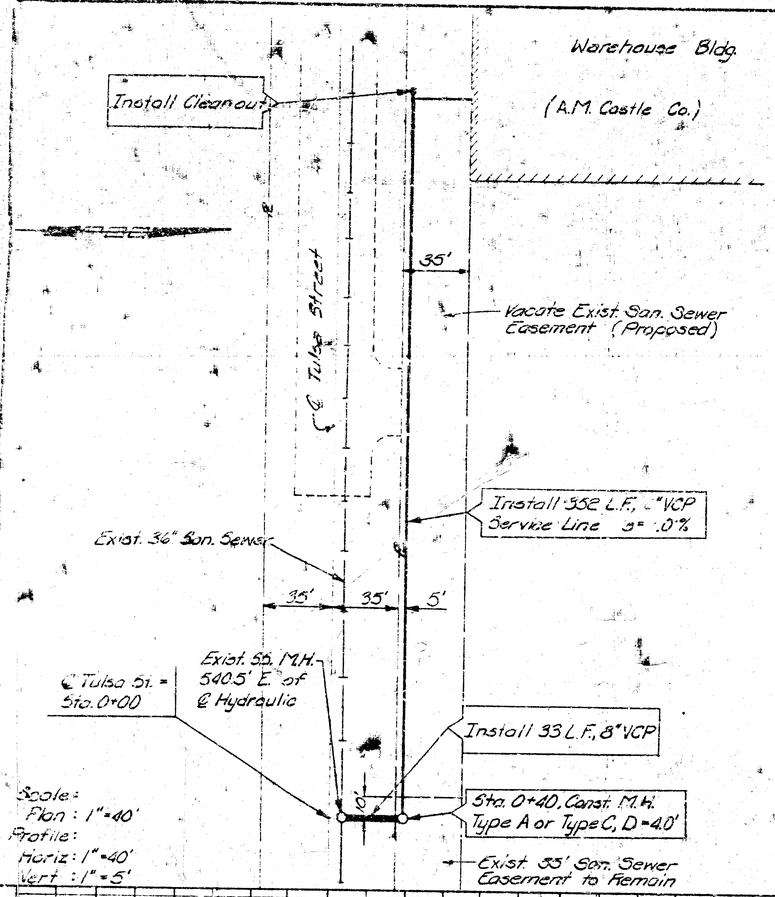

Notes

1. All Elevations City of Wichita Datum
2. All construction to comply with City of Wichita specifications and standards.
3. Sewer lines to be inspected by the Dept. of Public Works Inspection.
4. Sand backfill and flush all sewer excavations.

B.M. City Standard Disc, NW corner Hydraulic and 31st Street South El.=90.871

NOTE TO CONTRACTOR

This project will be constructed under the supervision of the CITY ENGINEER and conforming to the SPECIFICATIONS of the CITY OF WICHITA. The CONTRACTOR will reimburse the City of Wichita for all costs of Engineering Inspection and Inspection.

APPROVED AS NOTED
By CITY ENGINEER OF WICHITA
Sanitary Sewers
Storm Sewers
Driveway Approaches

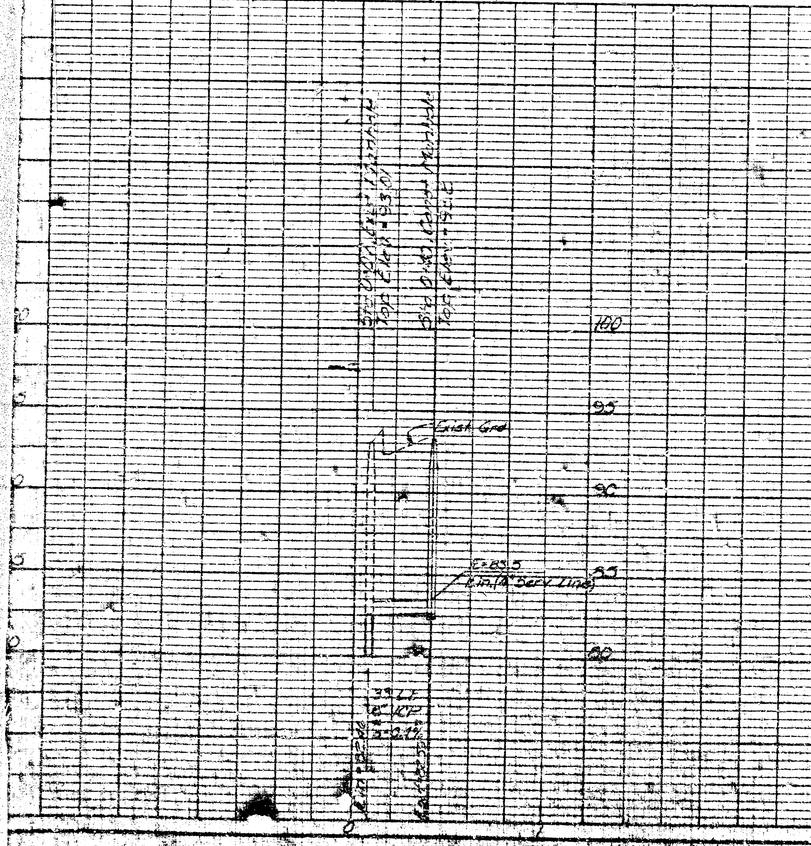

No.	Revision	By
1	Revised Easements	SG

WILLIAM H. KELTNER LICENSED 5642 KANSAS PROFESSIONAL ENGINEER

Sanitary Sewer Extension
A.M. Castle Company
City Proj. No. DBKW 706002

PROFESSIONAL ENGINEERING CONSULTANTS, P.A.
ENGINEERS
WICHITA, KANSAS

Designed by CSB
Drawn by CL
Job No. 76069
Date 3/3/76
Sht. 1