


CONSTRUCTION PLANS FOR
RELOCATION OF SANITARY SEWER
 IN ALLEY NORTH OF DOUGLAS AVE. BETWEEN
 MAIN ST. AND MARKET ST. TO MARKET ST.
 THE CITY OF WICHITA,
 SEDGWICK COUNTY, KANSAS

INDEX OF SHEETS

SHEET NO. 1	TITLE SHEET
SHEET NO. 2	KEY MAP & GENERAL NOTES
SHEET NO. 3	MSC. DETAILS
SHEET NO. 4	PLAN & PROFILE

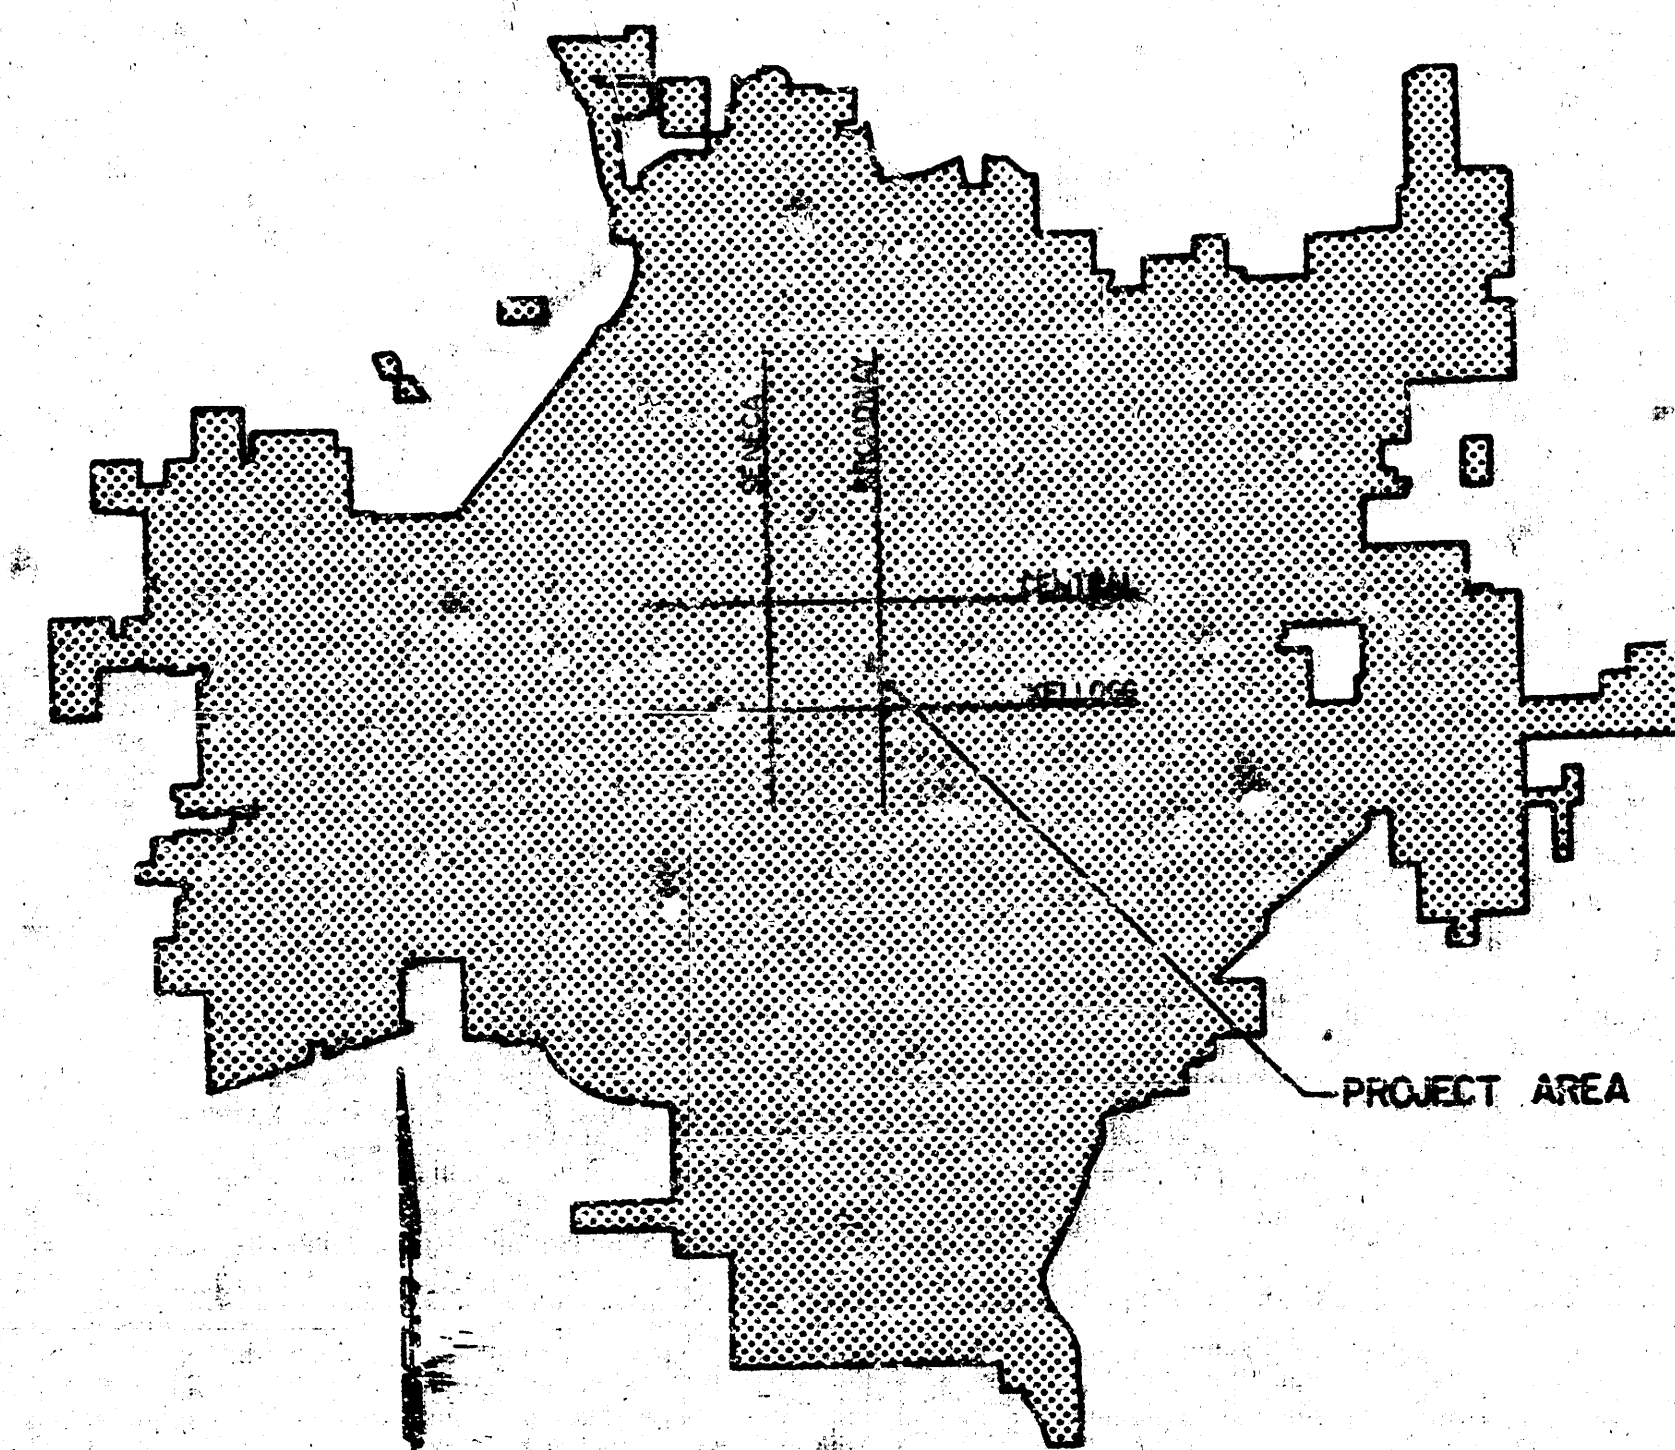

LOCATION MAP

SANITARY SEWER - SET A

CITY OF WICHITA PROJECT NO. 468-76-245-80000-000-000-008

APRIL, 1982


PLANS PREPARED BY


PROFESSIONAL ENGINEERING CONSULTANTS, P.A.
ENGINEERS
WICHITA, KANSAS

NOTE TO CONTRACTOR
 This project will be constructed under
 the supervision of the CITY ENGINEER
 and conforming to the SPECIFICATIONS
 of the CITY OF WICHITA. The CON-
 TRACTOR will pay the City of Wichita
 for all costs of inspection.

4-27-82

APPROVED AS NOTED	
By CITY ENGINEER OF WICHITA	
Sanitary Sewers	<i>[Signature]</i>
Storm Sewers	
Driveway Approaches	

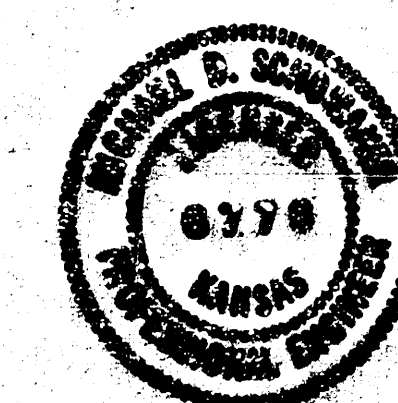

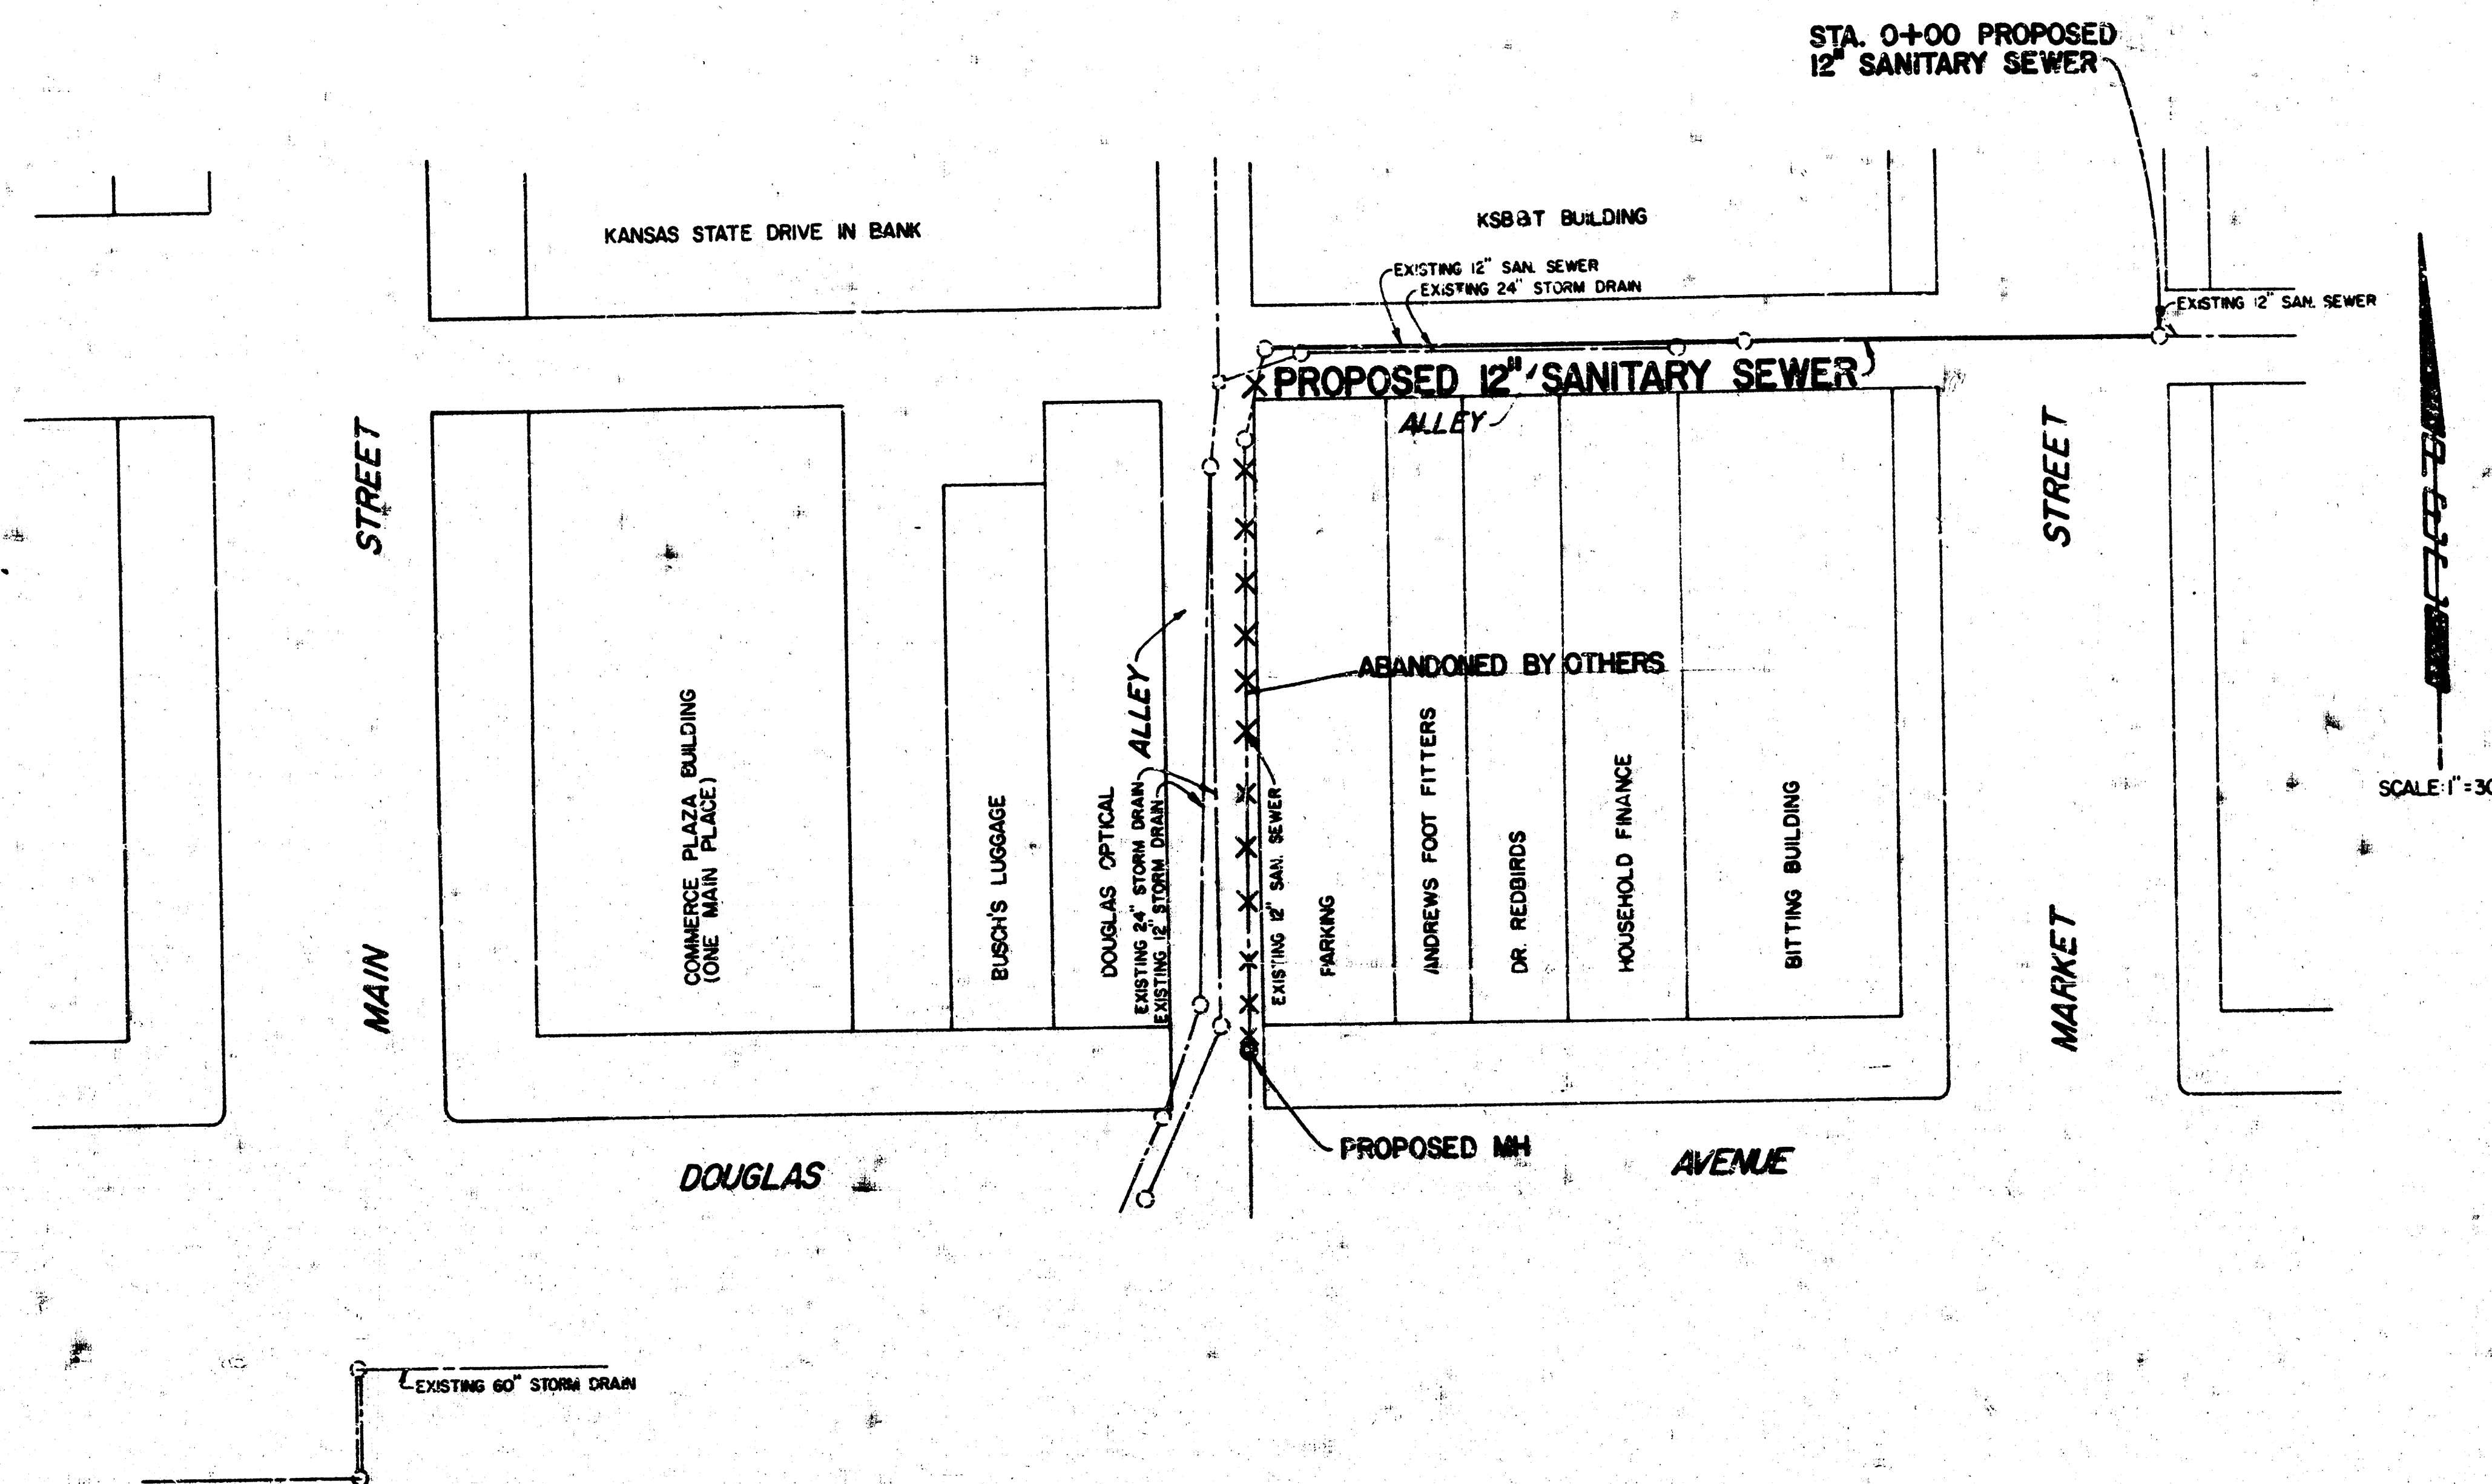

GENERAL NOTES

- IT WILL BE THE CONTRACTOR'S RESPONSIBILITY TO PAY FOR ALL PROJECT COSTS INCURRED BY THE CITY OF WICHITA WHICH INCLUDE CONSTRUCTION ENGINEERING, FIELD INSPECTION, TV INSPECTION, AND ANY OTHER TESTS REQUIRED BY THE CITY FOR PROJECT ACCEPTANCE.
- AT LEAST 48 HOURS PRIOR TO BEGINNING EXCAVATION (EXCLUDING WEEKENDS AND HOLIDAYS) THE CONTRACTOR SHALL CONTACT THE FOLLOWING UTILITY COMPANIES TO LOCATE ANY EXISTING LINES WITHIN THE PROJECT AREA.

KANSAS GAS & ELECTRIC
120 E. 1ST, 5TH FLOOR
261-6359 MR. HENRY EGLE

SOUTHWESTERN BELL TELE. CO.
626 N. BROADWAY
268-3179 MR. BOB ERICKSON

CITY OF WICHITA WATER DEPT.
455 N. MAIN
258-4555 MR. BEN GEGEN

ARKLA GAS COMPANY
1530 S. BAHR
942-0350 MR. HERSEL RUMON


AIR CAPITAL CABLEVISION
3500 W. ESTYMER
943-6777 MR. ED ROSE

SANITARY SEWERS
CITY OF WICHITA DEPT. OF ENGINEERING
455 N. MAIN, 7TH FLOOR
268-4670 MR. DON SCHNEIDER






STORM DRAINS
CITY OF WICHITA DEPT. OF ENGINEERING
455 N. MAIN, 7TH FLOOR
268-4235 MR. CHRIS BREITENSTEIN

GAS SERVICE COMPANY
1021 E. 26TH ST. N.
263-7511 MR. GENE CURLESS

- THE UTILITY LOCATIONS INDICATED ON THE PLANS ARE APPROXIMATE LOCATIONS ONLY. THE CONTRACTOR SHALL EXERCISE EXTREME CAUTION DURING TRENCHING AND BORING OPERATION TO AVOID DAMAGING UTILITY LINES. ANY LINES DAMAGED SHALL BE REPLACED OR REPAIRED IMMEDIATELY AT CONTRACTOR'S EXPENSE.
- THE CONTRACTOR SHALL COORDINATE ALL TRAFFIC CONTROL WITH CITY OF WICHITA ENGINEERING AND SHALL PREPARE AND SUBMIT A TRAFFIC CONTROL PLAN IN ACCORDANCE WITH THE "MANUAL OF UNIFORM TRAFFIC CONTROL DEVICES" (LATEST EDITION) TO THE CITY FOR APPROVAL.
- WESTERN UNION TELEGRAPH PERSONNEL HAVE INDICATED THAT THEIR CABLES ARE INACTIVE IN THE DOWNTOWN AREA. THE CONTRACTOR SHALL VERIFY THIS INFORMATION BEFORE REMOVING OR CUTTING CABLE.
- TOPS OF MANHOLES SHALL MATCH EXISTING PAVEMENT.
- THE CONTRACTOR SHALL PROVIDE ALL SURVEYING FOR VERTICAL AND HORIZONTAL CONTROL.

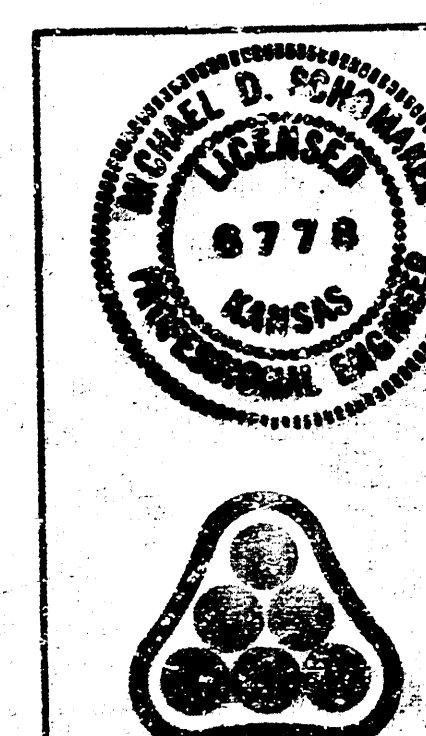

No.	Revision	By	Date
CITY OF WICHITA, KANSAS			
SANITARY SEWER RELOCATION			
KEY MAP & GENERAL NOTES			
C OF W Proj. No. 468-75-245-80000-000-000-008			
PROFESSIONAL ENGINEERING CONSULTANTS, P.A.			
ENGINEERS WICHITA, KANSAS			
Designed by	MDS	Job No.	82098
Drawn by	SC	Date	April 1982
		Sht.	2 of 4

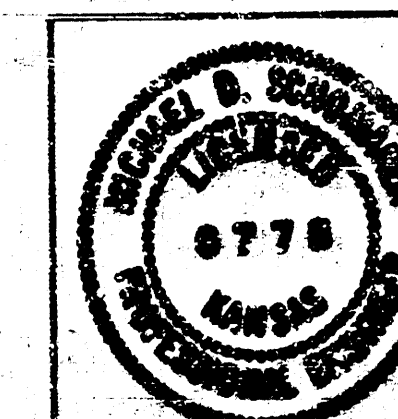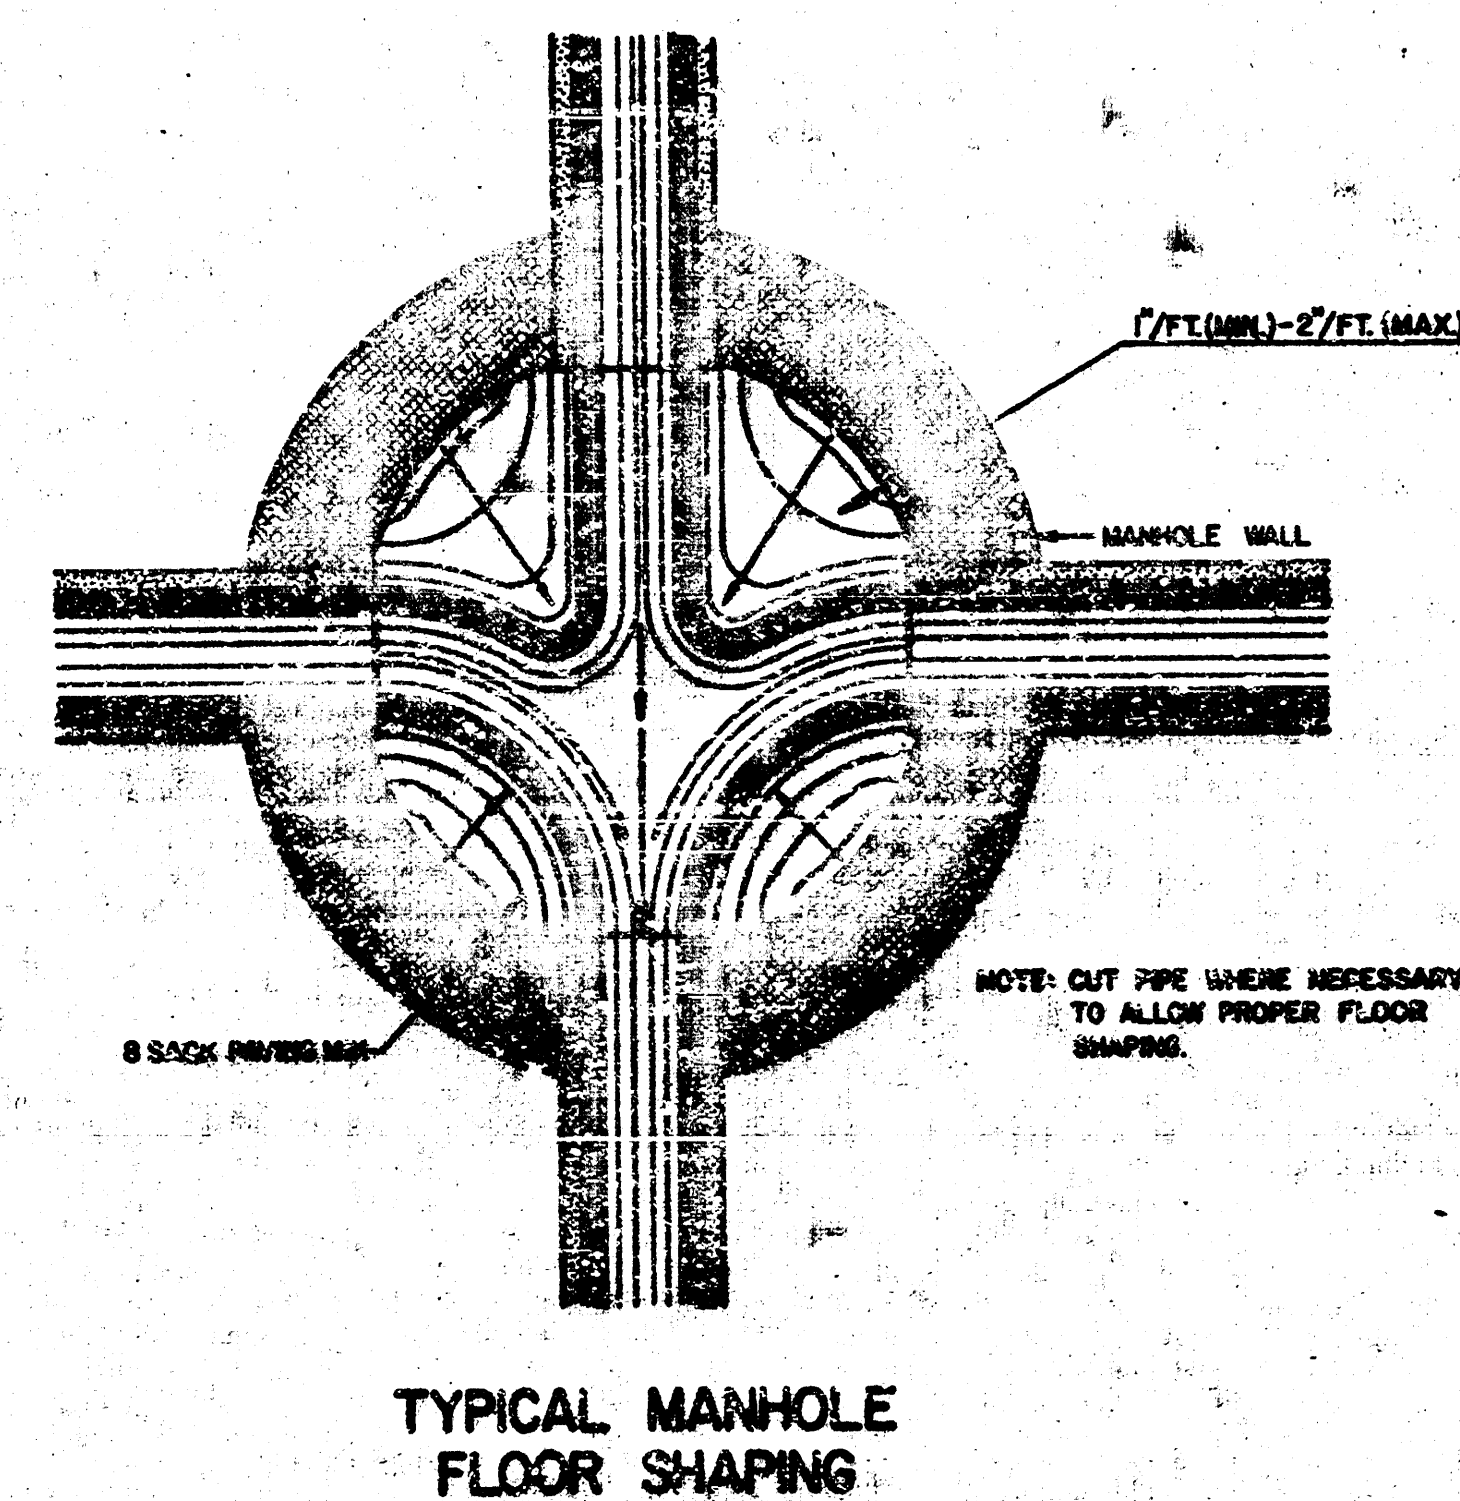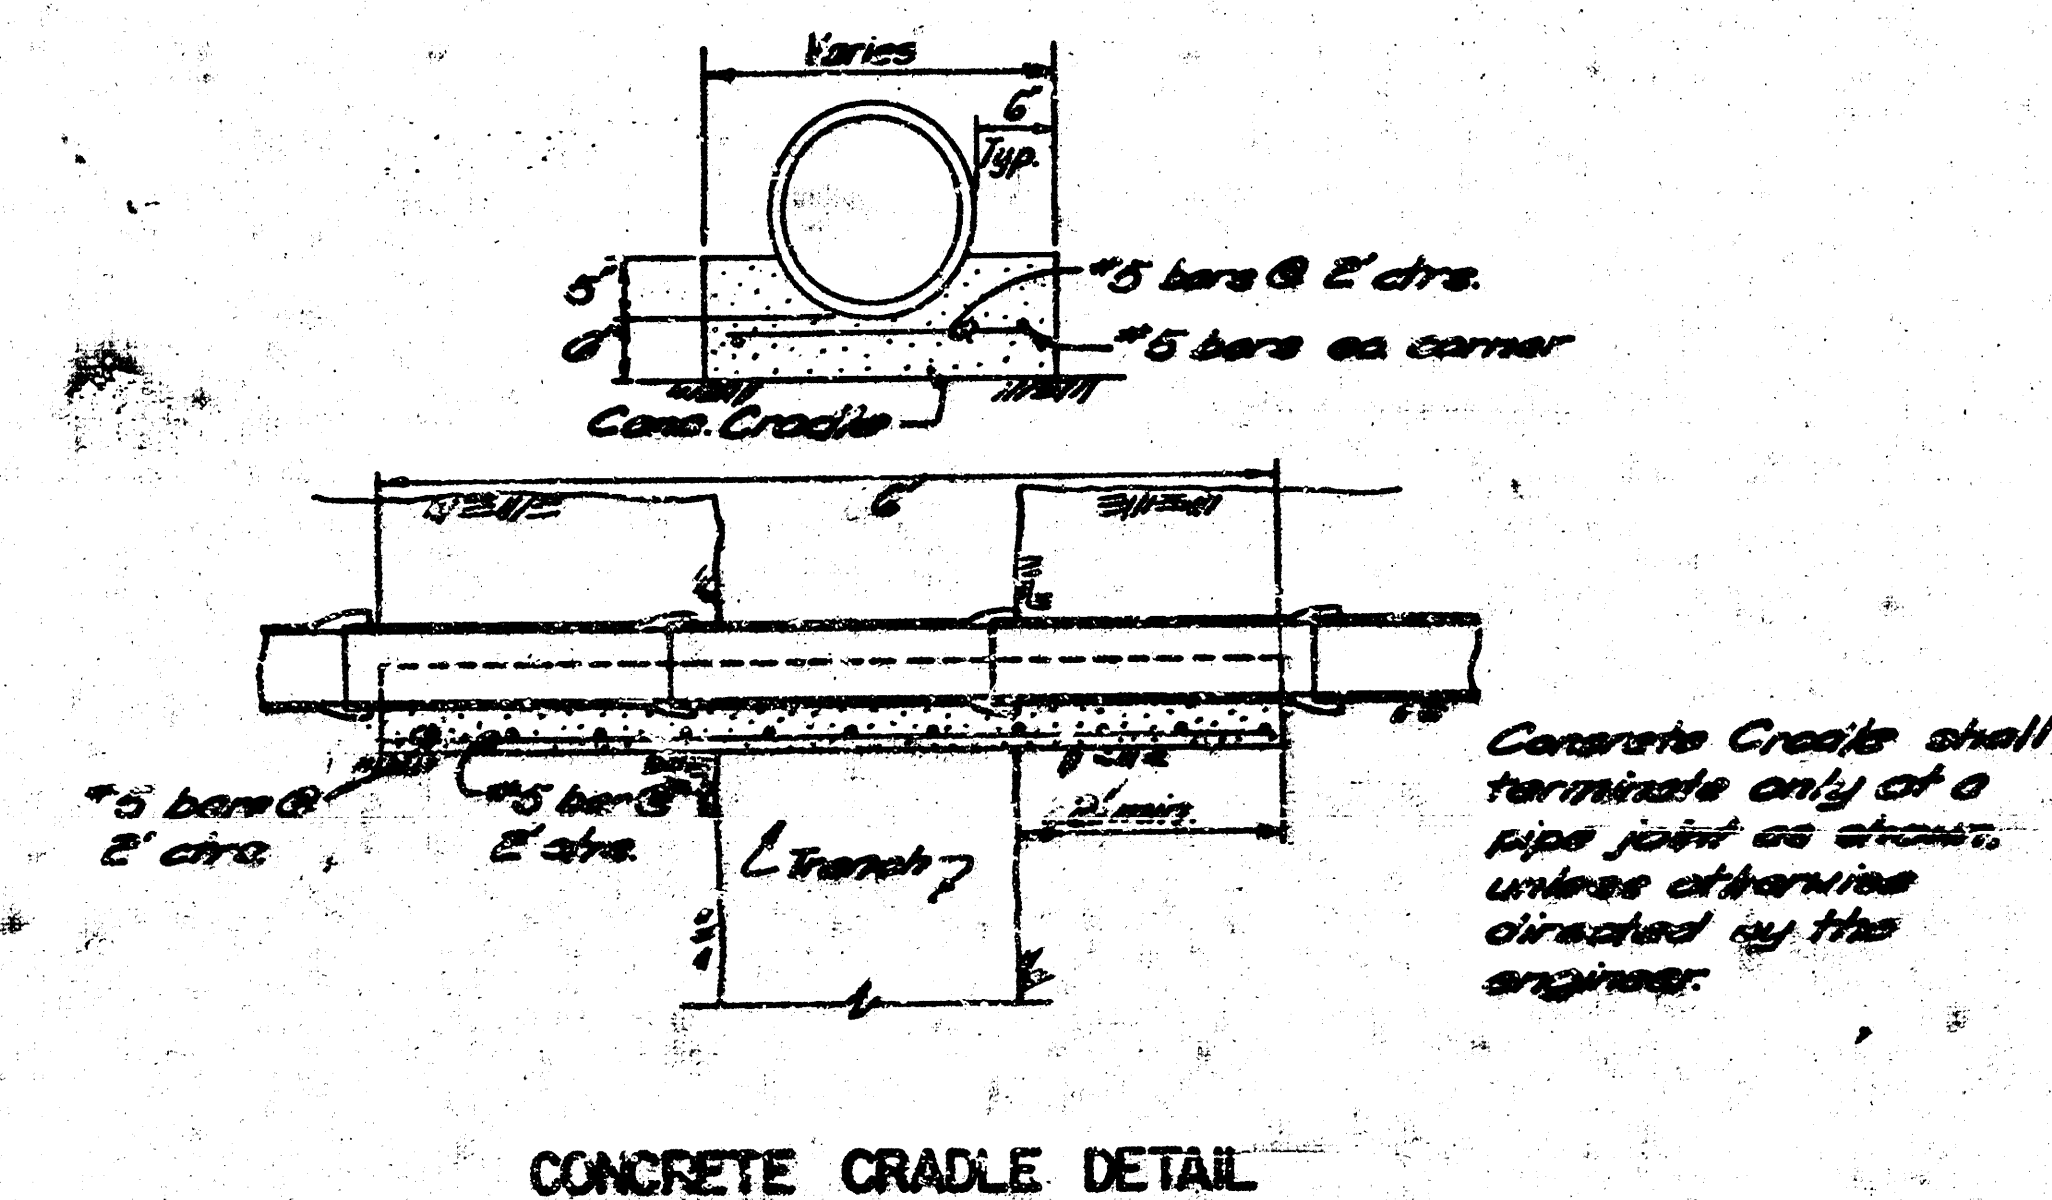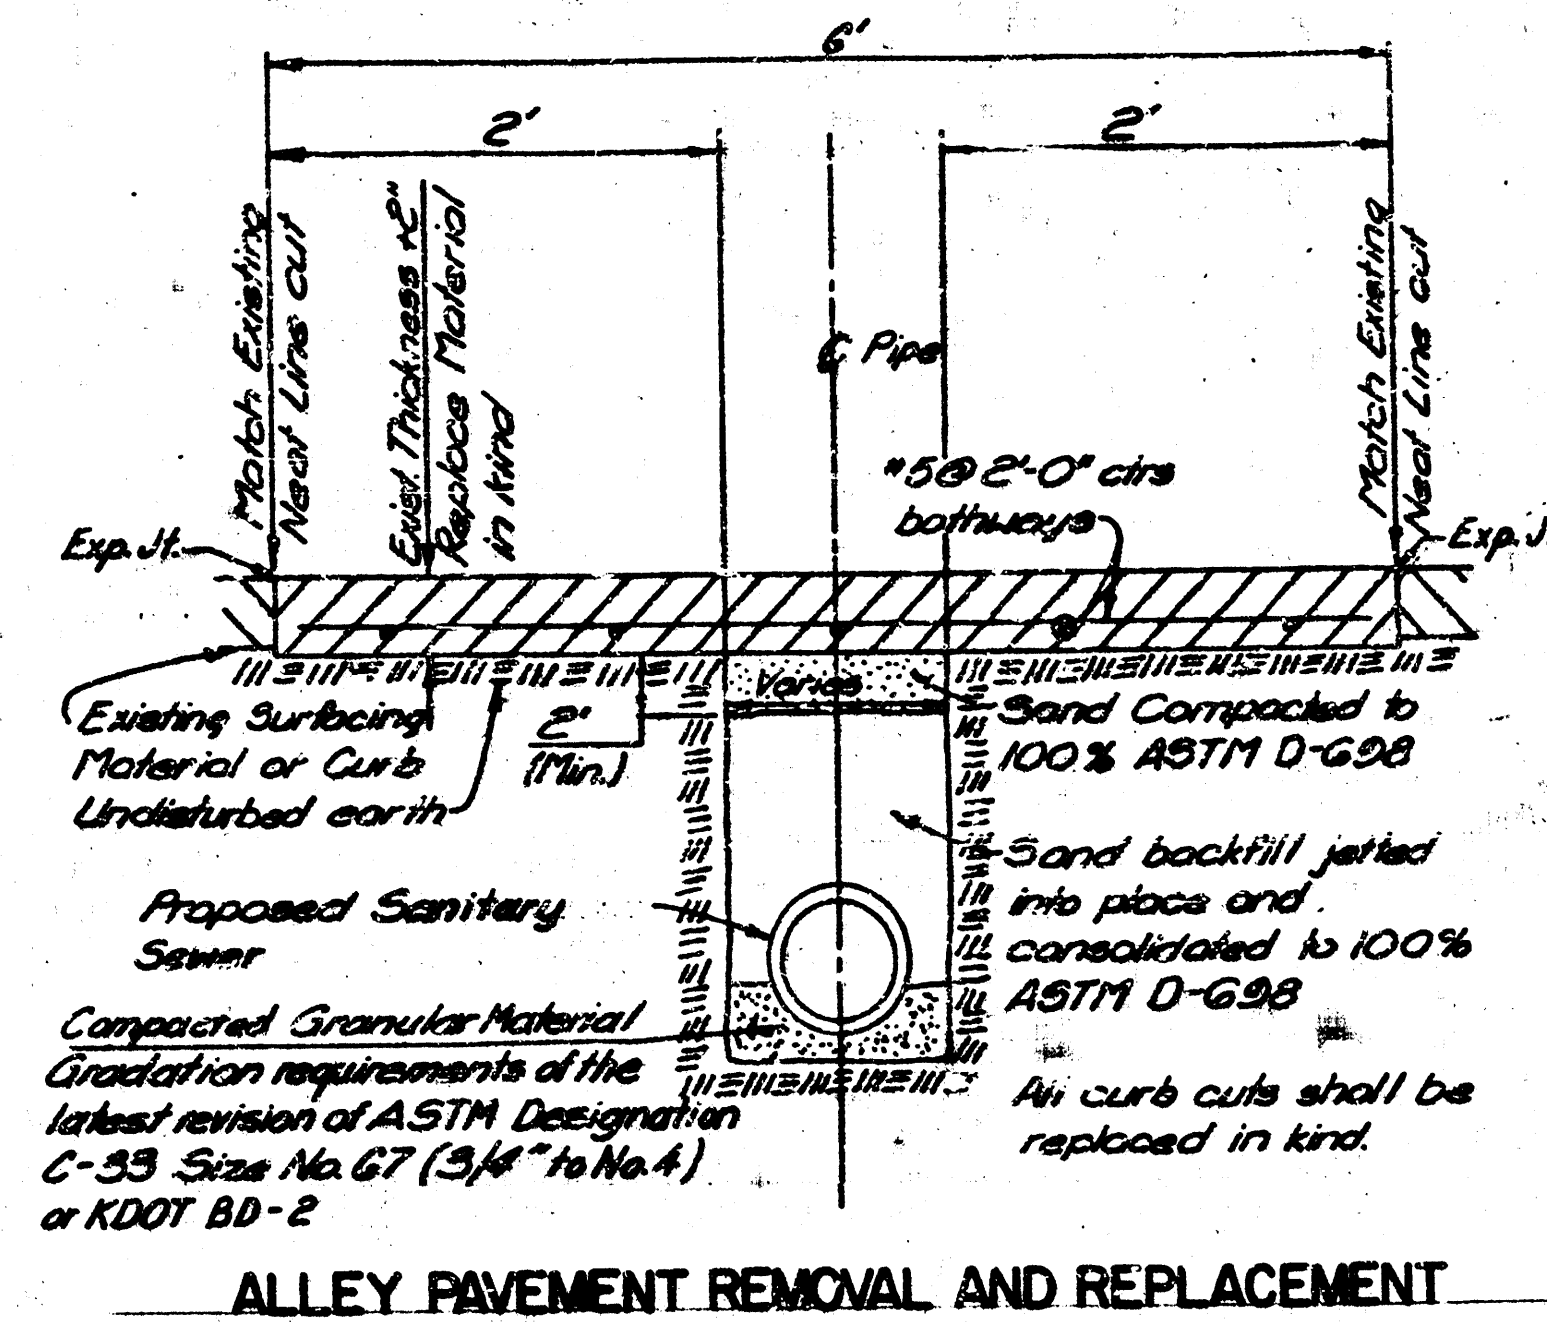
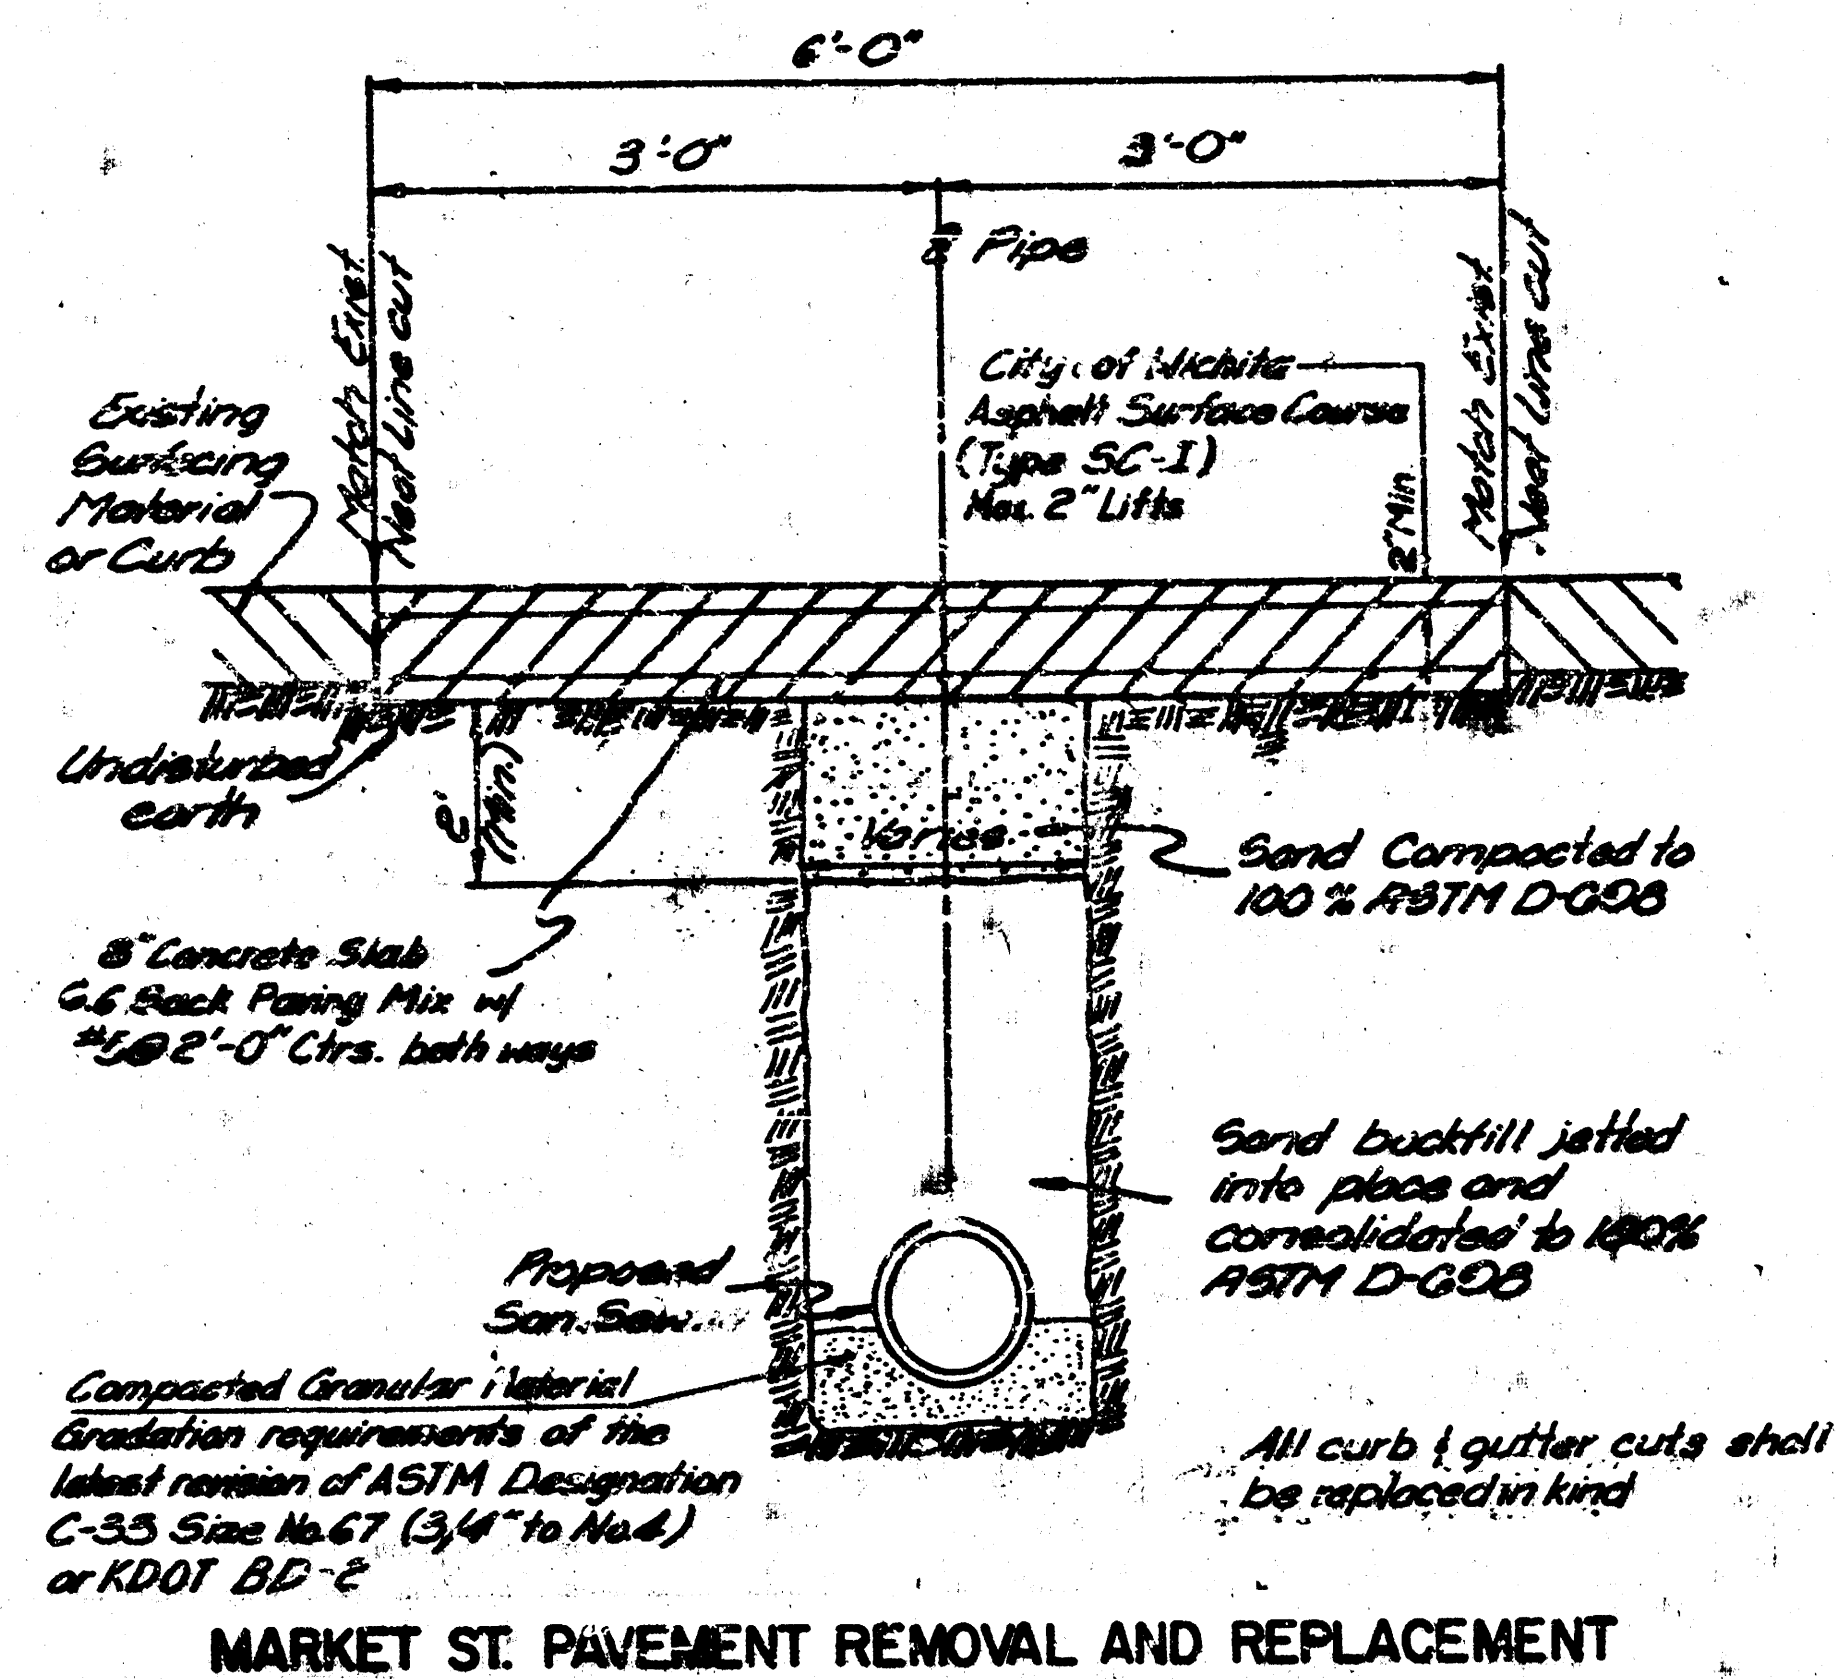


No.	Revision	By	Date
CITY OF WICHITA, KANSAS			
MISC. DETAILS			
C OF W Proj. No. 458-76-245-80000-000-000-008			
PROFESSIONAL ENGINEERING CONSULTANTS, P.A.			
ENGINEERS			
WICHITA, KANSAS			
Designed by	MDS	Job No.	82098
Drawn by		Date	April 1988
			Shl. 3 of 4

Scale:
Plan: 1"=10'
Profile: 1"=5'
Horiz: 1"=10'

Note: The Contractor shall uncover all critical locations prior to construction so that the Field Engineer may make any necessary vertical and horizontal adjustments.

Note: All Service Lines shall be reconnected to new sewer. All services shall be maintained without interruption.

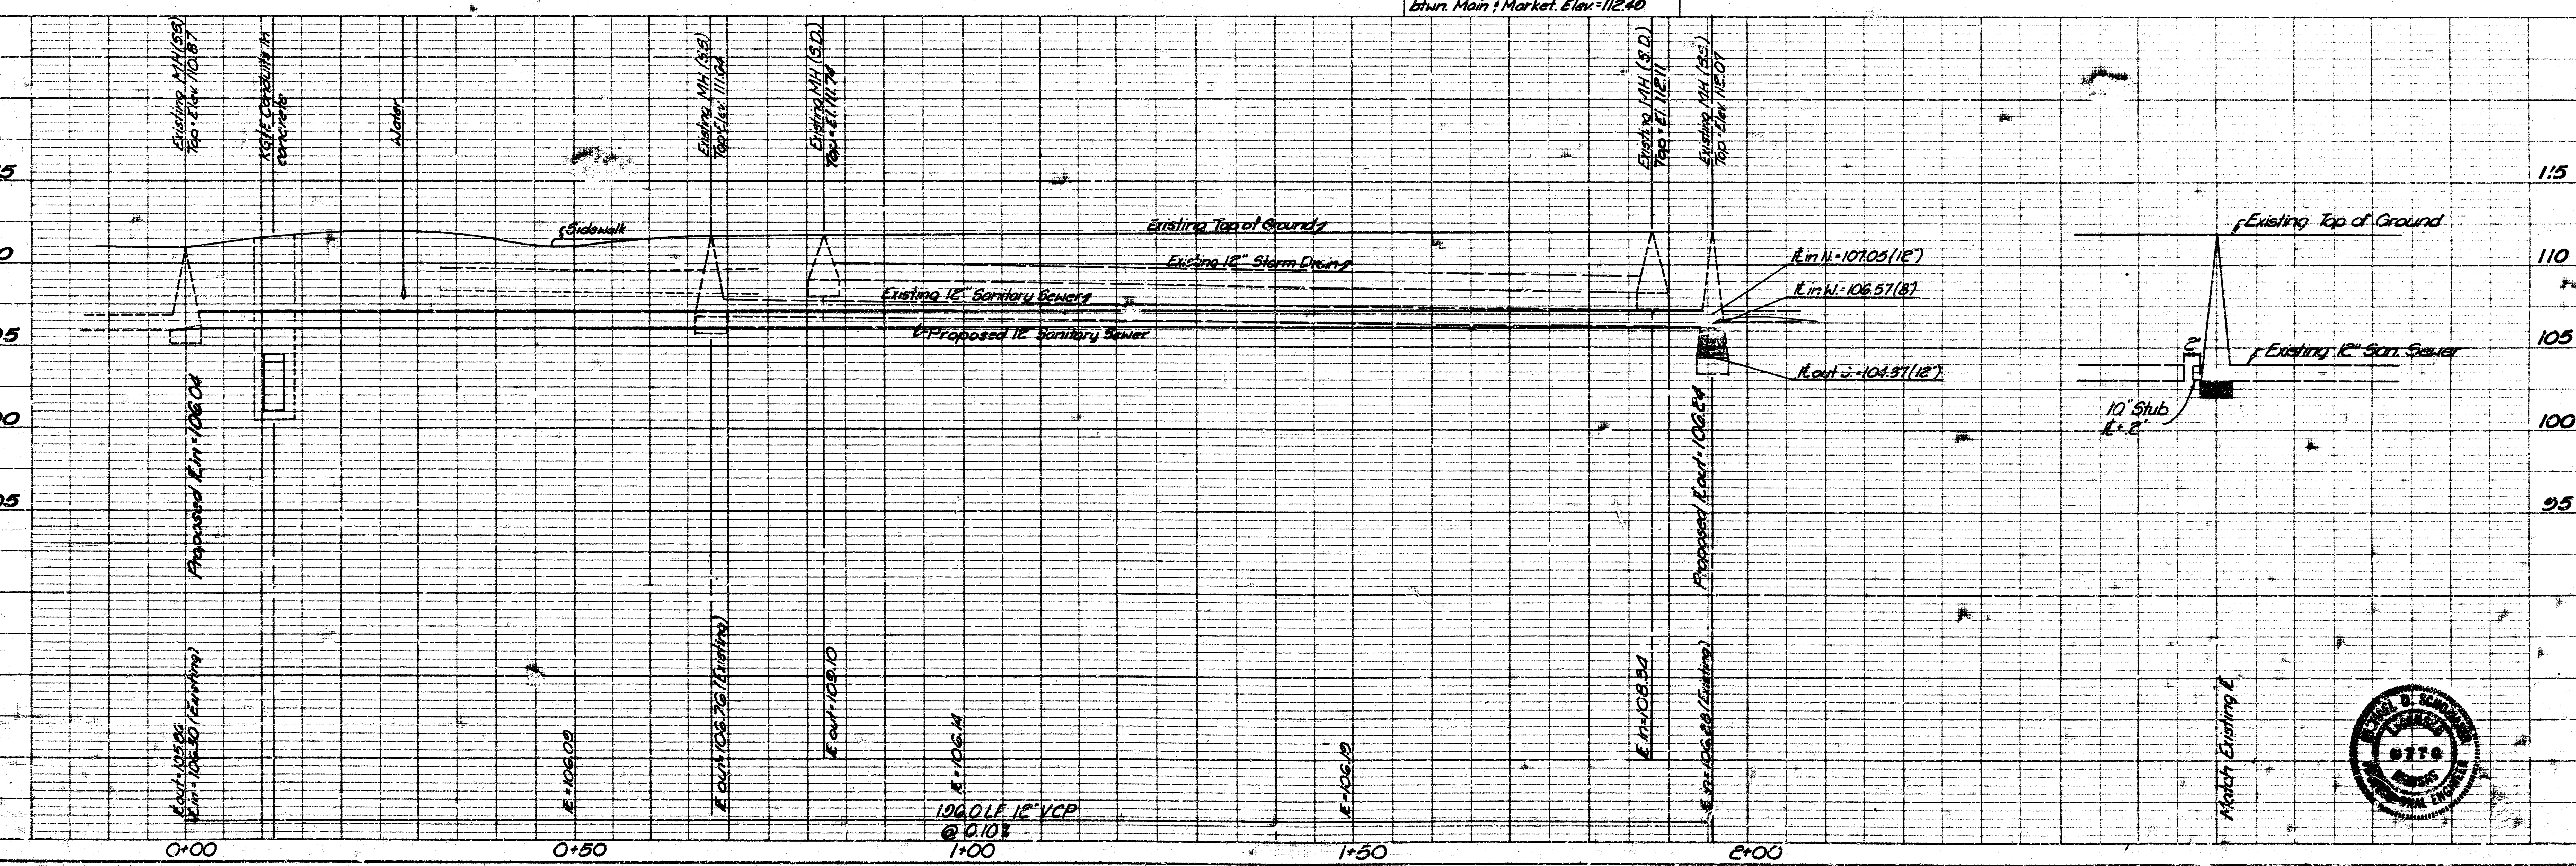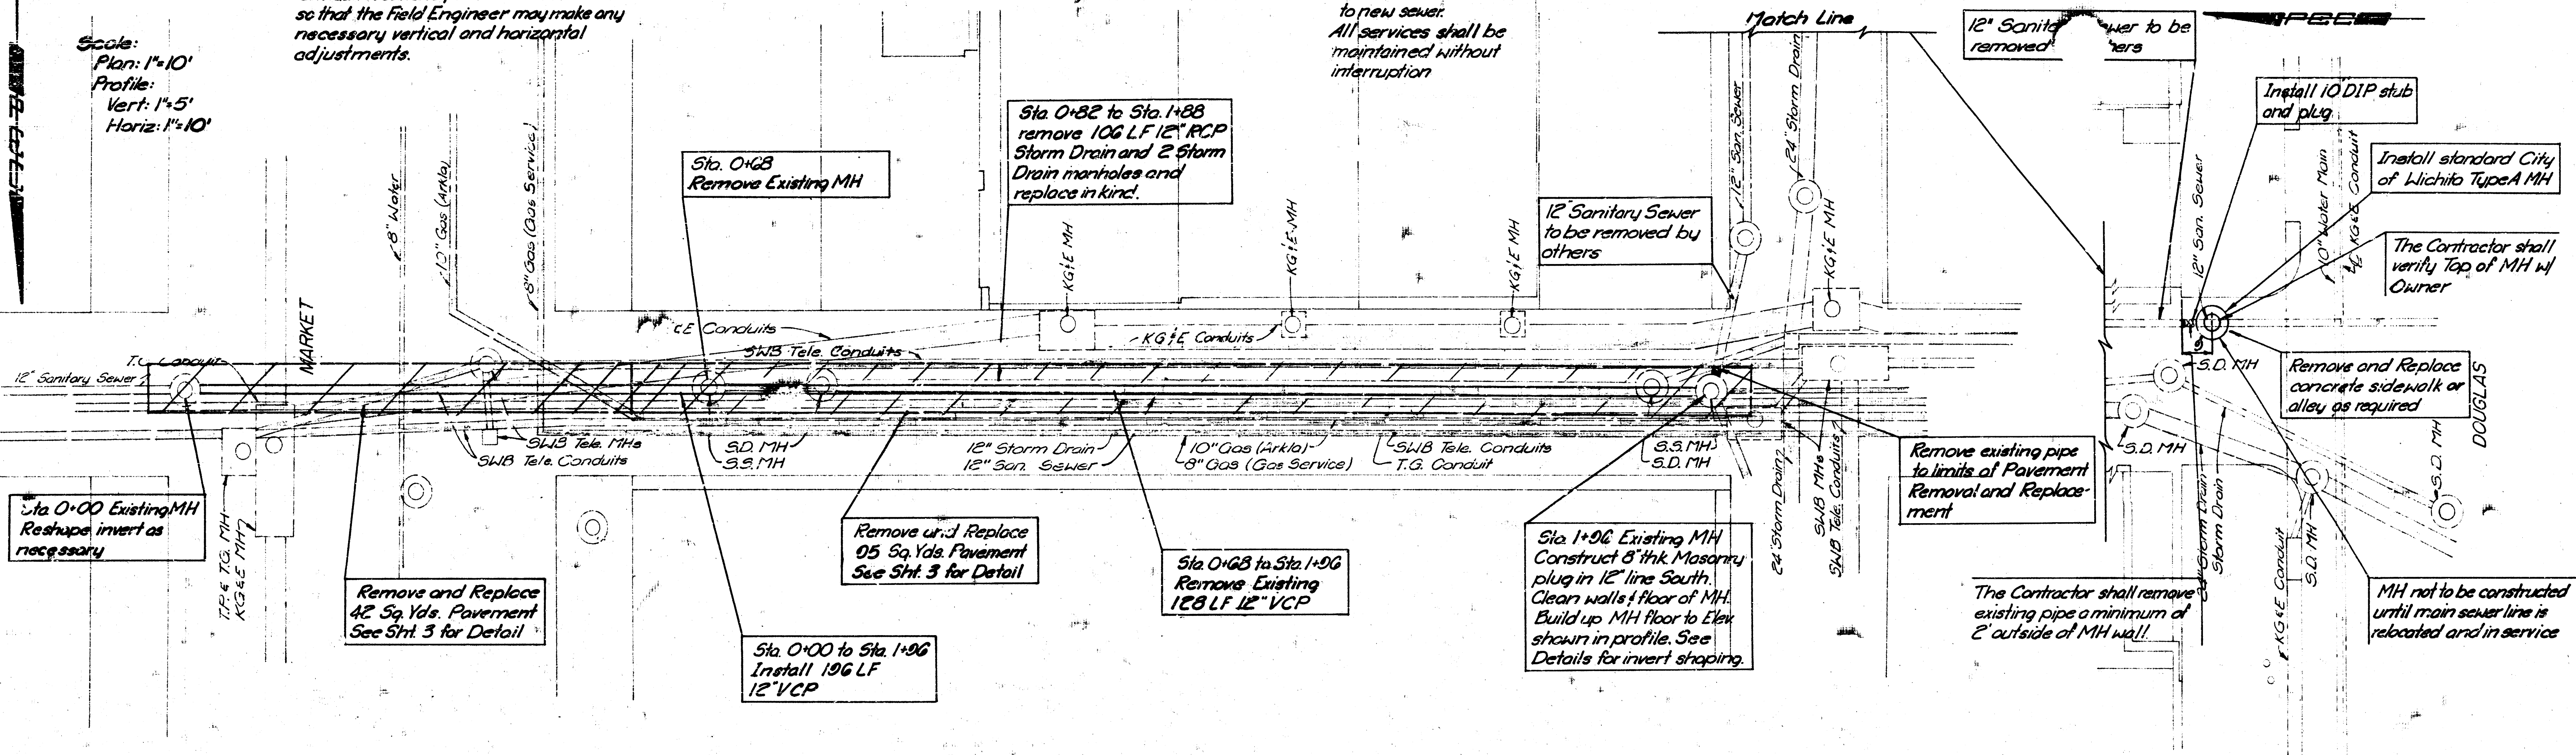

BTL - 6" square cut of SW Cor. of Bldg. at N.E. Cor. of Alleys N. of Douglas btwn. Main & Market. Elev. = 112.40

