

AMARADO INVESTMENT COMPANY, INC. WICHITA, KANSAS

CONSTRUCTION PLANS FOR

SANITARY SEWER IMPROVEMENTS AMARADO ESTATES


PART B

CITY PROJECT NO. DBKW705026
PEC PROJECT NO. 30-75237-380

INDEX

1. TITLE SHEET
2. KEY MAP & SCHEDULE
- 3-4. PLAN SHEET
- 5-6. PROFILE SHEET
7. DETAILS

AUG. 1975

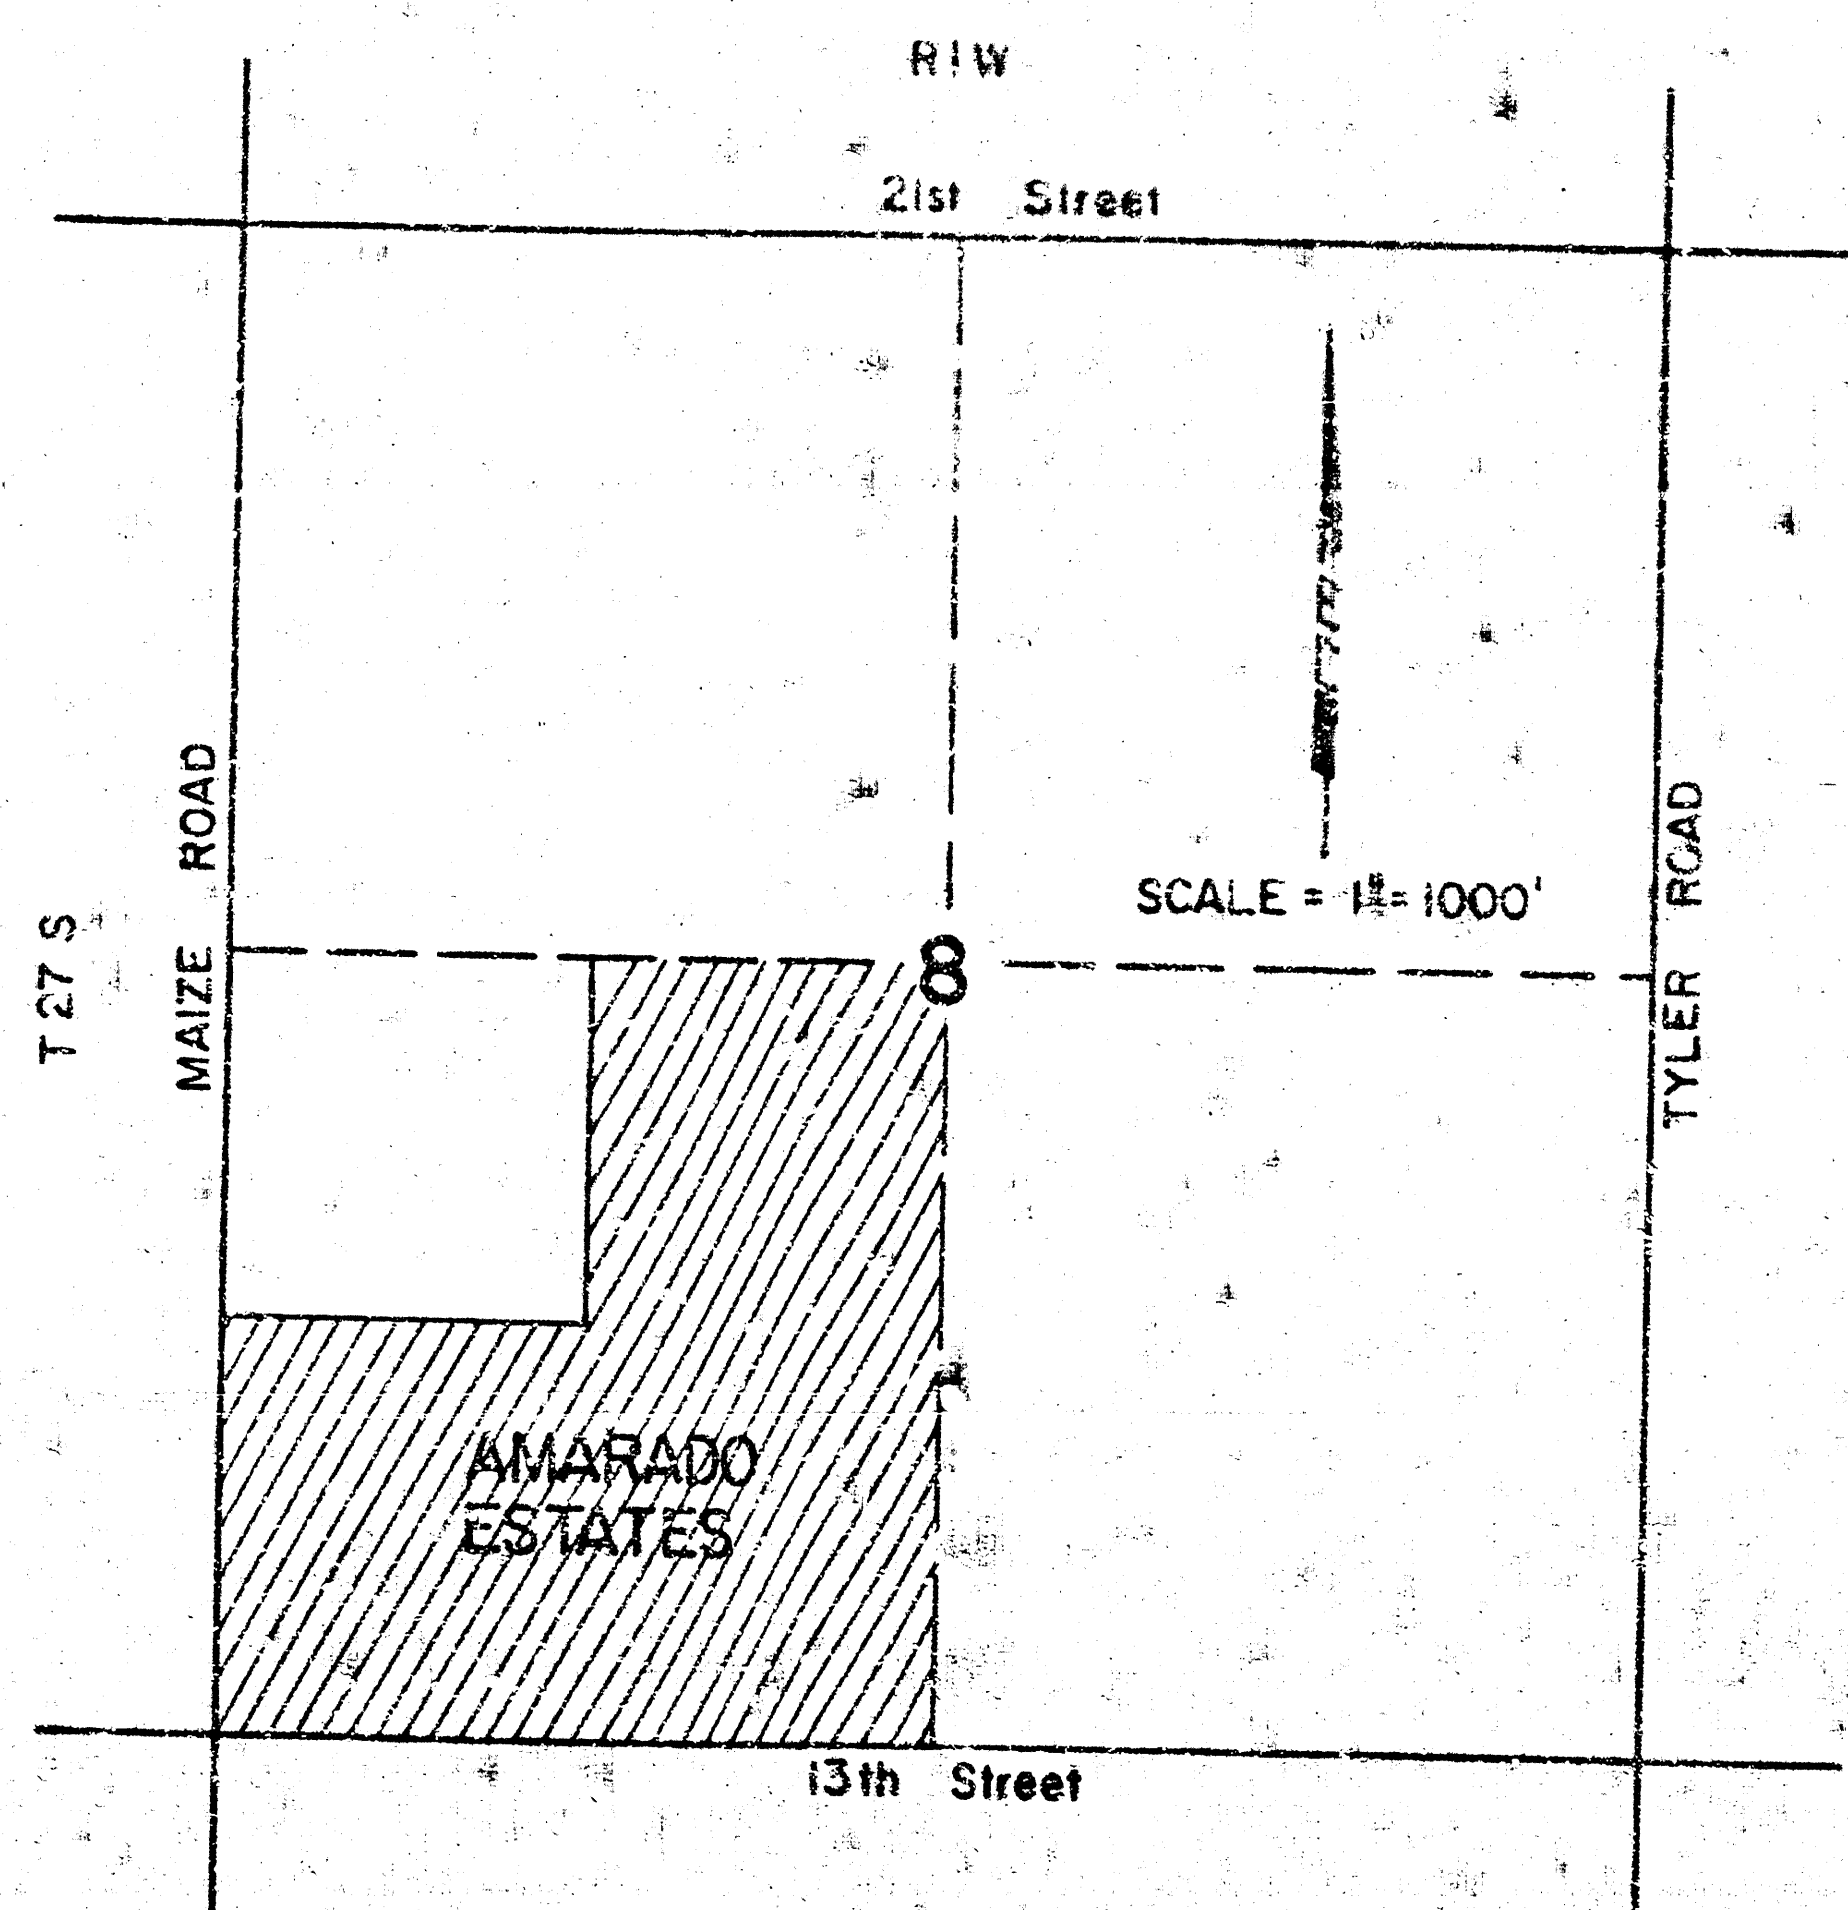

LOCATION MAP

PROFESSIONAL ENGINEERING CONSULTANTS, P.A.
ENGINEERS
WICHITA, KANSAS

APPROVED
CITY ENGINEER
DATE

AMARADO ESTATES SANITARY SEWERS
AMARADO INVESTMENT COMPANY, INC.

SEWER LINE SCHEDULE		
LATERAL NO.	PLAN SHEET NO.	PROFILE SHEET NO.
A-1	Part A	4
A-2	3	4
A-3	3	4
A-4	3	4
A-5	3	4
B-1	Part B	4
B-2	3	4
B-3	3 & 4	4 & 5
B-4	3	5
B-5	3	5
B-6	3	5
B-7	3	5
B-8	3	5
B-9	3	5
B-10	3	5


Review and approval by City Engineer
to be made for Part B only.

GENERAL NOTES


1. All Elevations City of Wichita Datum
2. All Manholes 4' Diameter
3. All Sanitary Sewer line measurements from C to E of manhole.
4. 0.00 N, 0.00 E = C 13th st & Q Maize Road.
5. Manhole coordinates are at center of manhole.
6. All easements are for Utilities and 10' in width unless otherwise shown or noted.
7. All sanitary sewer construction and materials to comply with City of Wichita Standards and Specifications.
8. All Sanitary Sewer sizes and measurements are shown on profiles.
9. $\frac{160.659291}{12690.155186}$ = $\frac{\text{Coordinate N.}}{\text{Coordinate E.}}$
10. Top of M.H. Elevations to be adjusted to match finished grade by the Contractor.
11. Sewer lines to be inspected by Allied Laboratories.

BENCH MARKS

1. B.M. City Std. Top of Handrail N.W. Cor. RCBC at 13th St. 185' W. of S. 1/4 Cor. Sec. 8 Elev. 1343.07
2. B.M. R.R. Spike in Hedge Stump near Center Sec. 8 Elev. 1348.12

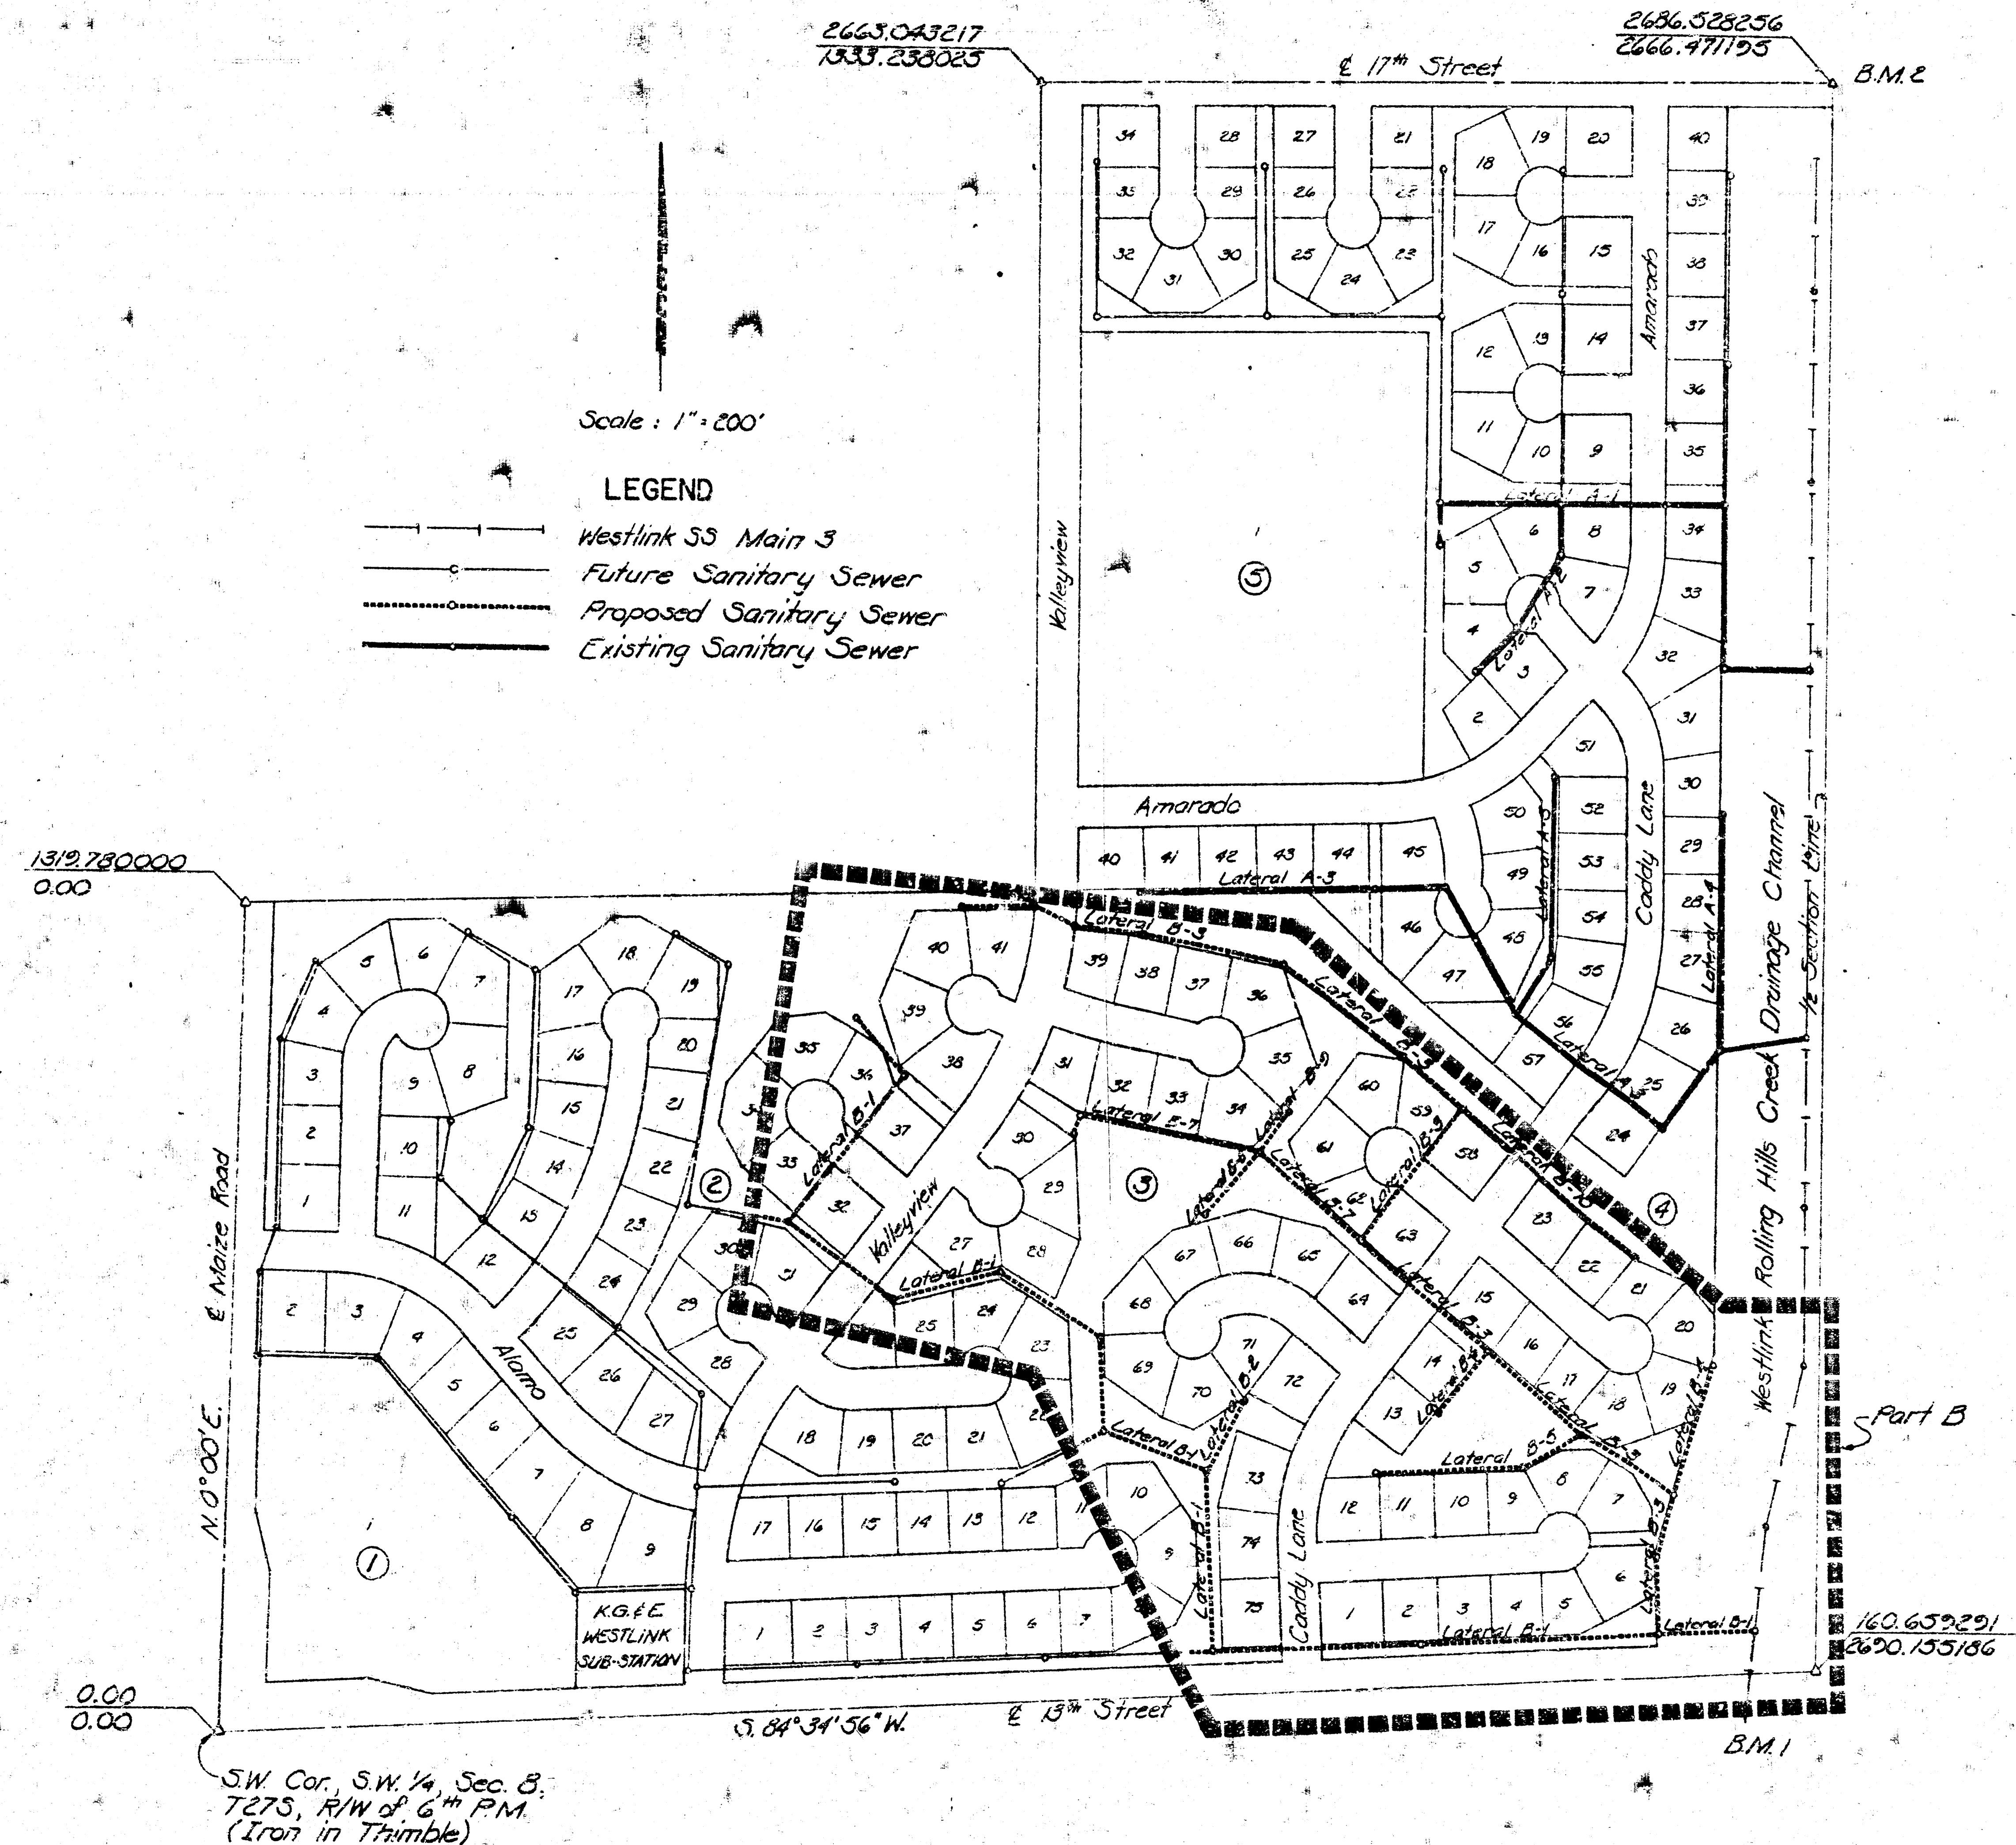

AMARADO ESTATES

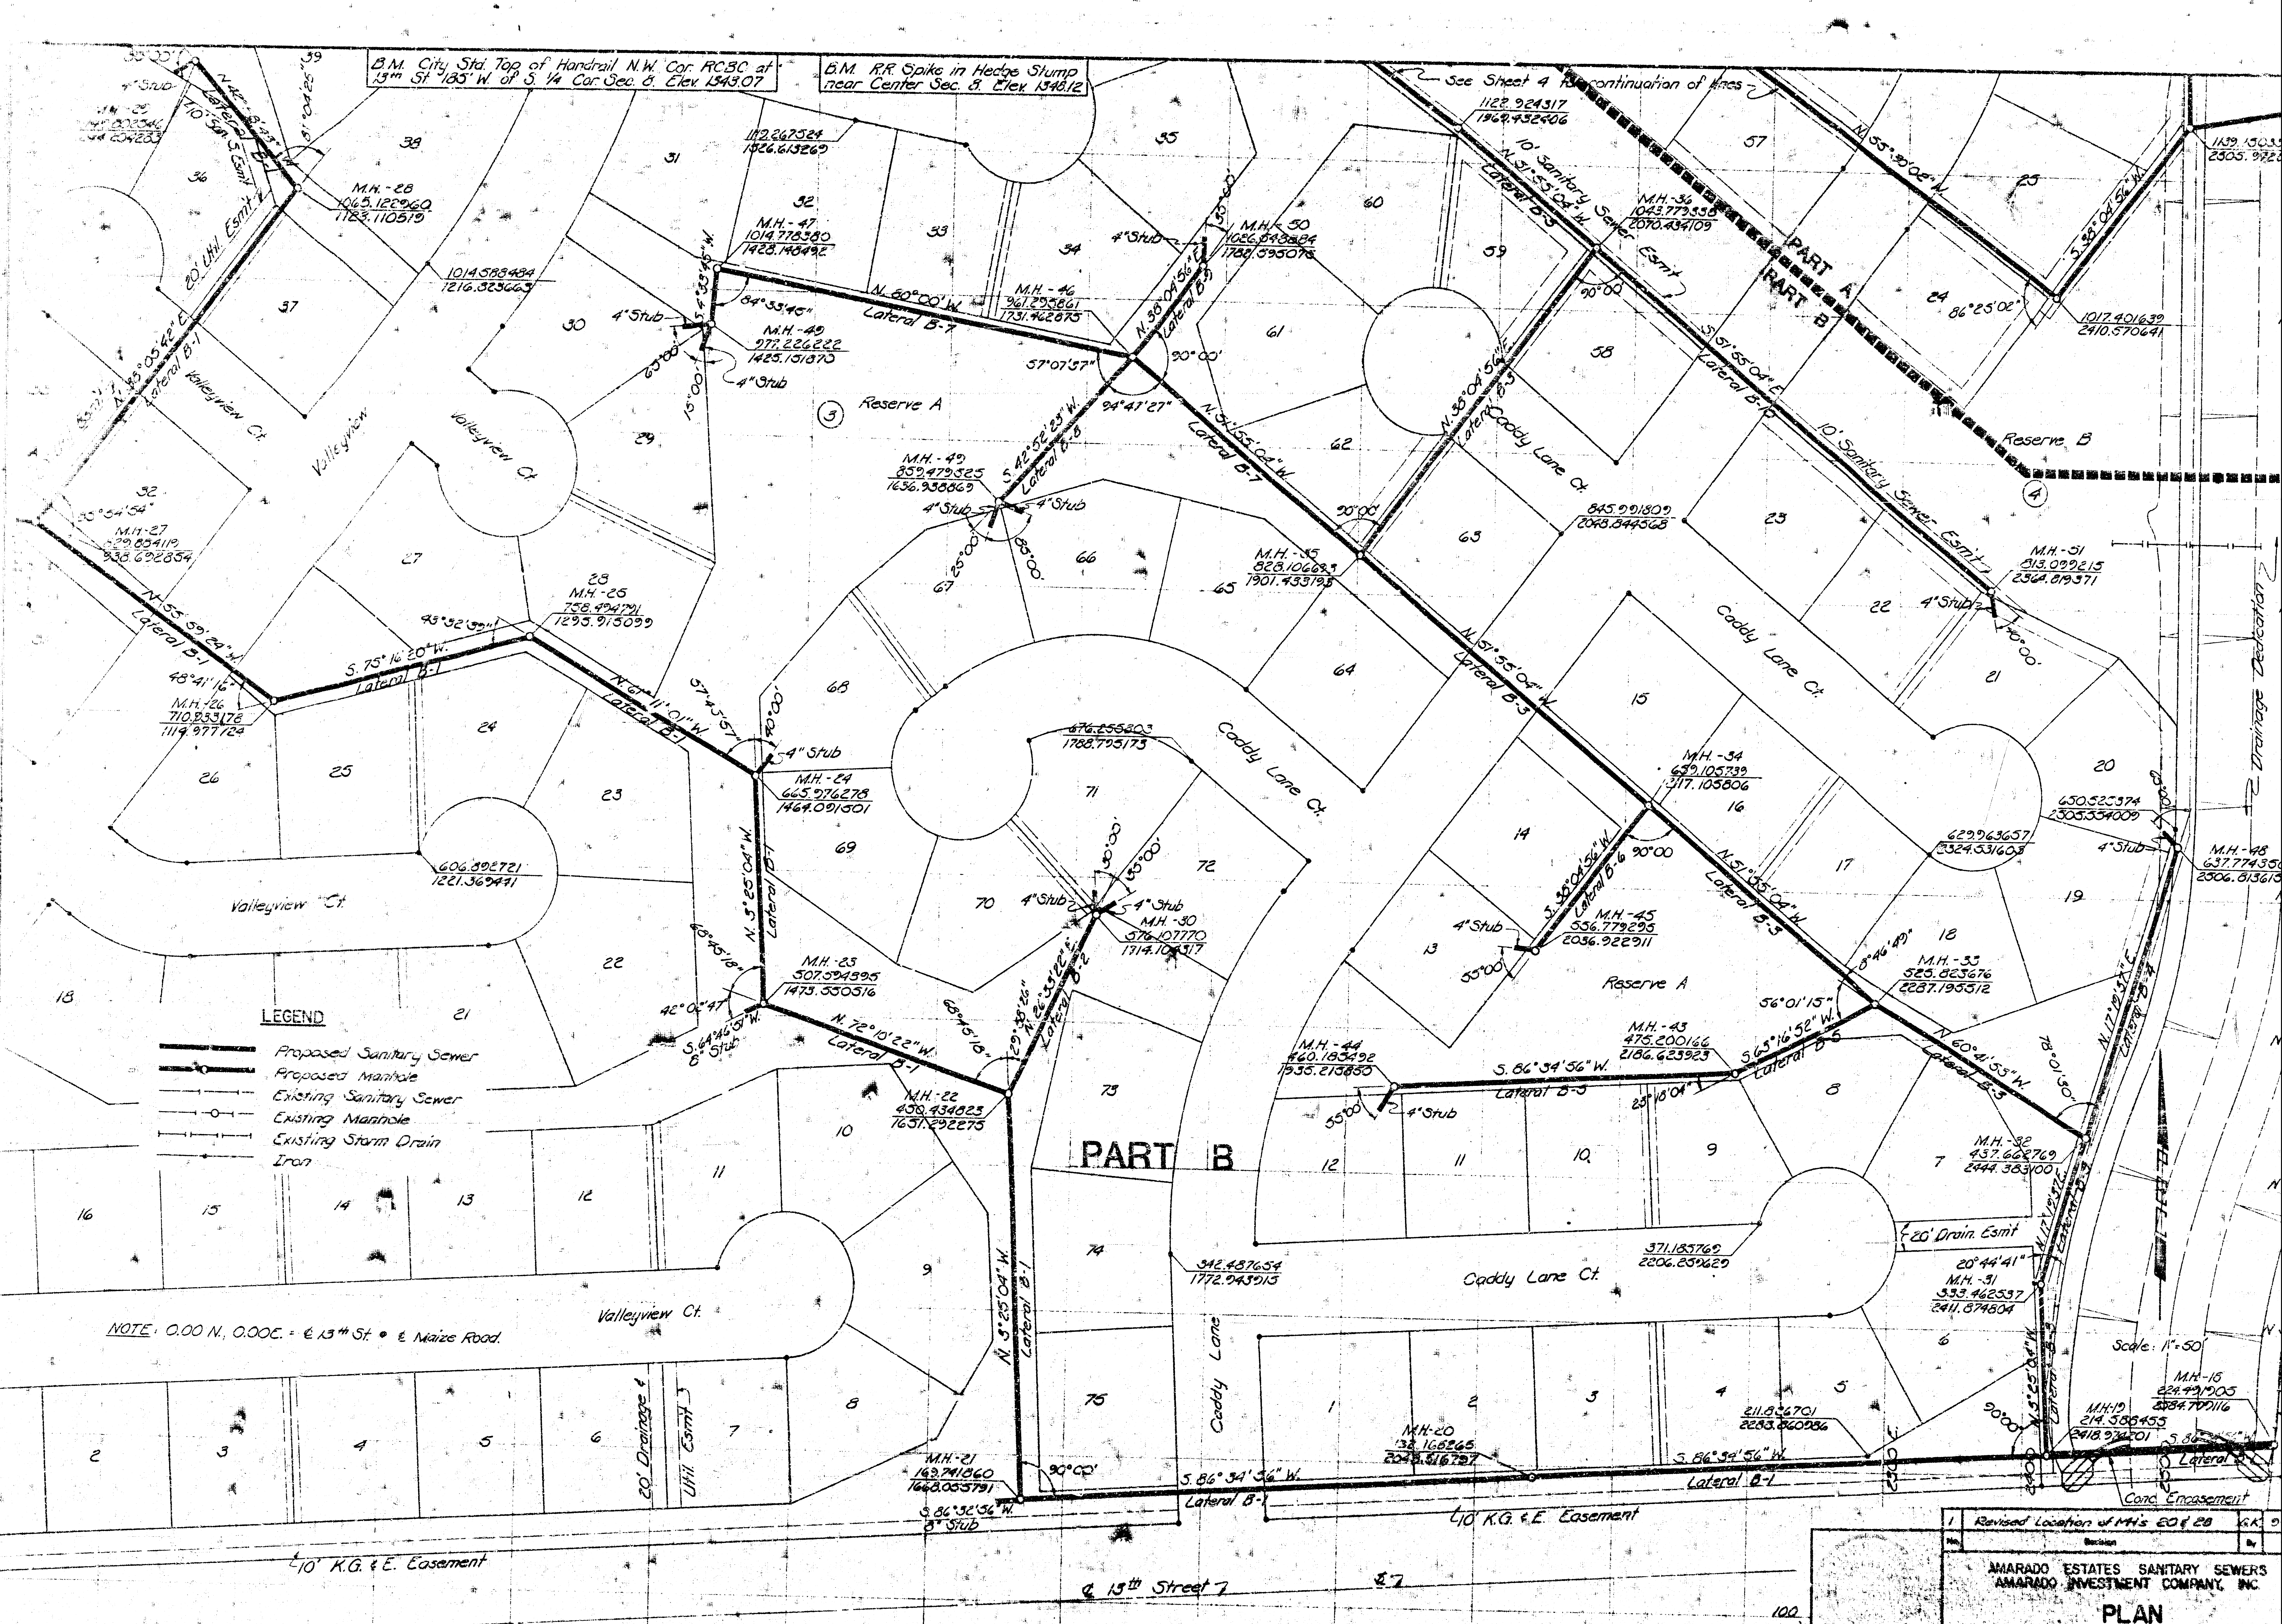

B.M. City Std. Top of Handrail N.W. Cor. RCBC at 13th St. 185' W. of S. 1/4 Cor. Sec. 8. Elev. 1343.07

B.M. RR Spike in Hedge Stump near Center Sec. 8. Elev. 1348.12

See Sheet 4 for continuation of lines

LEGEND

- Proposed Sanitary Sewer
- Proposed Manhole
- Existing Sanitary Sewer
- Existing Manhole
- Existing Storm Drain
- Iron

NOTE: 0.00 N, 0.00E = E 13th St. & Maize Road.

PART B

Scale: 1" = 50'

1 Revised Location of M.H.'s E.O. & B. A.K.

AMARADO ESTATES SANITARY SEWERS
AMARADO INVESTMENT COMPANY, INC.

PLAN


Sta Top of Handrail N.W. Cor RCBC at
S. 105° W of S. 1/4 Cor Sec. 8 Elev. 1343.07


B.M. R.R. Spike in Hedge Stump
near Center Sec. 8 Elev. 1348.12

NOTE: 0.00N, 0.00E = E 13^m St @ Maize Road


LEGEND

- Proposed Sanitary Sewer
- Proposed Manhole
- Existing Sanitary Sewer
- Existing Manhole
- Existing Storm Drain
- Iron

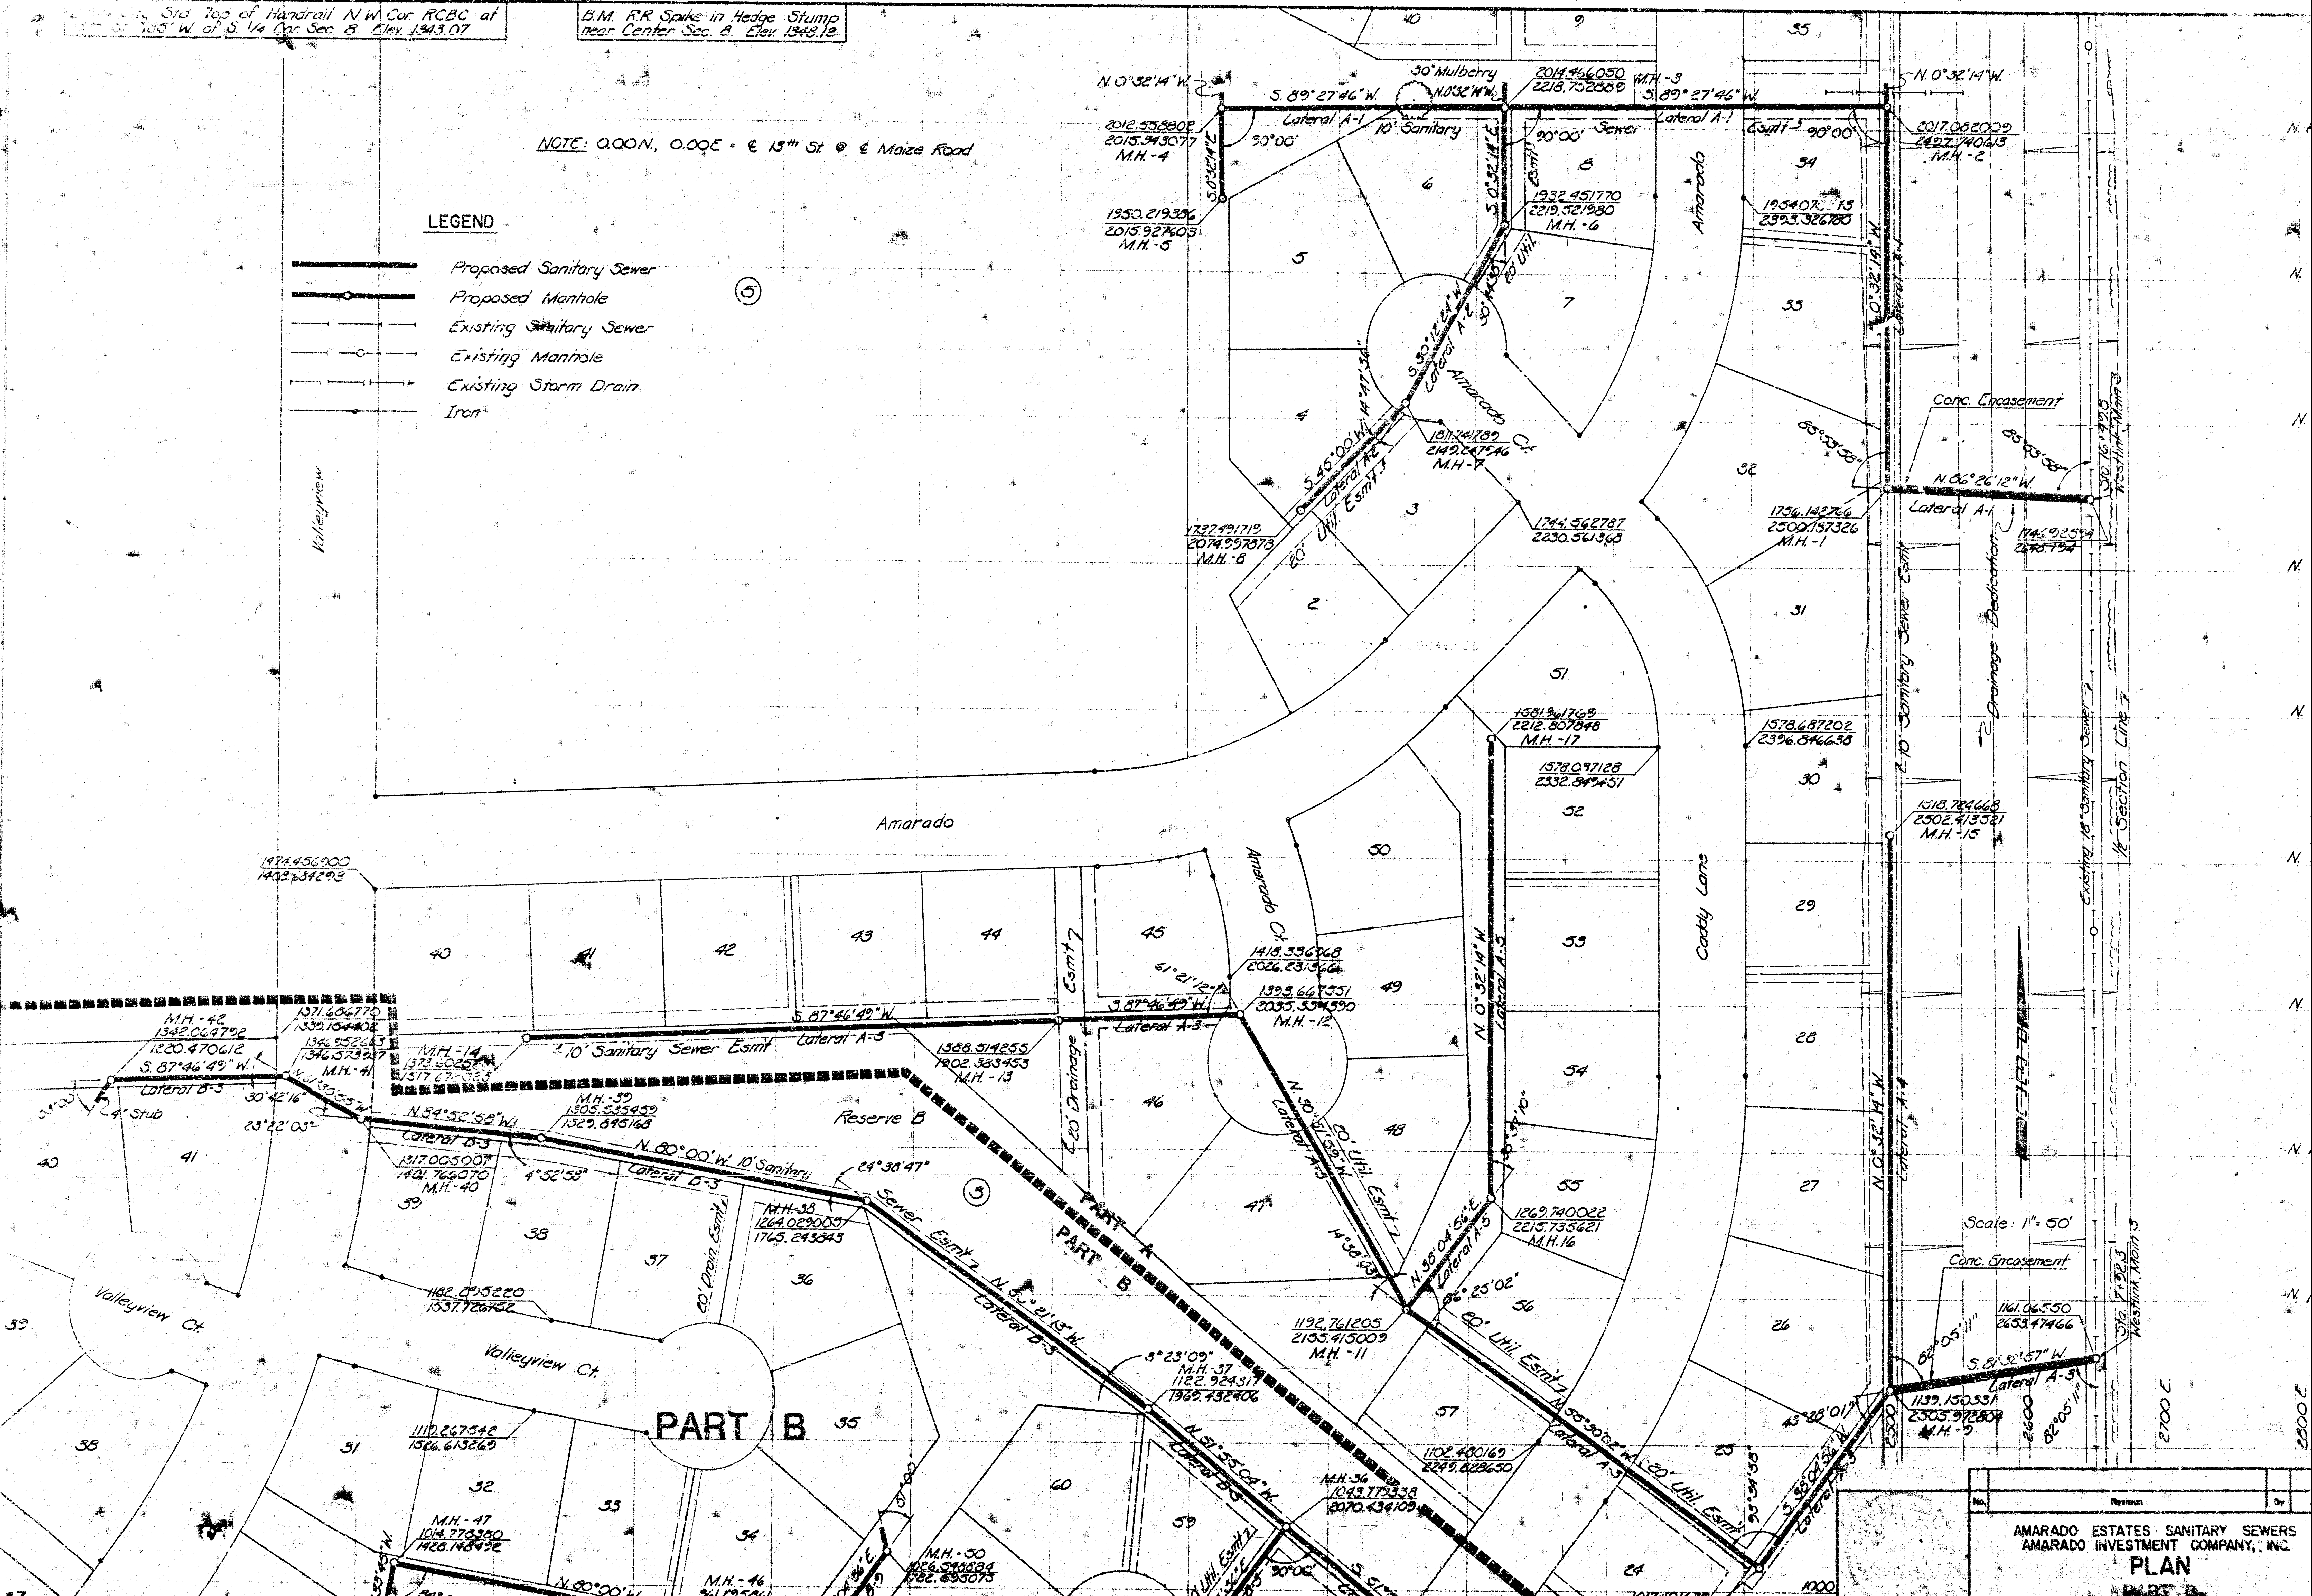

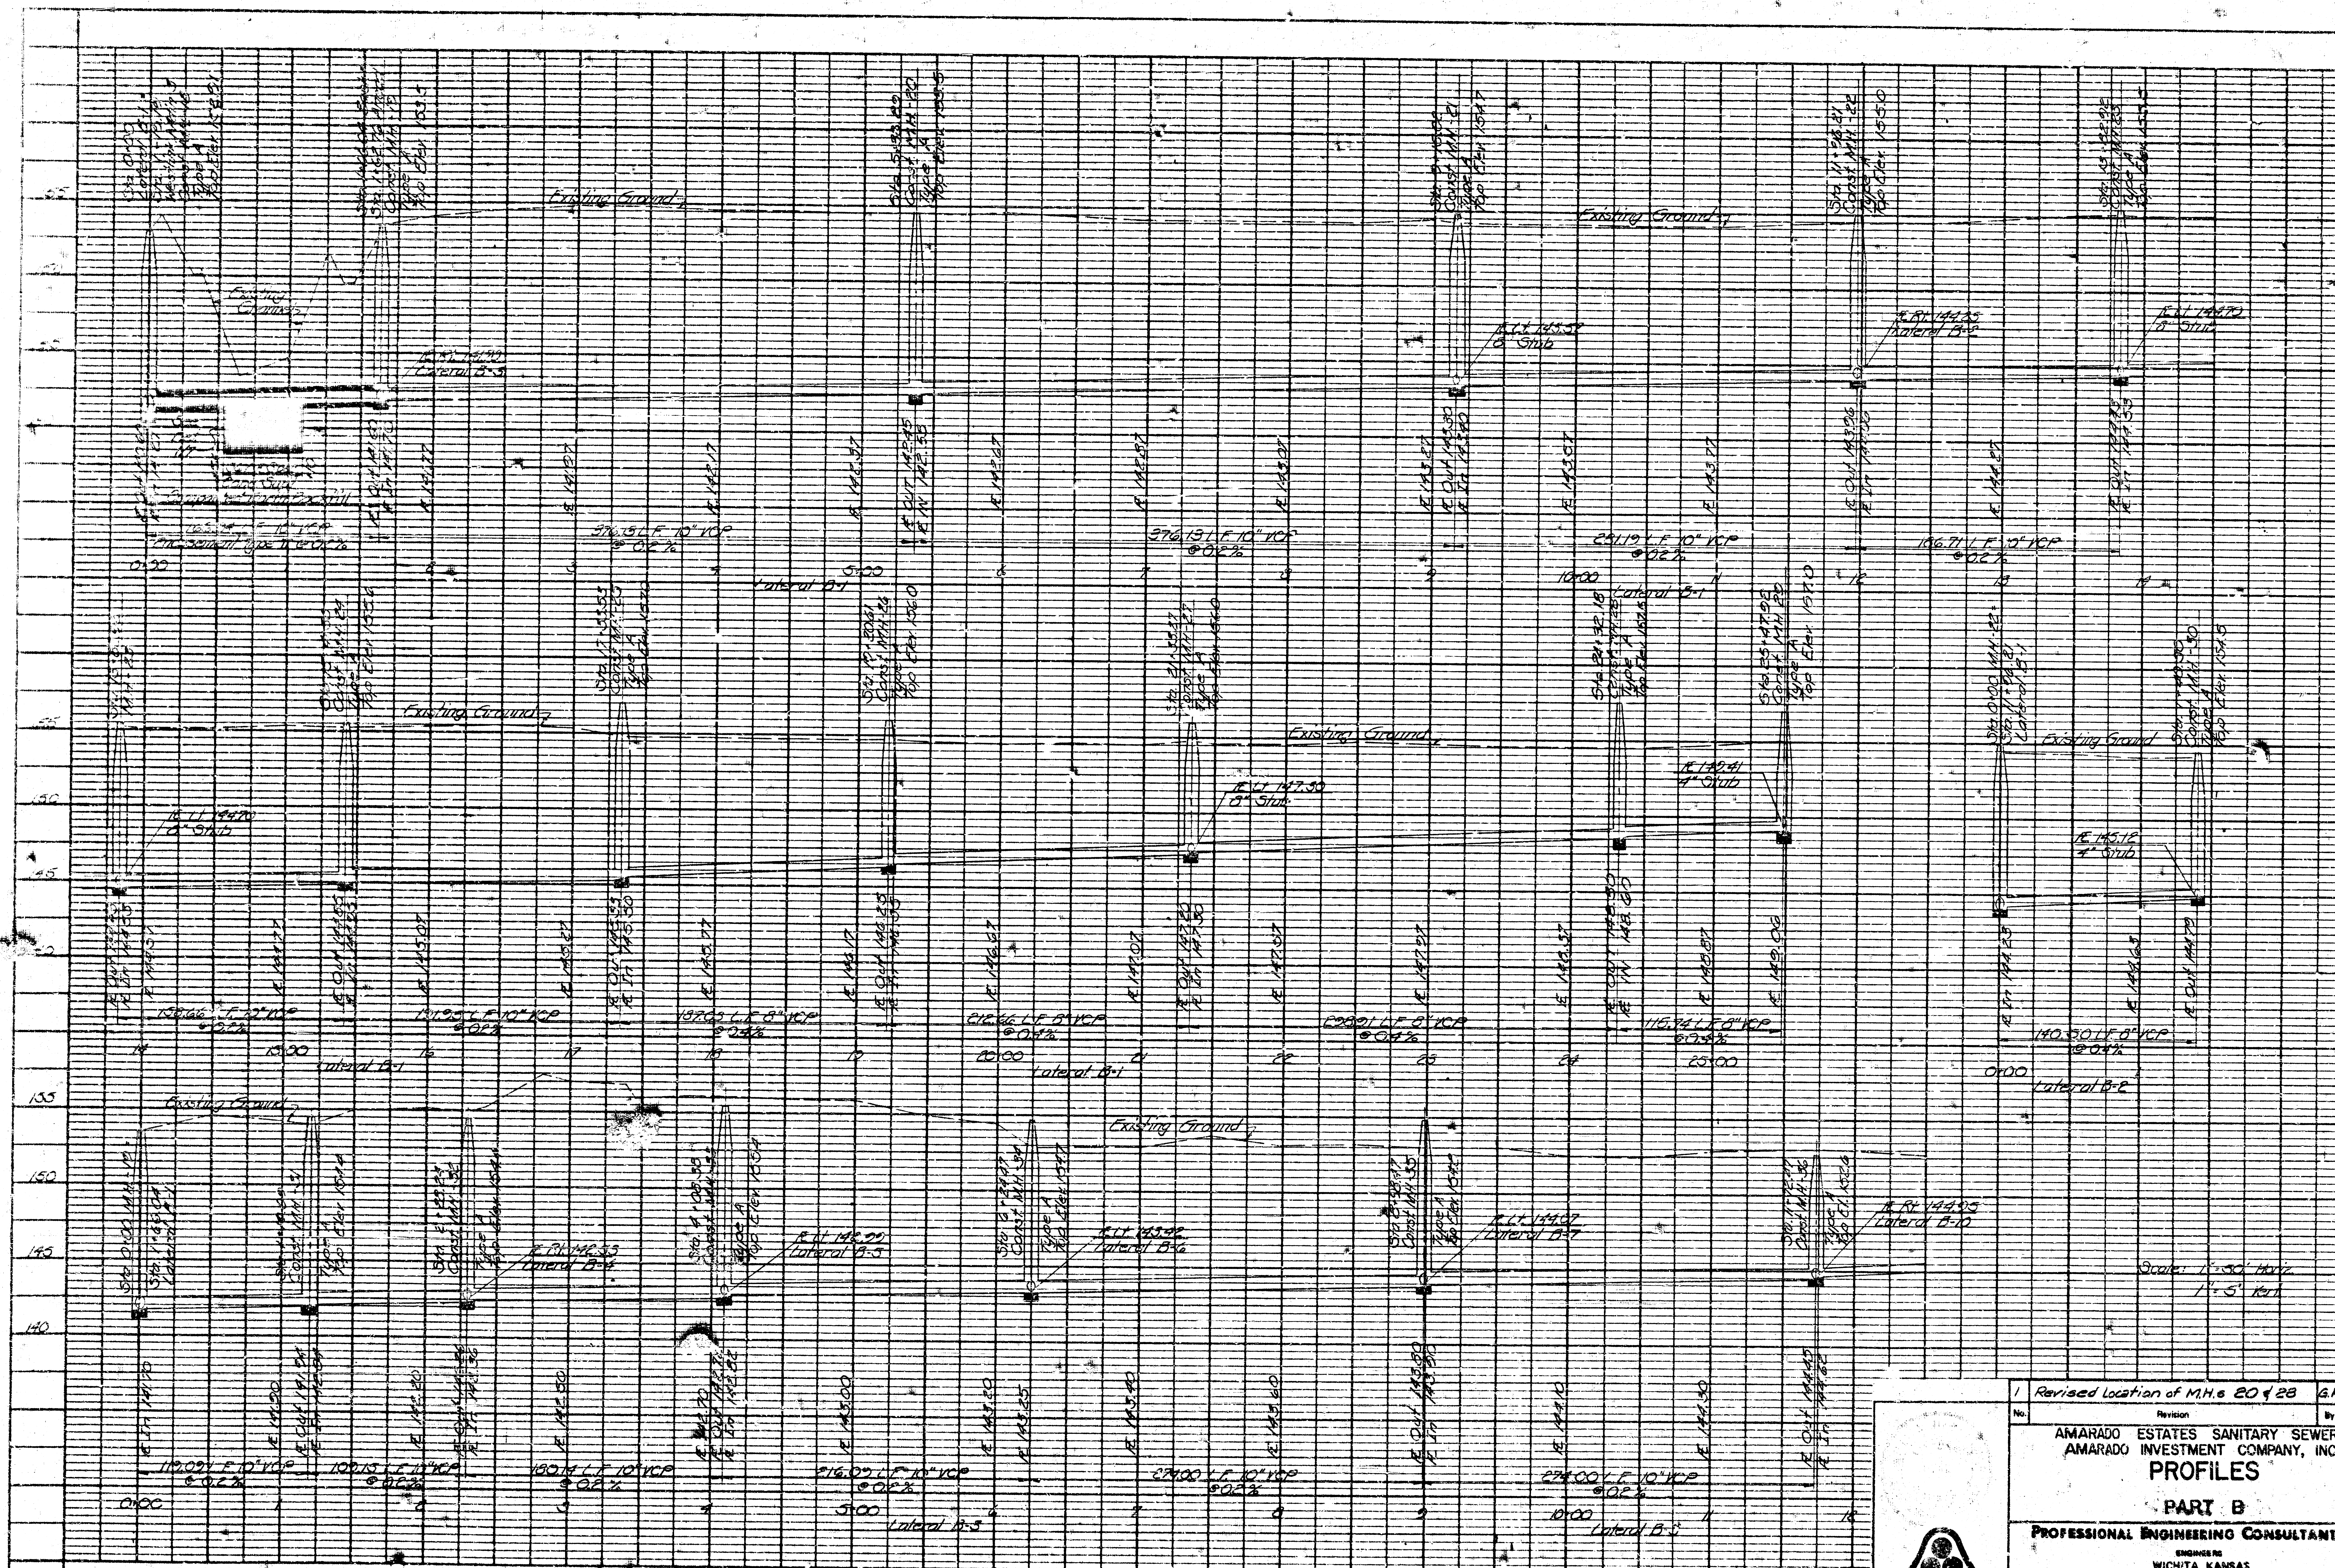

1 Revised Location of M.H. 20 & 23		GR
No.	Revision	By
AMARADO ESTATES SANITARY SEWERS AMARADO INVESTMENT COMPANY, INC. PROFILES PART B PROFESSIONAL ENGINEERING CONSULTANTS ENGINEERS WICHITA, KANSAS		

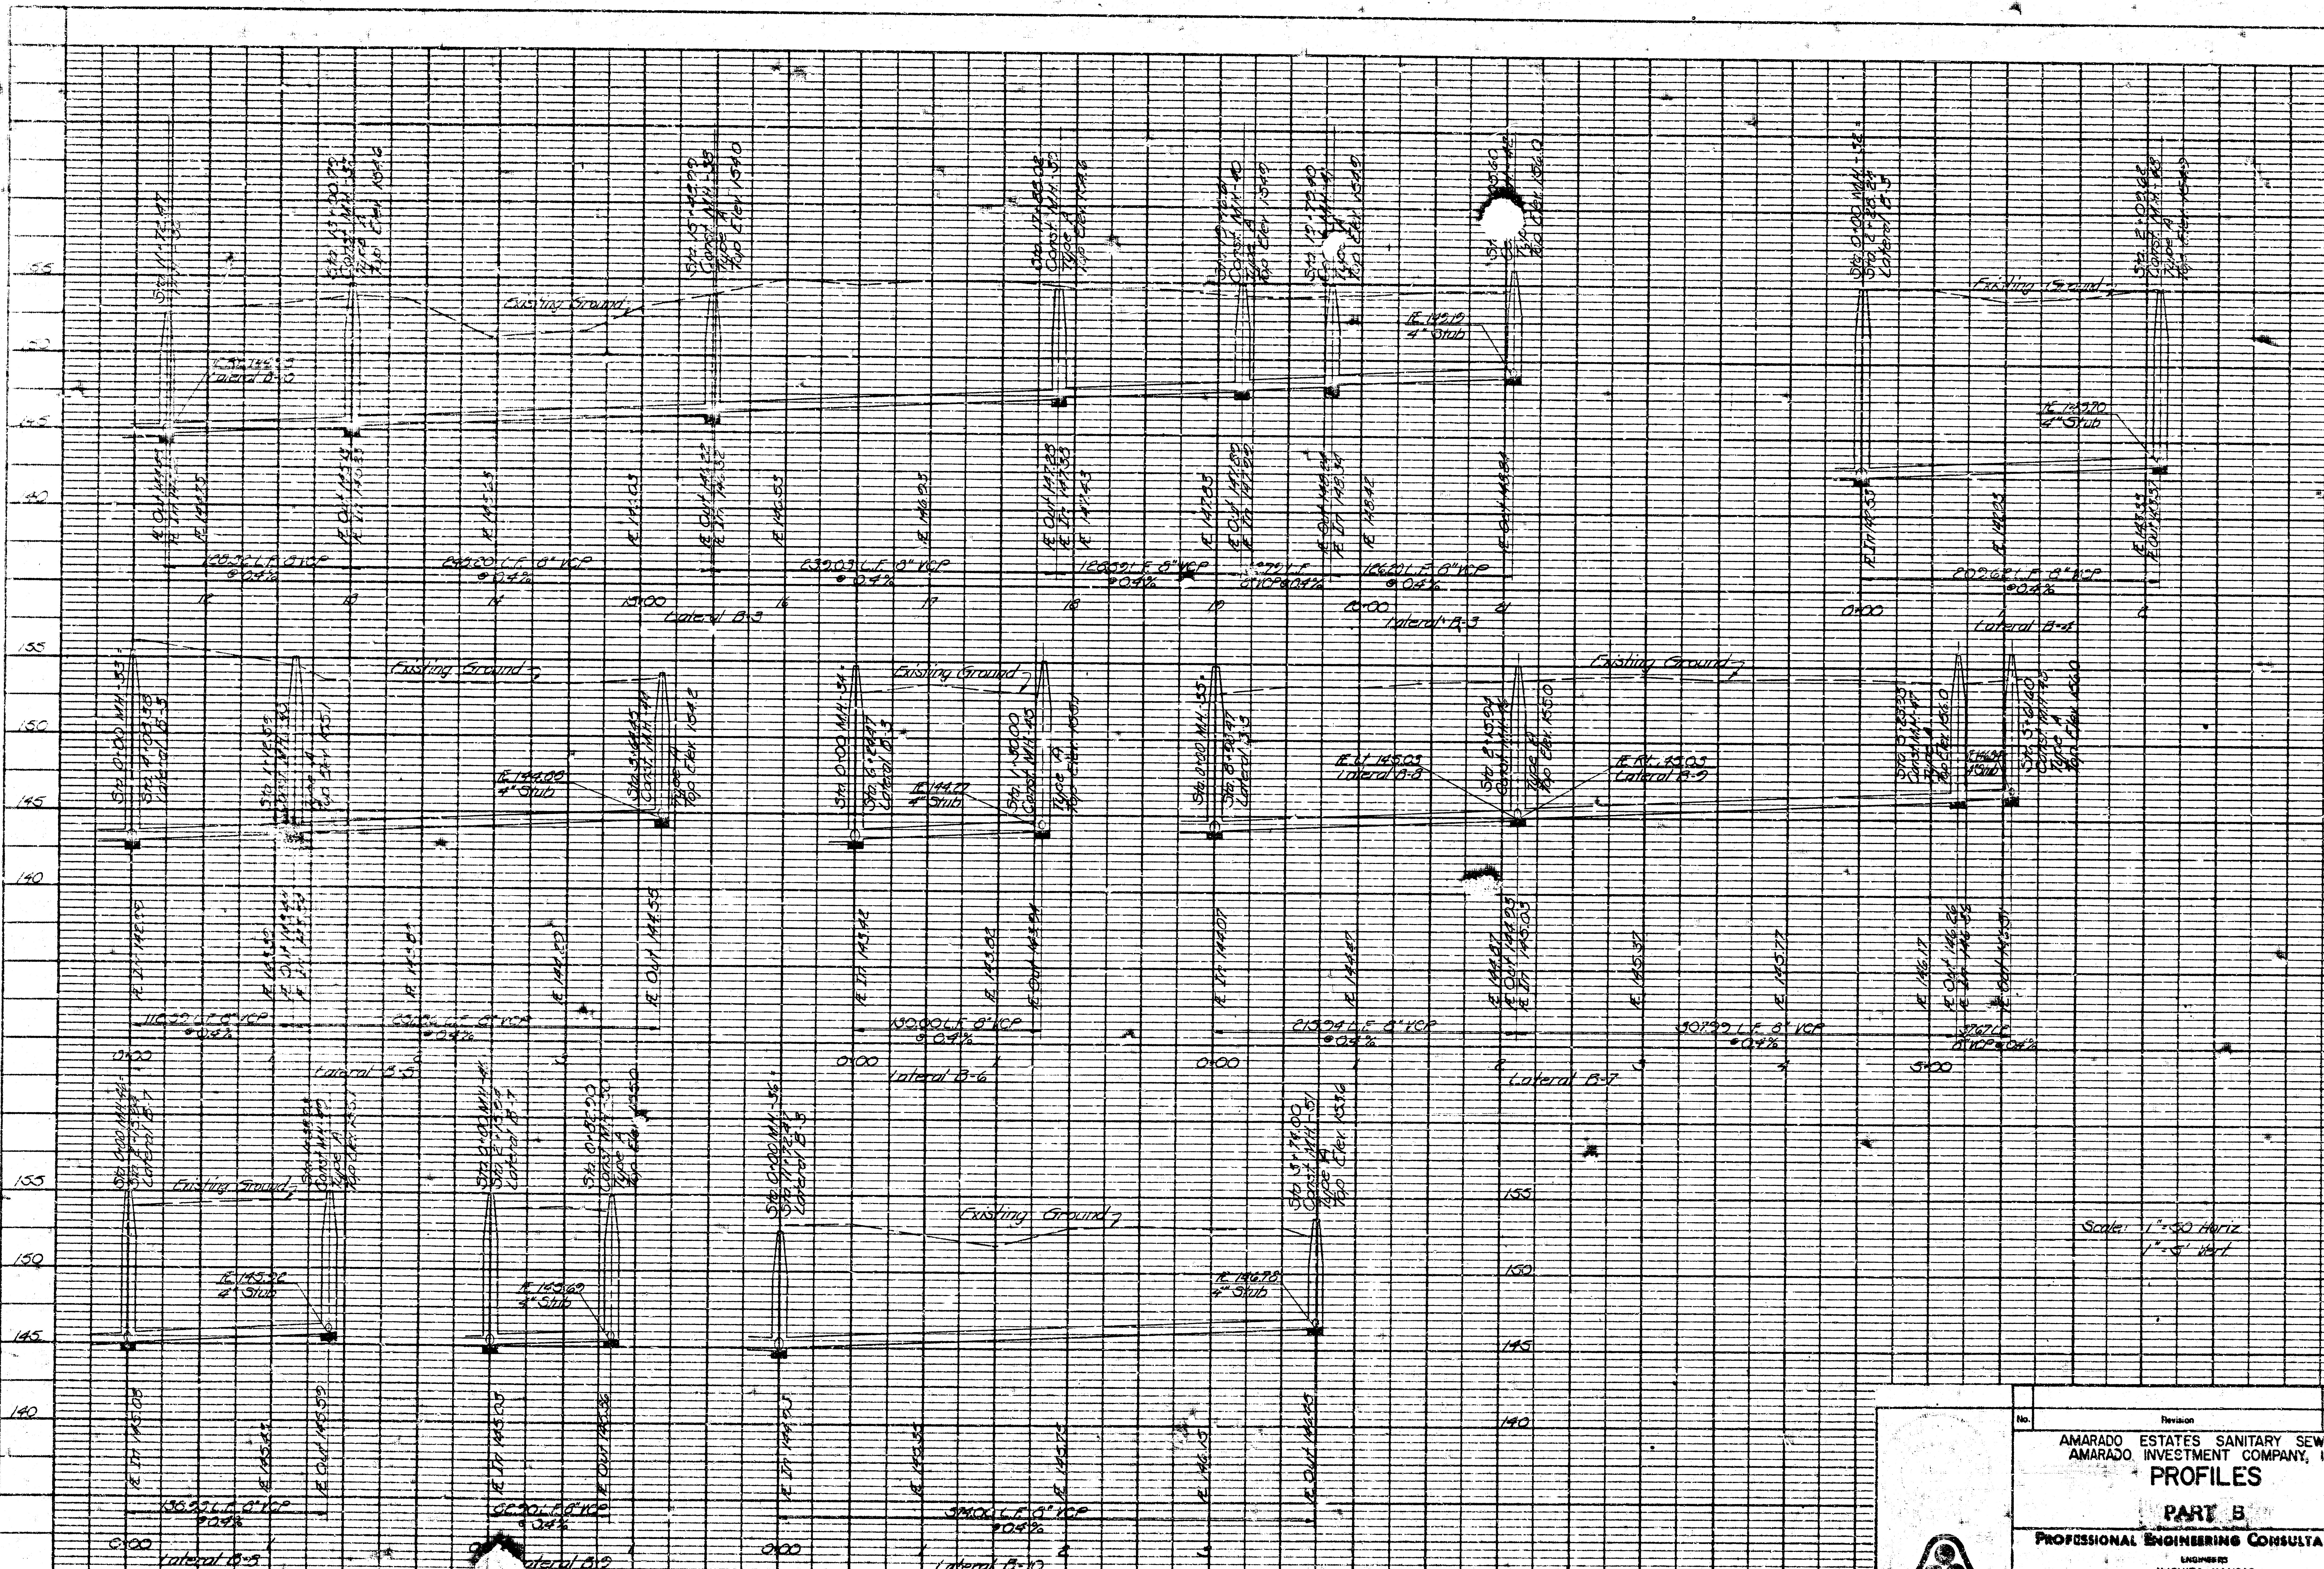

No. _____

Revision _____

AMARADO ESTATES SANITARY SEWER
AMARADO INVESTMENT COMPANY, INC.

PROFILES

PART B

PROFESSIONAL ENGINEERING CONSULTANTS
ENGINEERS
WICHITA, KANSAS

