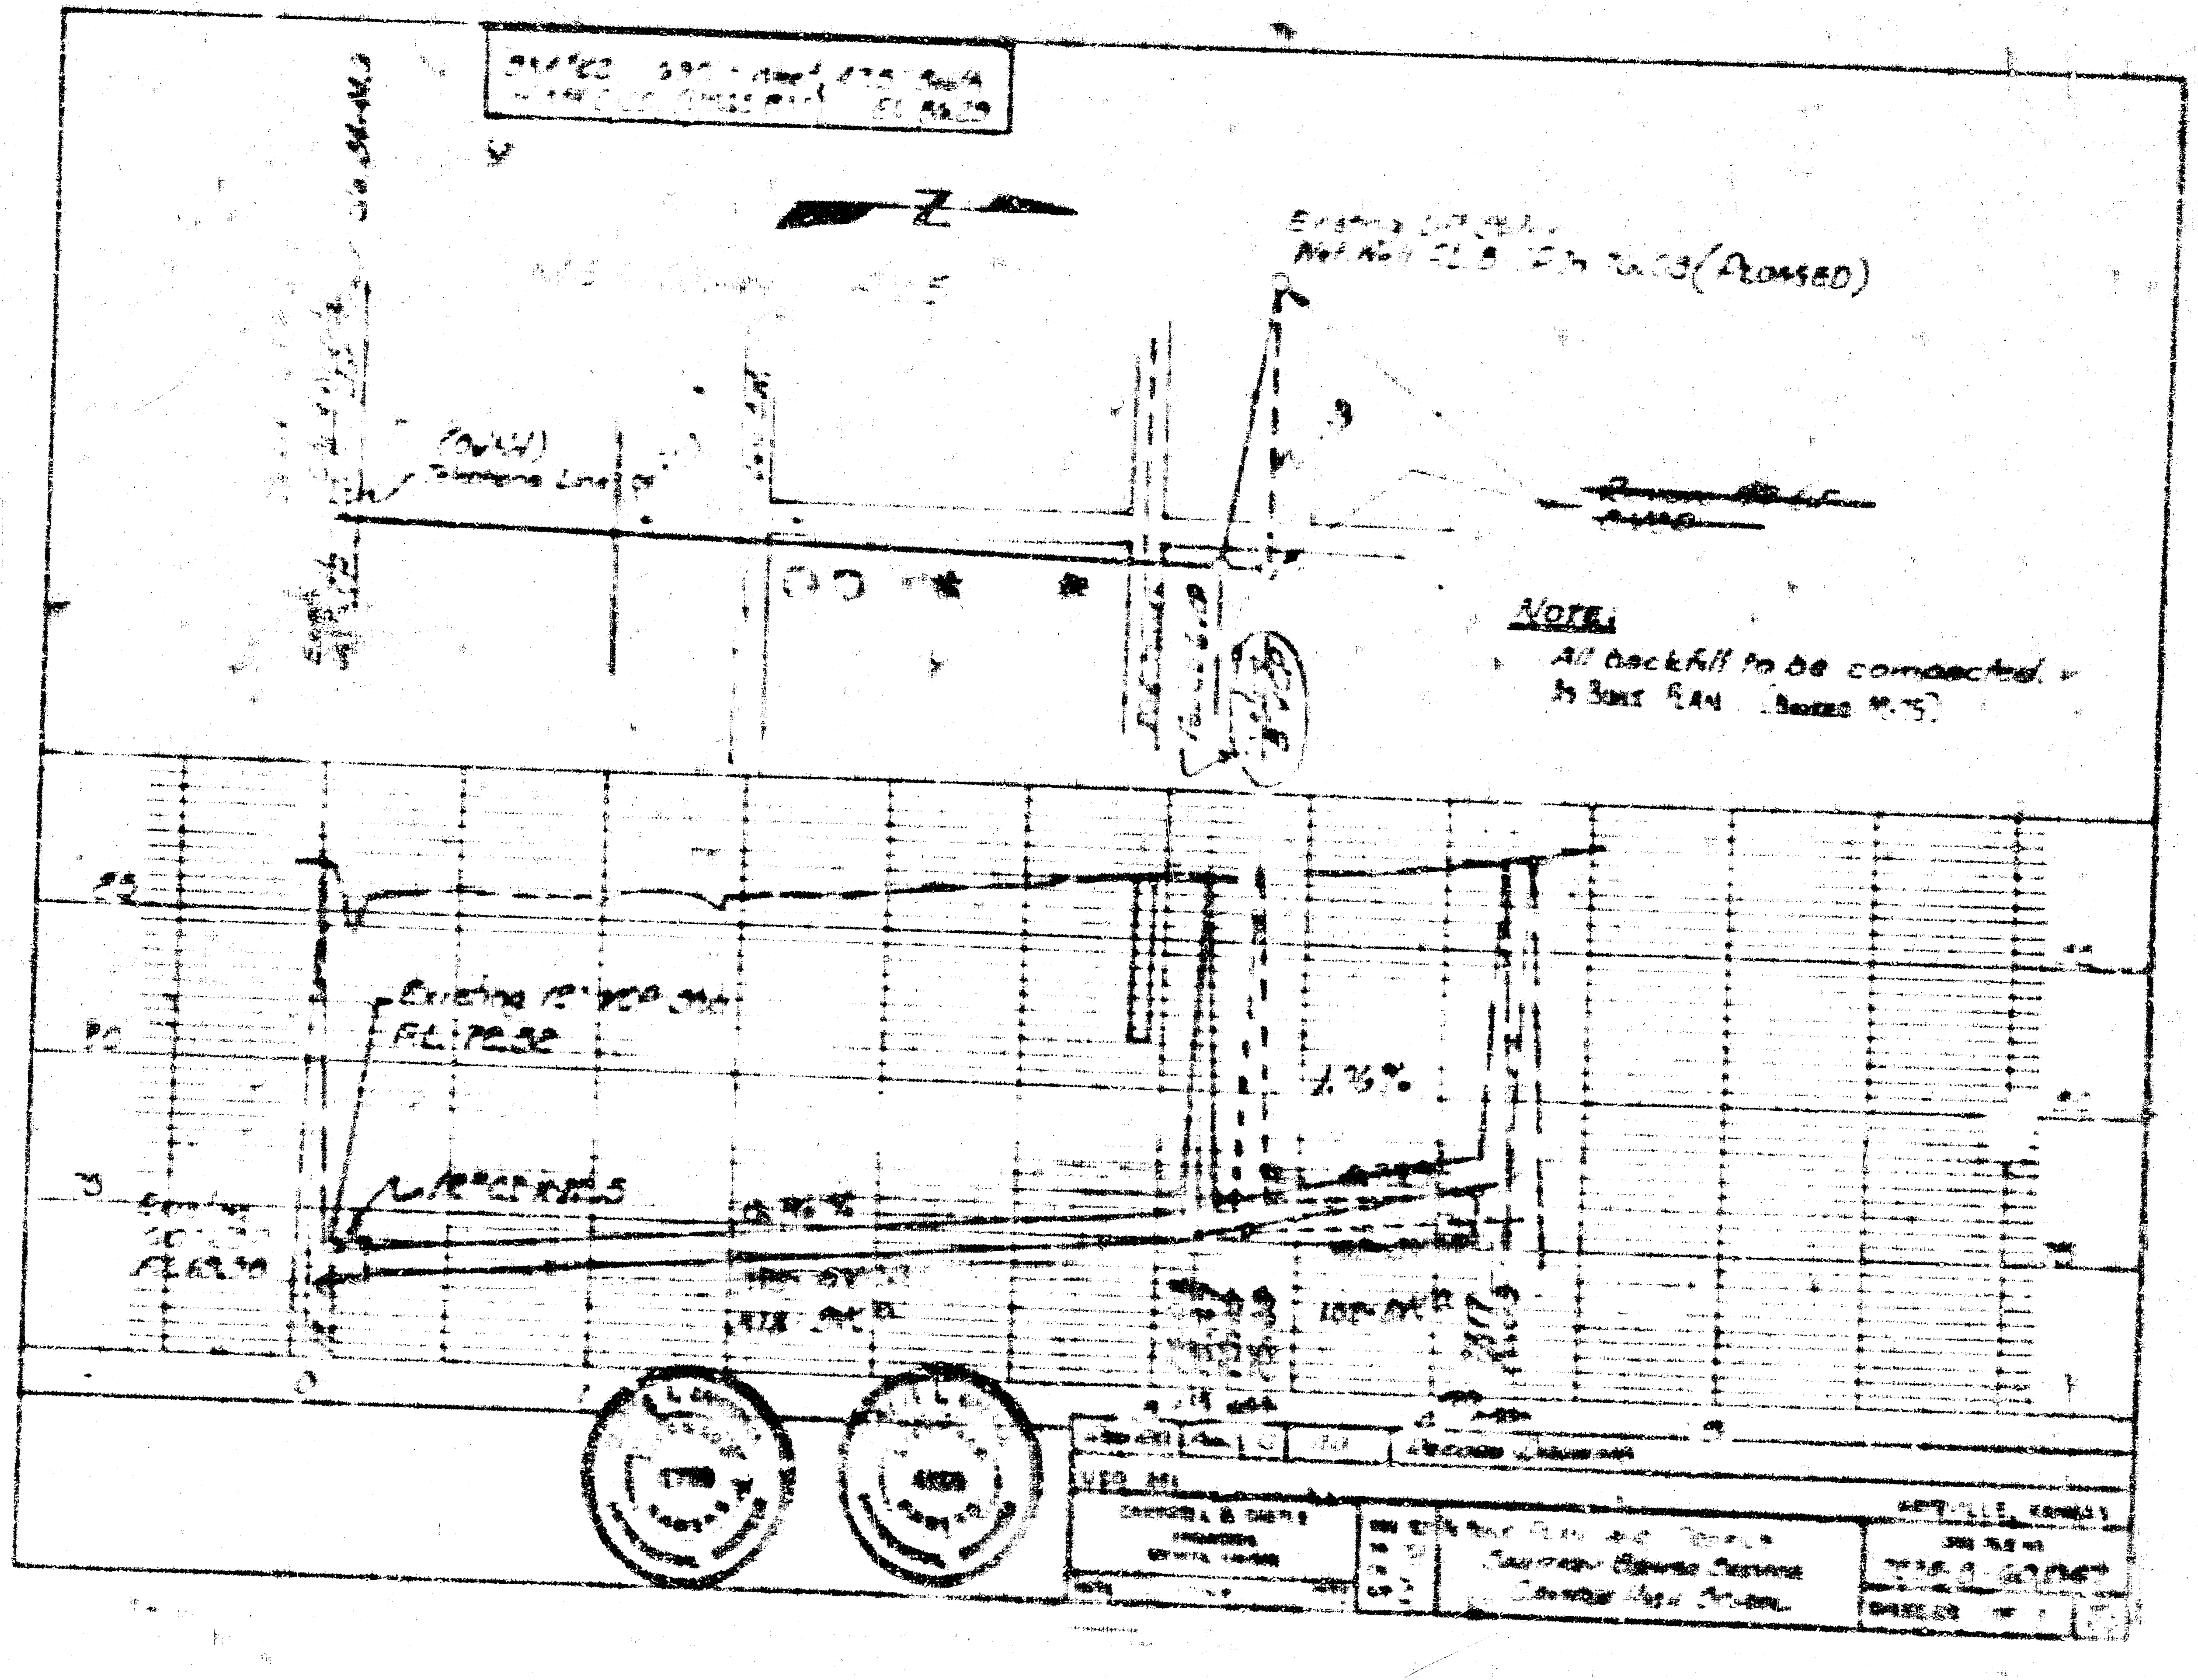
Z
(ROMSED)
NOTE:
All backfill to be compacted
2.16%
Existing
FL