

B.M. 104.50 - City Std. Disc. N.E. Corner of Conc. R.C.B. at Hillside & Wassall, Chisholm Creek.

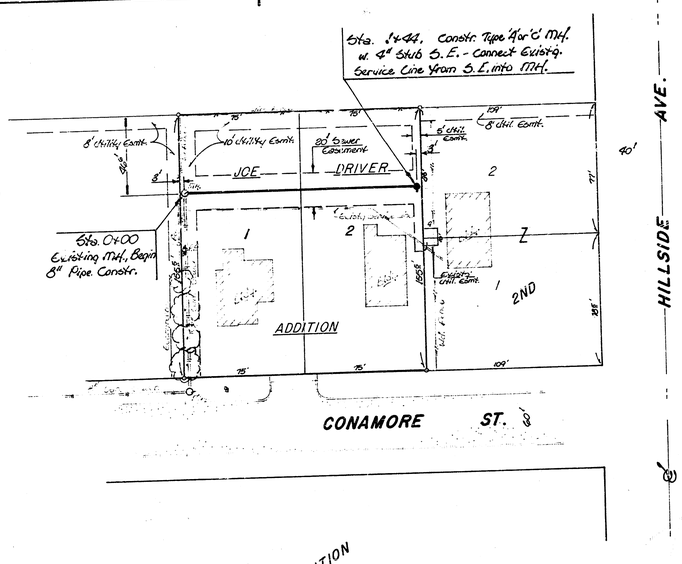

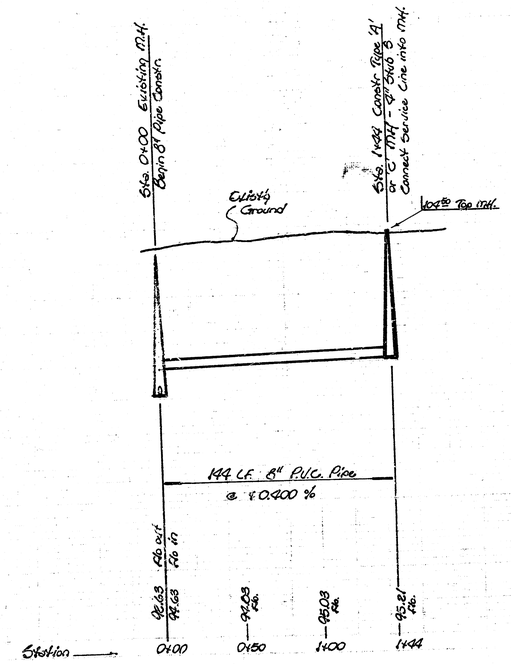

NOTE TO CONTRACTOR

This project will be constructed under the supervision of the CITY ENGINEER and conforming to the SPECIFICATIONS of the CITY OF WICHITA. The CONTRACTOR will contact the City of Wichita for all inspections.

1-21-81

APPROVED
By CITY ENGINEER
Sanitary Sewer D.E.F.
Storm Sewer
Driveway Approach

Scale:
Plan: 1" = 40'
Profile: 1" = 40' Hor.
1" = 5' Vert.

N. BRENT WOOTEN LICENSED 8470 KANSAS PROFESSIONAL ENGINEER

PRIVATE SANITARY SEWER EXTENSION TO LOTS 1 & 2, JOE DRIVER ADDITION.

PROJECT NO.
468-76-245-80000-000-000-008

BAUGHMAN COMPANY, P.A.
SURVEYING & ENGINEERING
316/262-7271 • 330 LAURA • WICHITA, KANSAS 67211

1/1

FILMED FROM THE BEST AVAILABLE COPY ····