
PLANS

SANITARY SEWER SYSTEM


CRESTVIEW COUNTRY CLUB ESTATES

EAST MEADOWS ADDITION

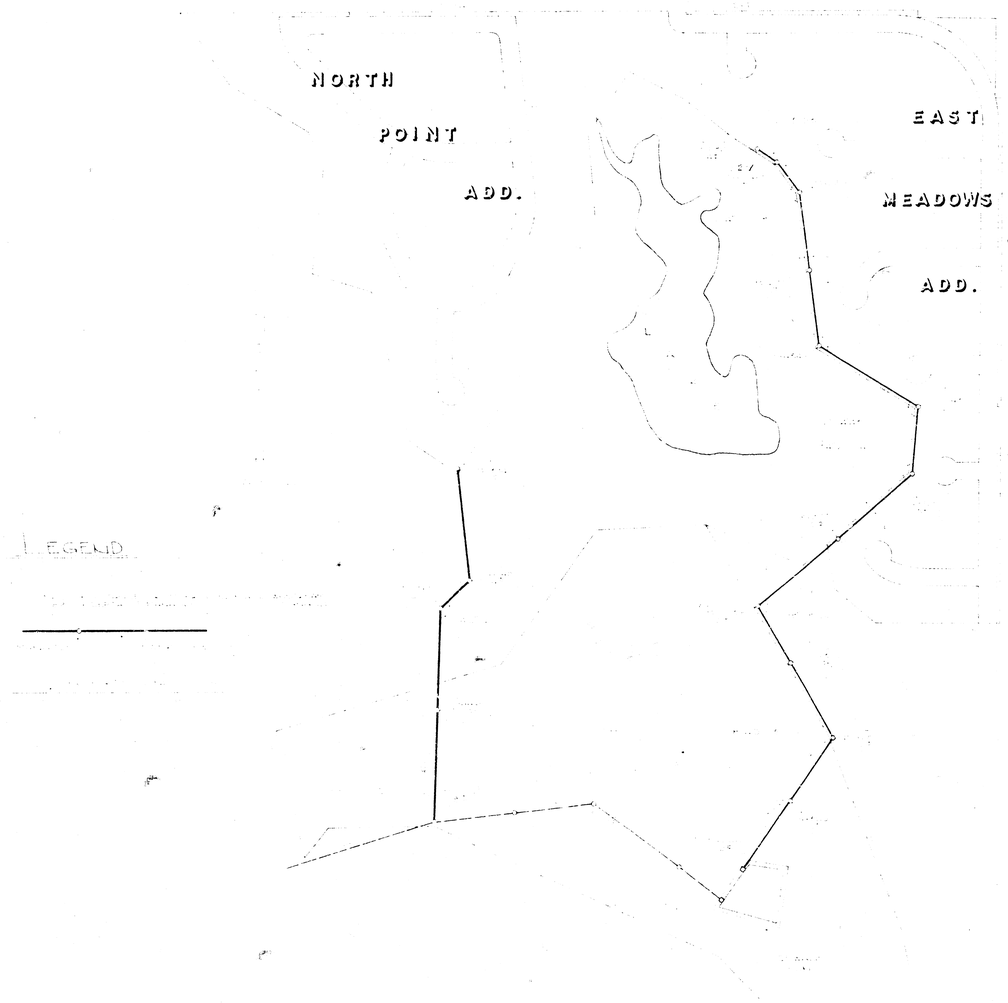

SANITARY SEWER LINES

CRESTVIEW IMPROVEMENT DISTRICT

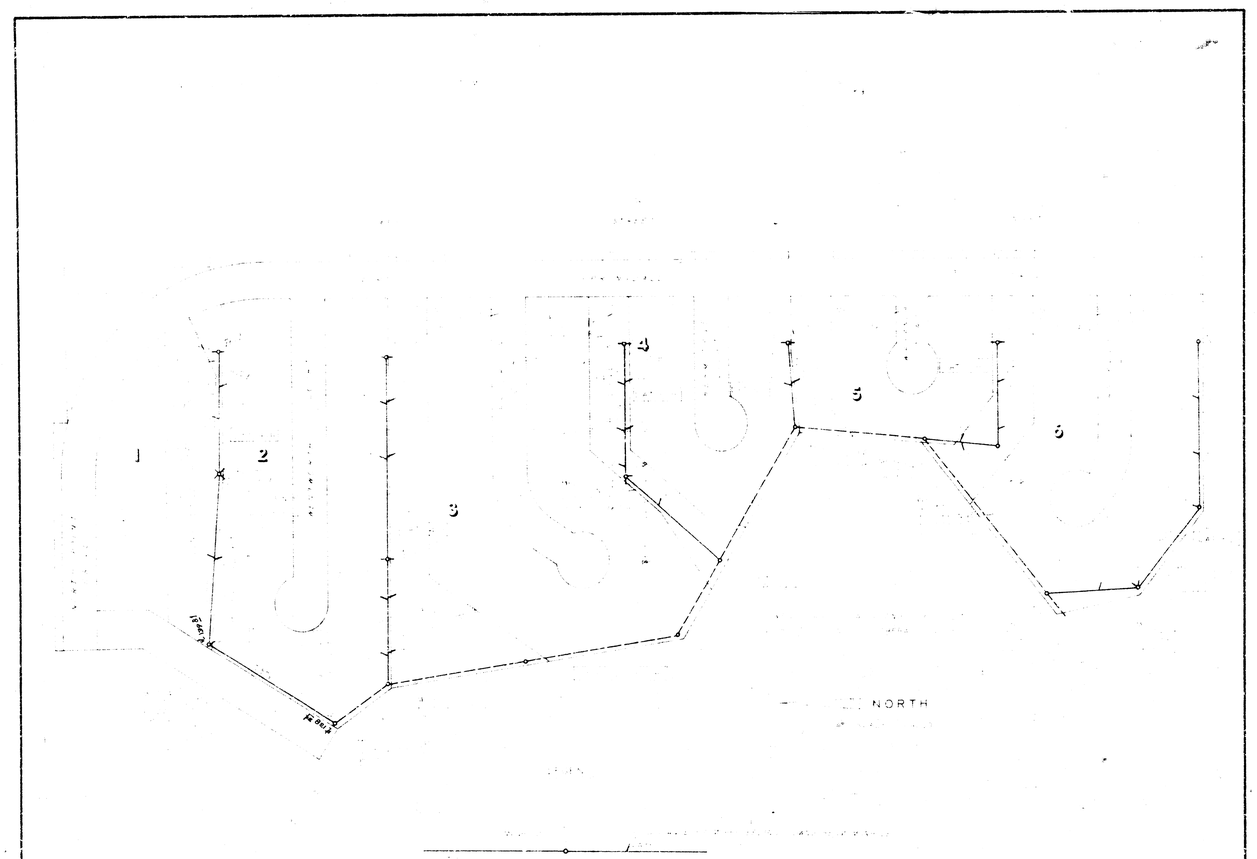



1395.74 S.L.
- 1193.4
202.3 ± City


SANITARY SEWER SYSTEM


EAST MEADOWS ADDITION

DATE	REISS AND DORNESS ENGINEERS	SANITARY SEWER SYSTEM	SHEET NO.
	2ND E DOUGLAS - WICHITA - KANSAS	EAST MEADOWS ADDITION	OF 5

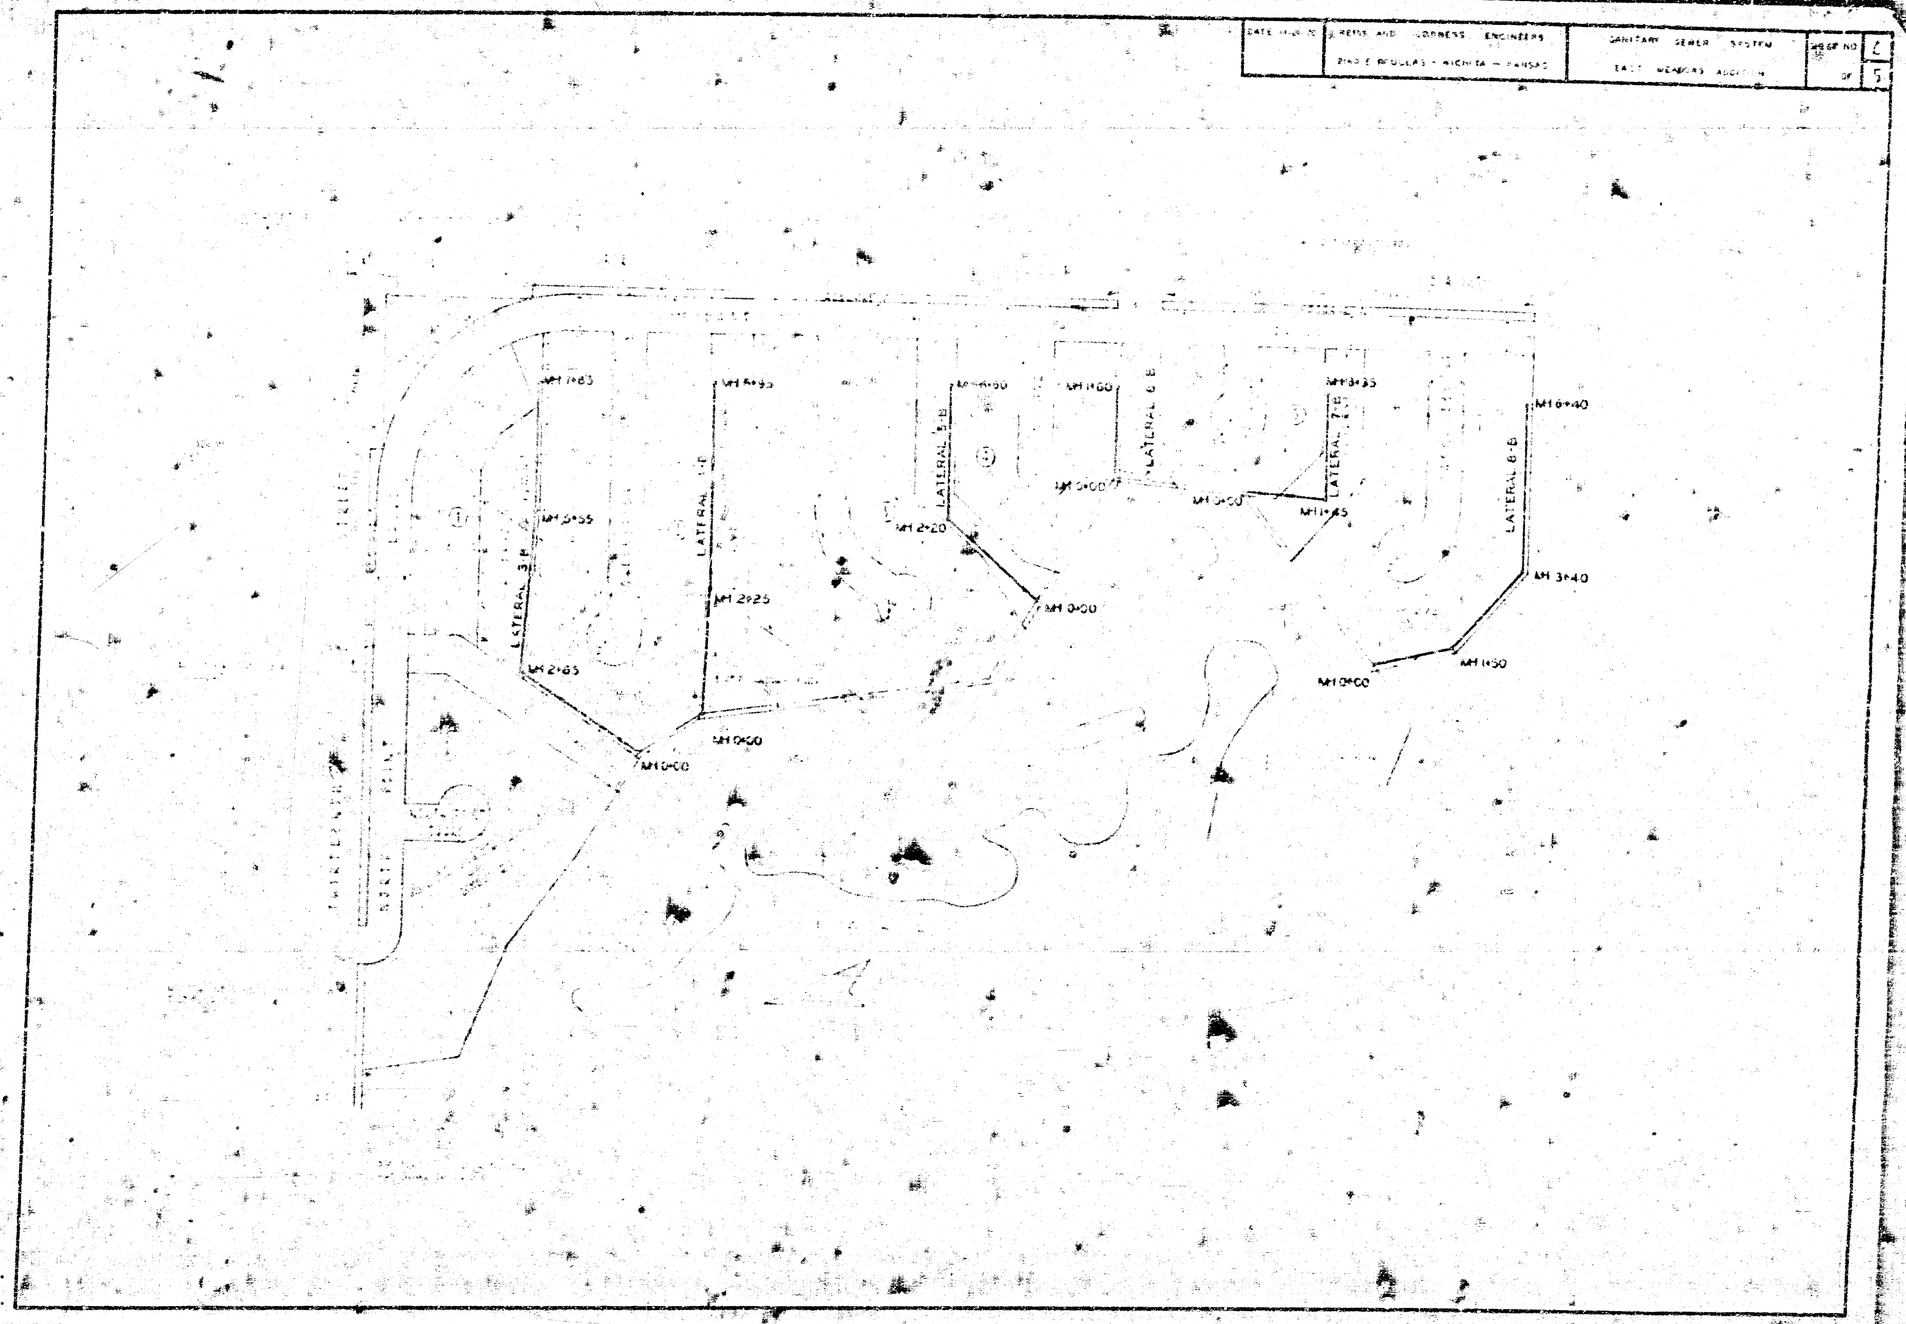


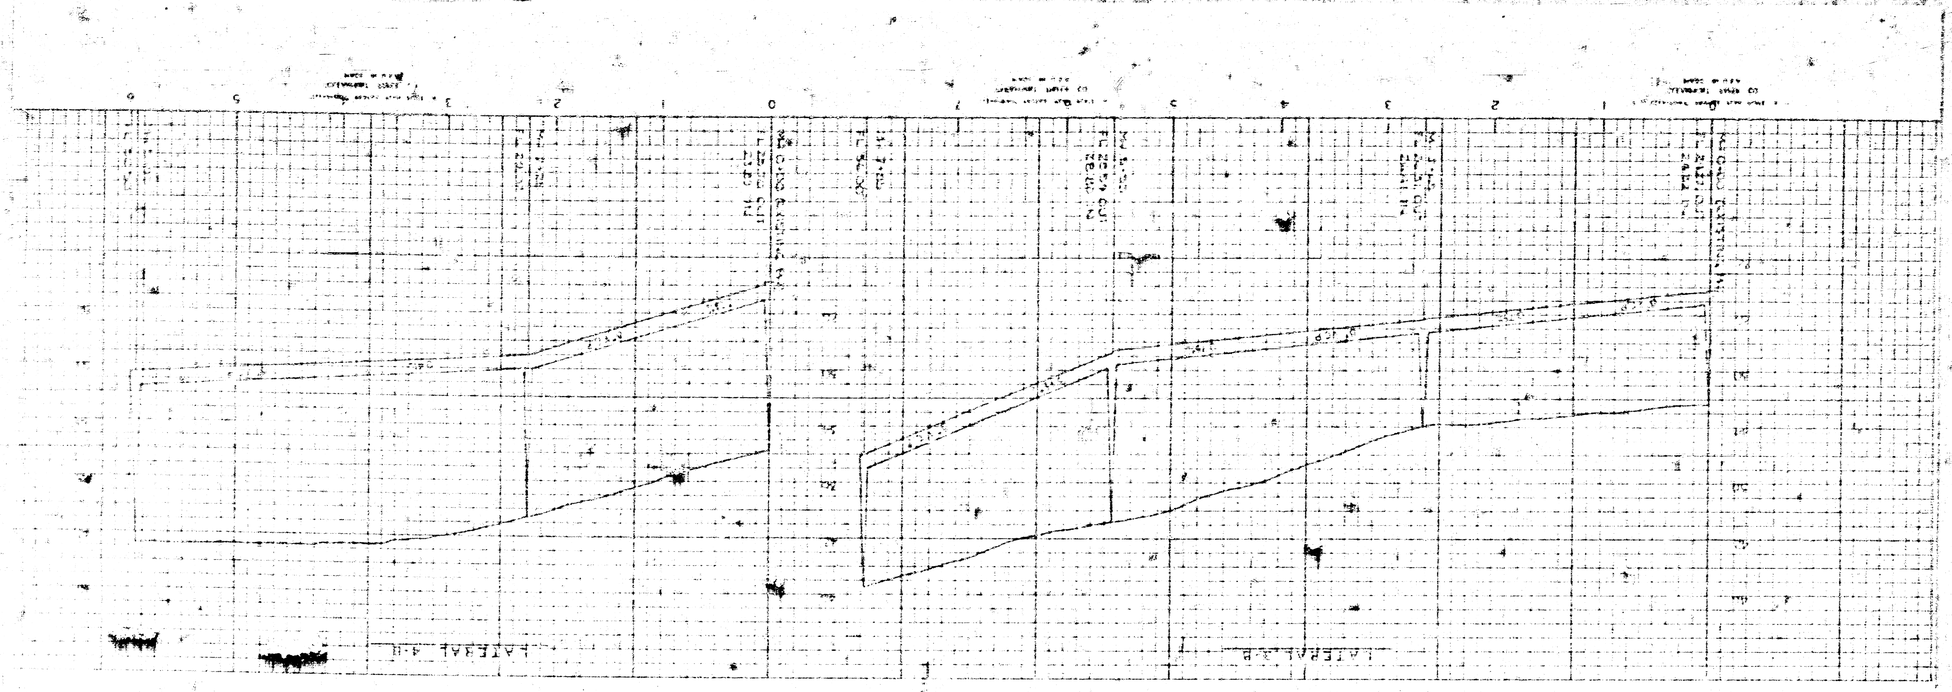


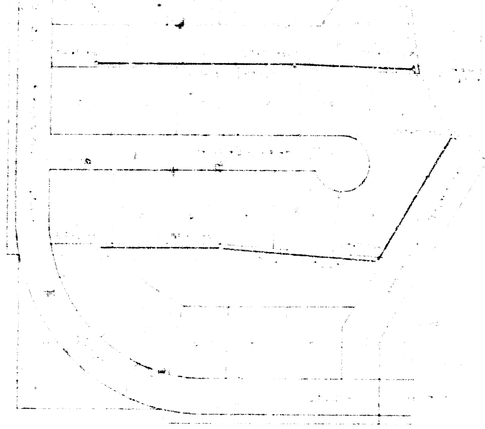

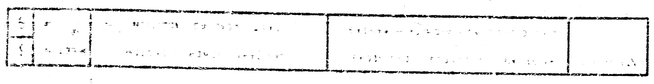

			SHEET	1
				2

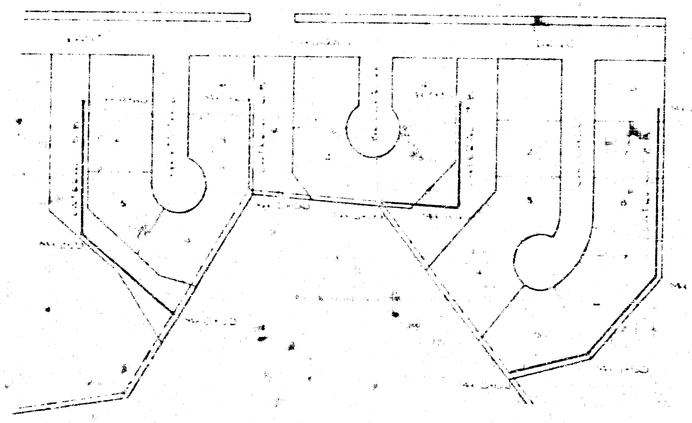

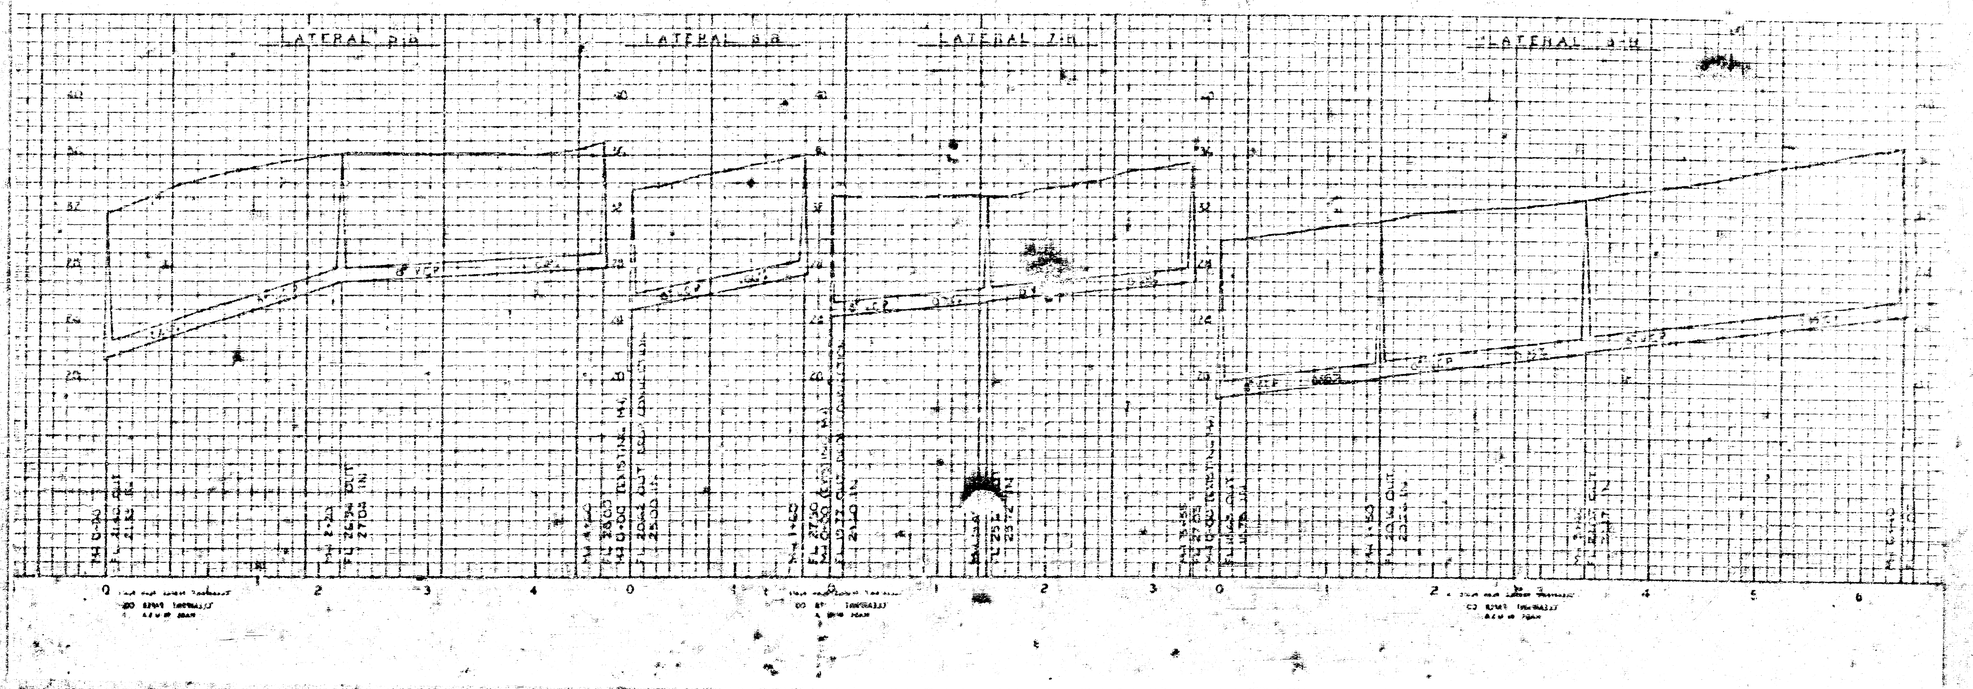

BRICK MANHOLE

DROP MANHOLE

MANHOLE STEP

MANHOLE COVER

MANHOLE FRAME

MANHOLE CONNECTION