

LONGFELLOW LANE

KELLOGG ST. U.S. 54

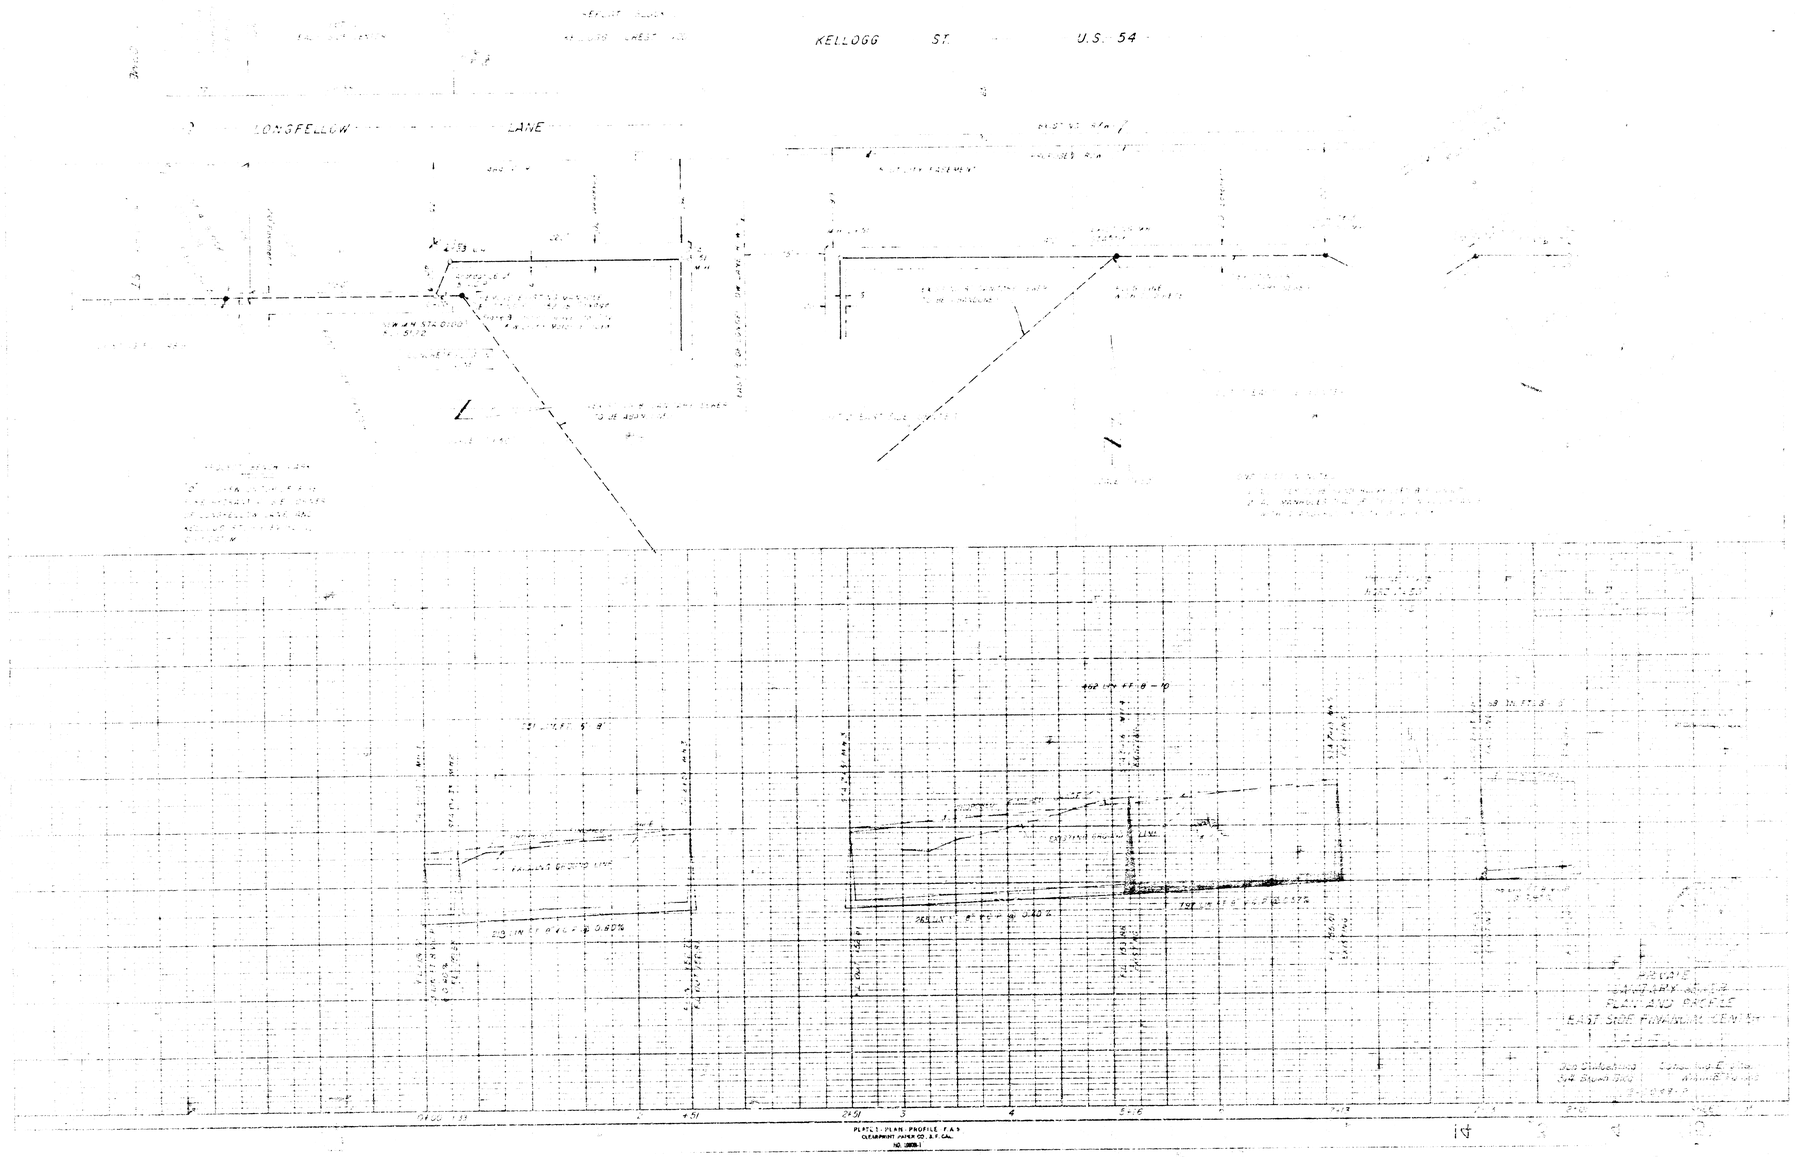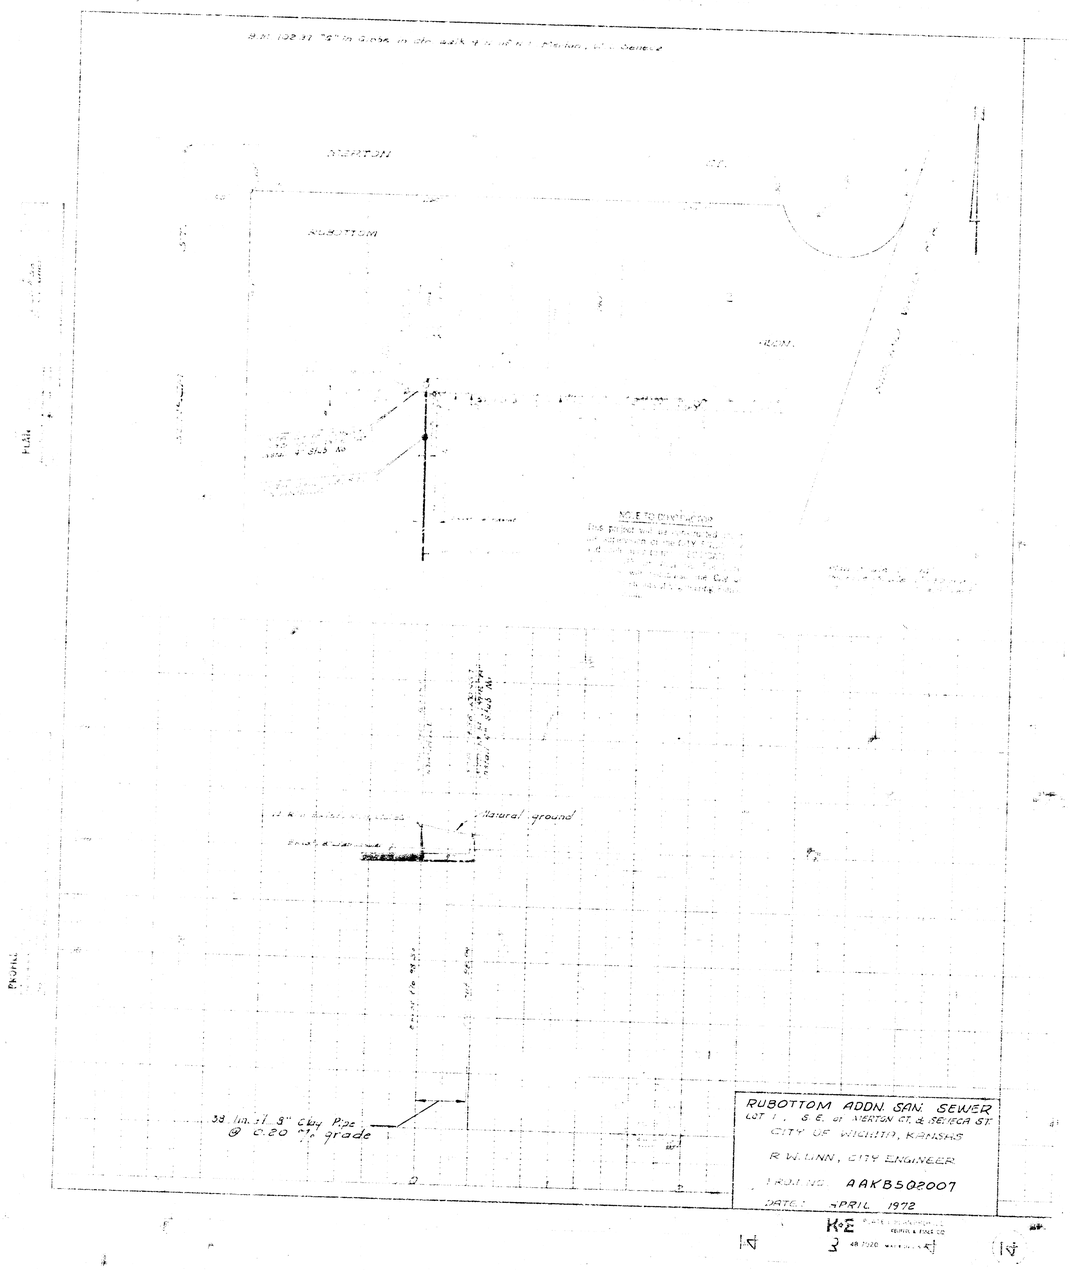


SUBBOTTOM
SUBBOTTOM
FRONT
Natural ground
38 lin. ft. 8" Clay Pipe
@ 0.20 % grade
RUBOTTOM ADDN. SAN. SEWER
LOT 1, S.E. of WERTON CT. & SENECA ST.
CITY OF WICHITA, KANSAS
R.W. LINN, CITY ENGINEER
PROJ. NO. AAKB502007
DATE: APRIL 1972