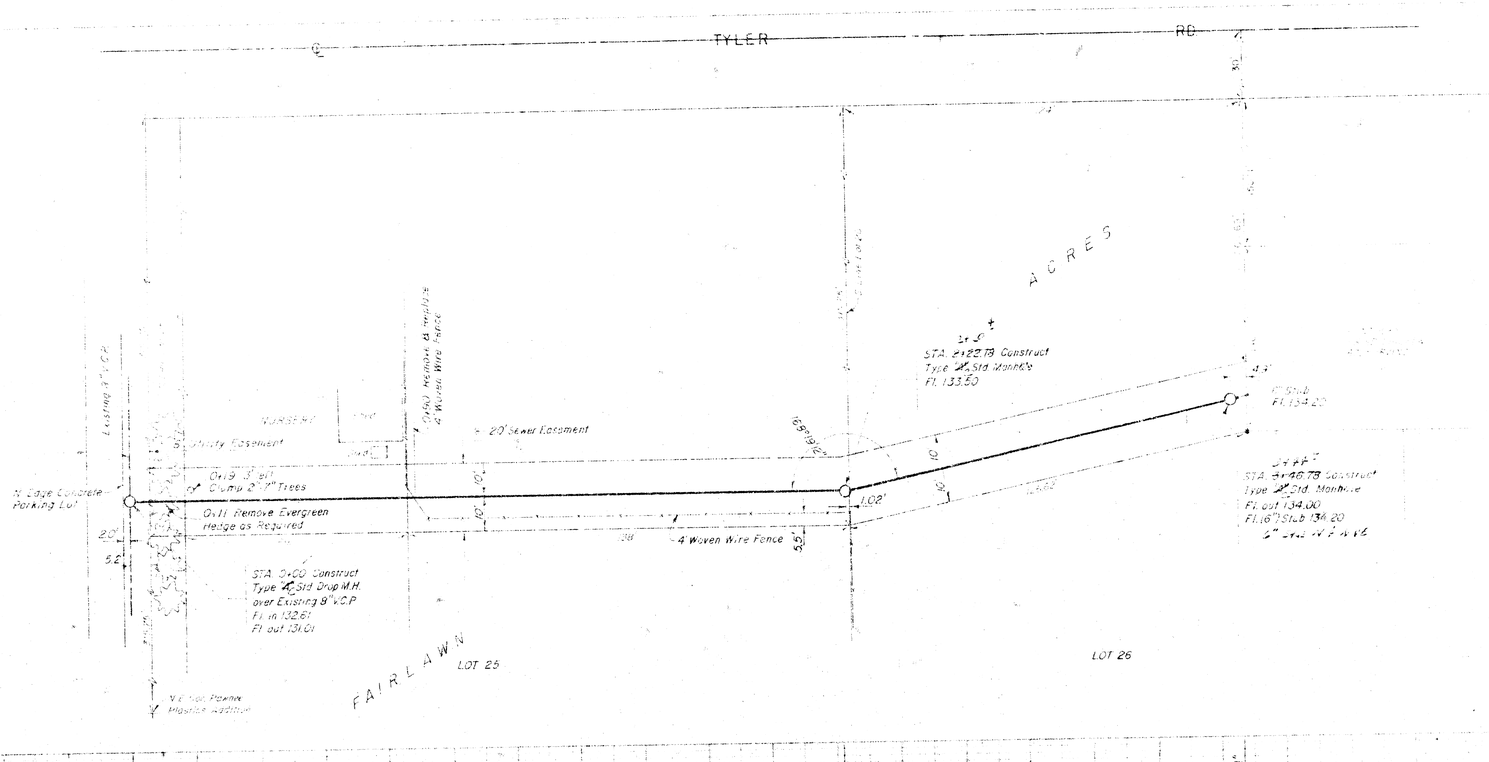

TYLER
RD
ACRES
1+ 50
STA. 2+22.78 Construct
Type 2A Std. Manhole
Fl. 133.50
STA. 3+46.78 Construct
Type 2A Std. Manhole
Fl. out 134.00
Fl. 16" Stub 134.20
20' Sewer Easement
Utility Easement
4' Woven Wire Fence
Ex. 8" V.C.P.
N. Edge Concrete Parking Lot
Ex. 9" or 6" Clump 2"-7" Trees
Ex. 11 Remove Evergreen Hedge as Required
STA. 0+00 Construct Type 4 Std. Drop M.H. over Existing 8" V.C.P.
Fl. in 132.61
Fl. out 131.01
LOT 25
LOT 26
FAIRLAWN
N.E. Cor. Fairlawn Addition
