
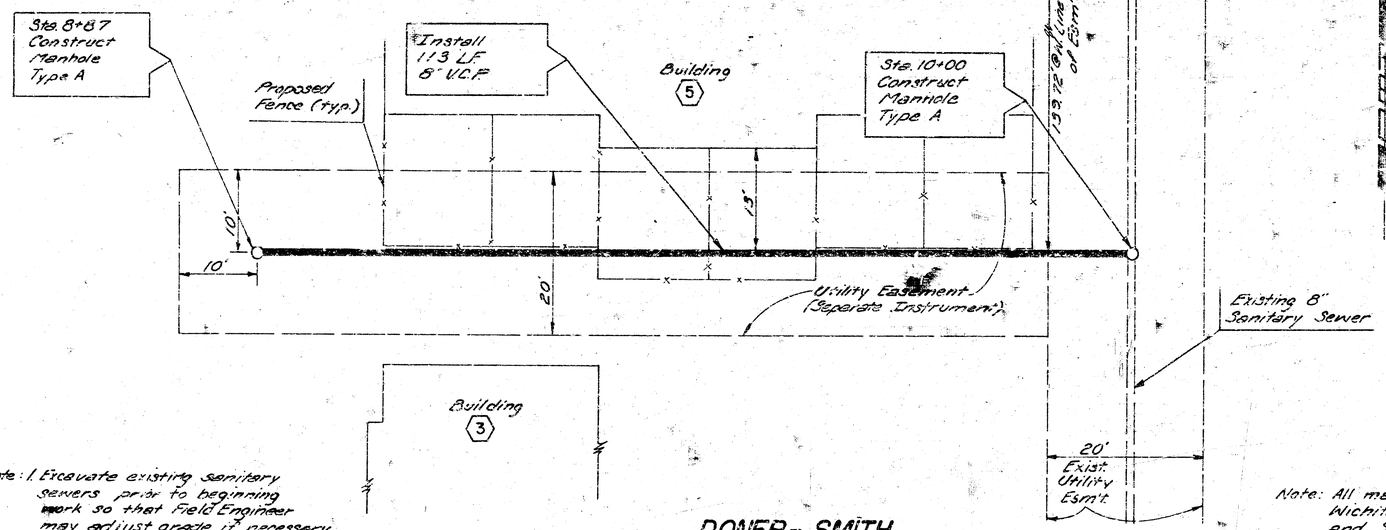


Note: 1. Excavate existing sanitary sewers prior to beginning work so that Field Engineer may adjust grade if necessary.


2. All Elevations City of Wichita Datum.


DONER - SMITH 1st ADD.

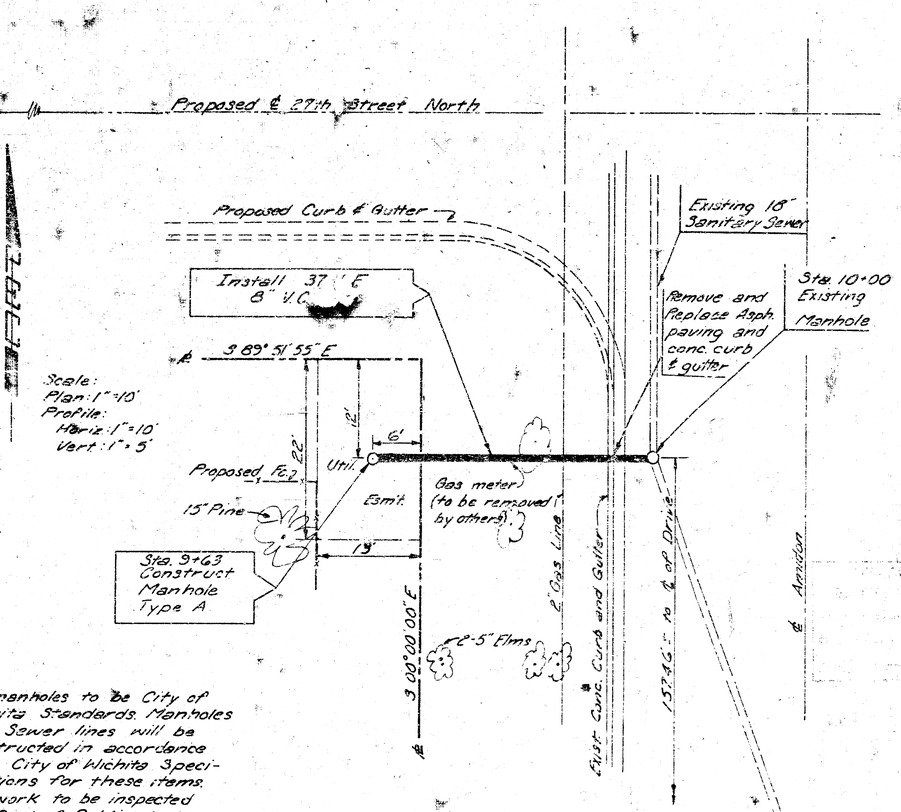

Note: All manholes to be City of Wichita Standards. Manholes and Sewer lines will be constructed in accordance with City of Wichita Specifications for these items. All work to be inspected by Dept. of Public Works, Inspection.

B.M. = Chis. "□" on W. Curb of Arnidon
183' S. of S. Line of 27th St. N. El. = 127.28

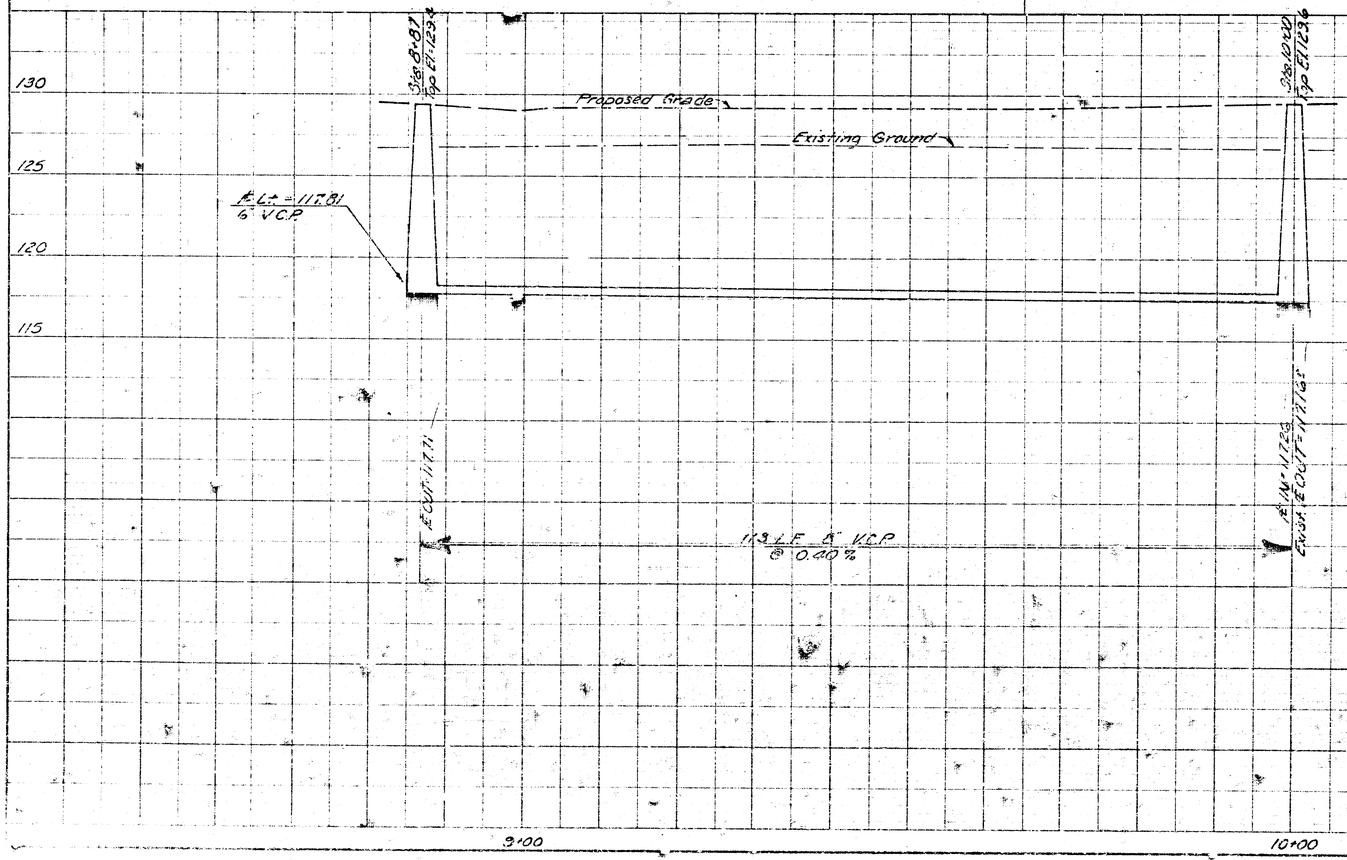

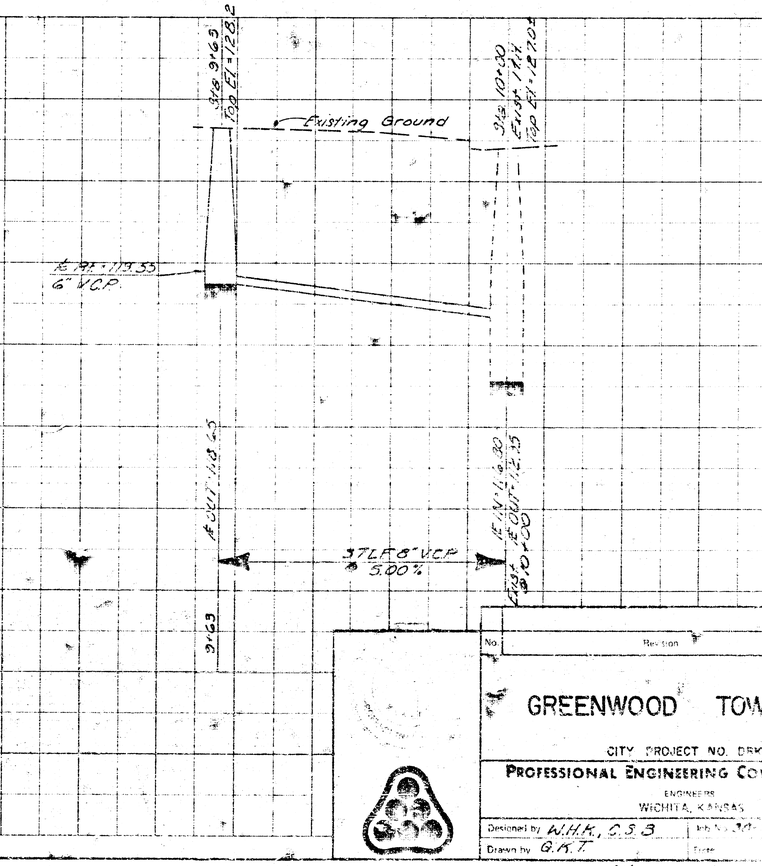

No.	Revision

GREENWOOD TOWNHOMES

CITY PROJECT NO. DRW 7[illegible]

PROFESSIONAL ENGINEERING CONSULTANTS

ENGINEERS
WICHITA, KANSAS

Designed by W.H.K., C.S.B.

Drawn by G.K.T.

K+E PLATE 1, PLAN PROFILE
KEUFFEL & ESSER CO.