


B.M. 1" = 75 Top 80# Spike E.S. Power Pole W'ly of E.L. Glenn & 3rd

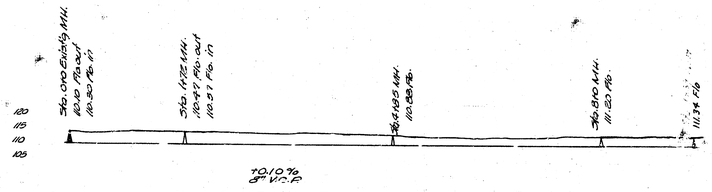

DETAIL OF CONCRETE ENCASEMENT



Note: Any Sewer Pipe with less than 30" Cover to be Concrete Encased.

Lot N 25 ft Z

PRIVATE SEWER - GOSSARD SUB-DIVISION.

City of WICHITA, KANSAS

L.K. WHITE CITY ENGINEER

Date 9-25-50