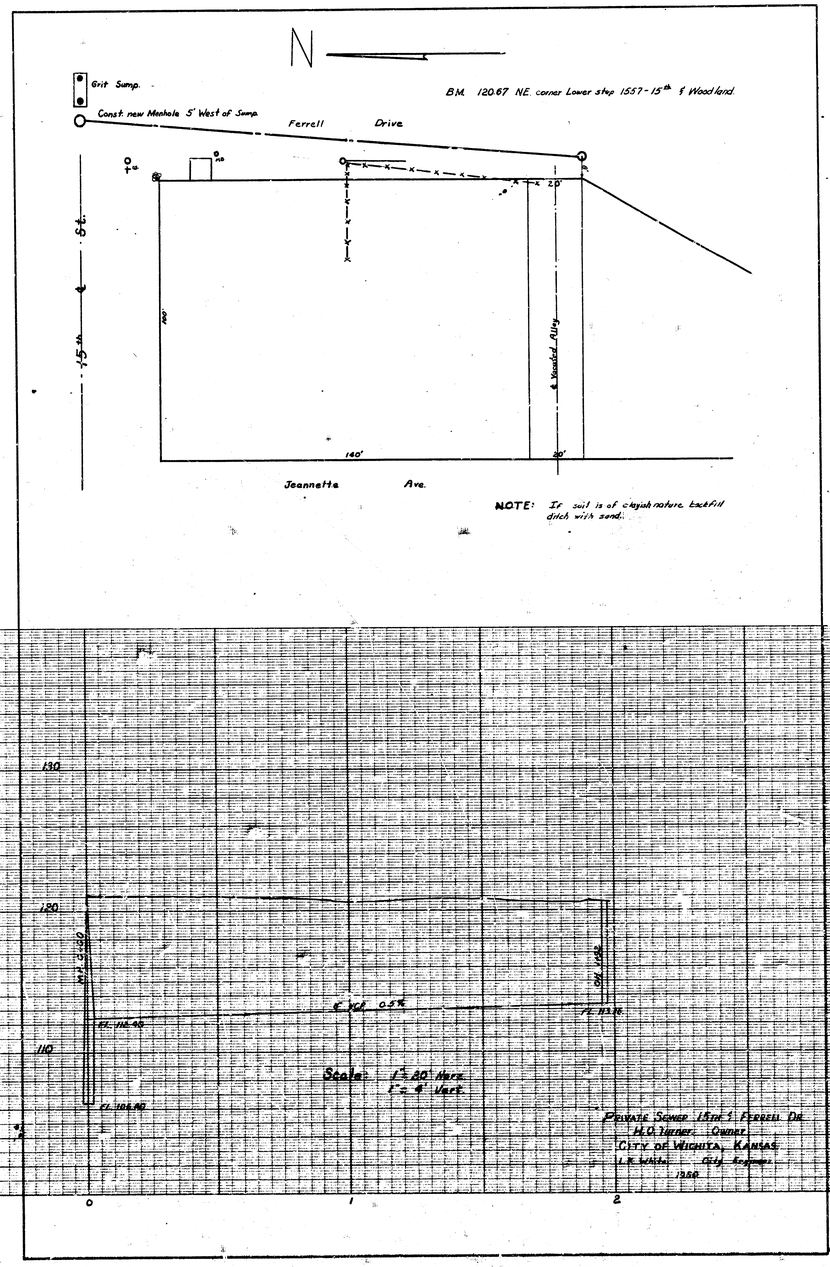

N
Grit Sump.
Const. new Manhole 5' West of Sump.
B.M. 1206.7 NE. corner Lower step 1557 - 15th & Woodland.
Ferrell Drive
Tile
20'
15th St.
140'
20'
Woodland Alley
Jeannette Ave.
NOTE: If soil is of clayish nature, backfill ditch with sand.
130
120
110
Scale: 1" = 80' Horz.
1" = 4' Vert.
Private Sewer (15th & Ferrell Dr.
H.O. Yarger Owner
City of Wichita, Kansas
I.R. White City Engr.
1950
0
1
2

e 15 5 (10)