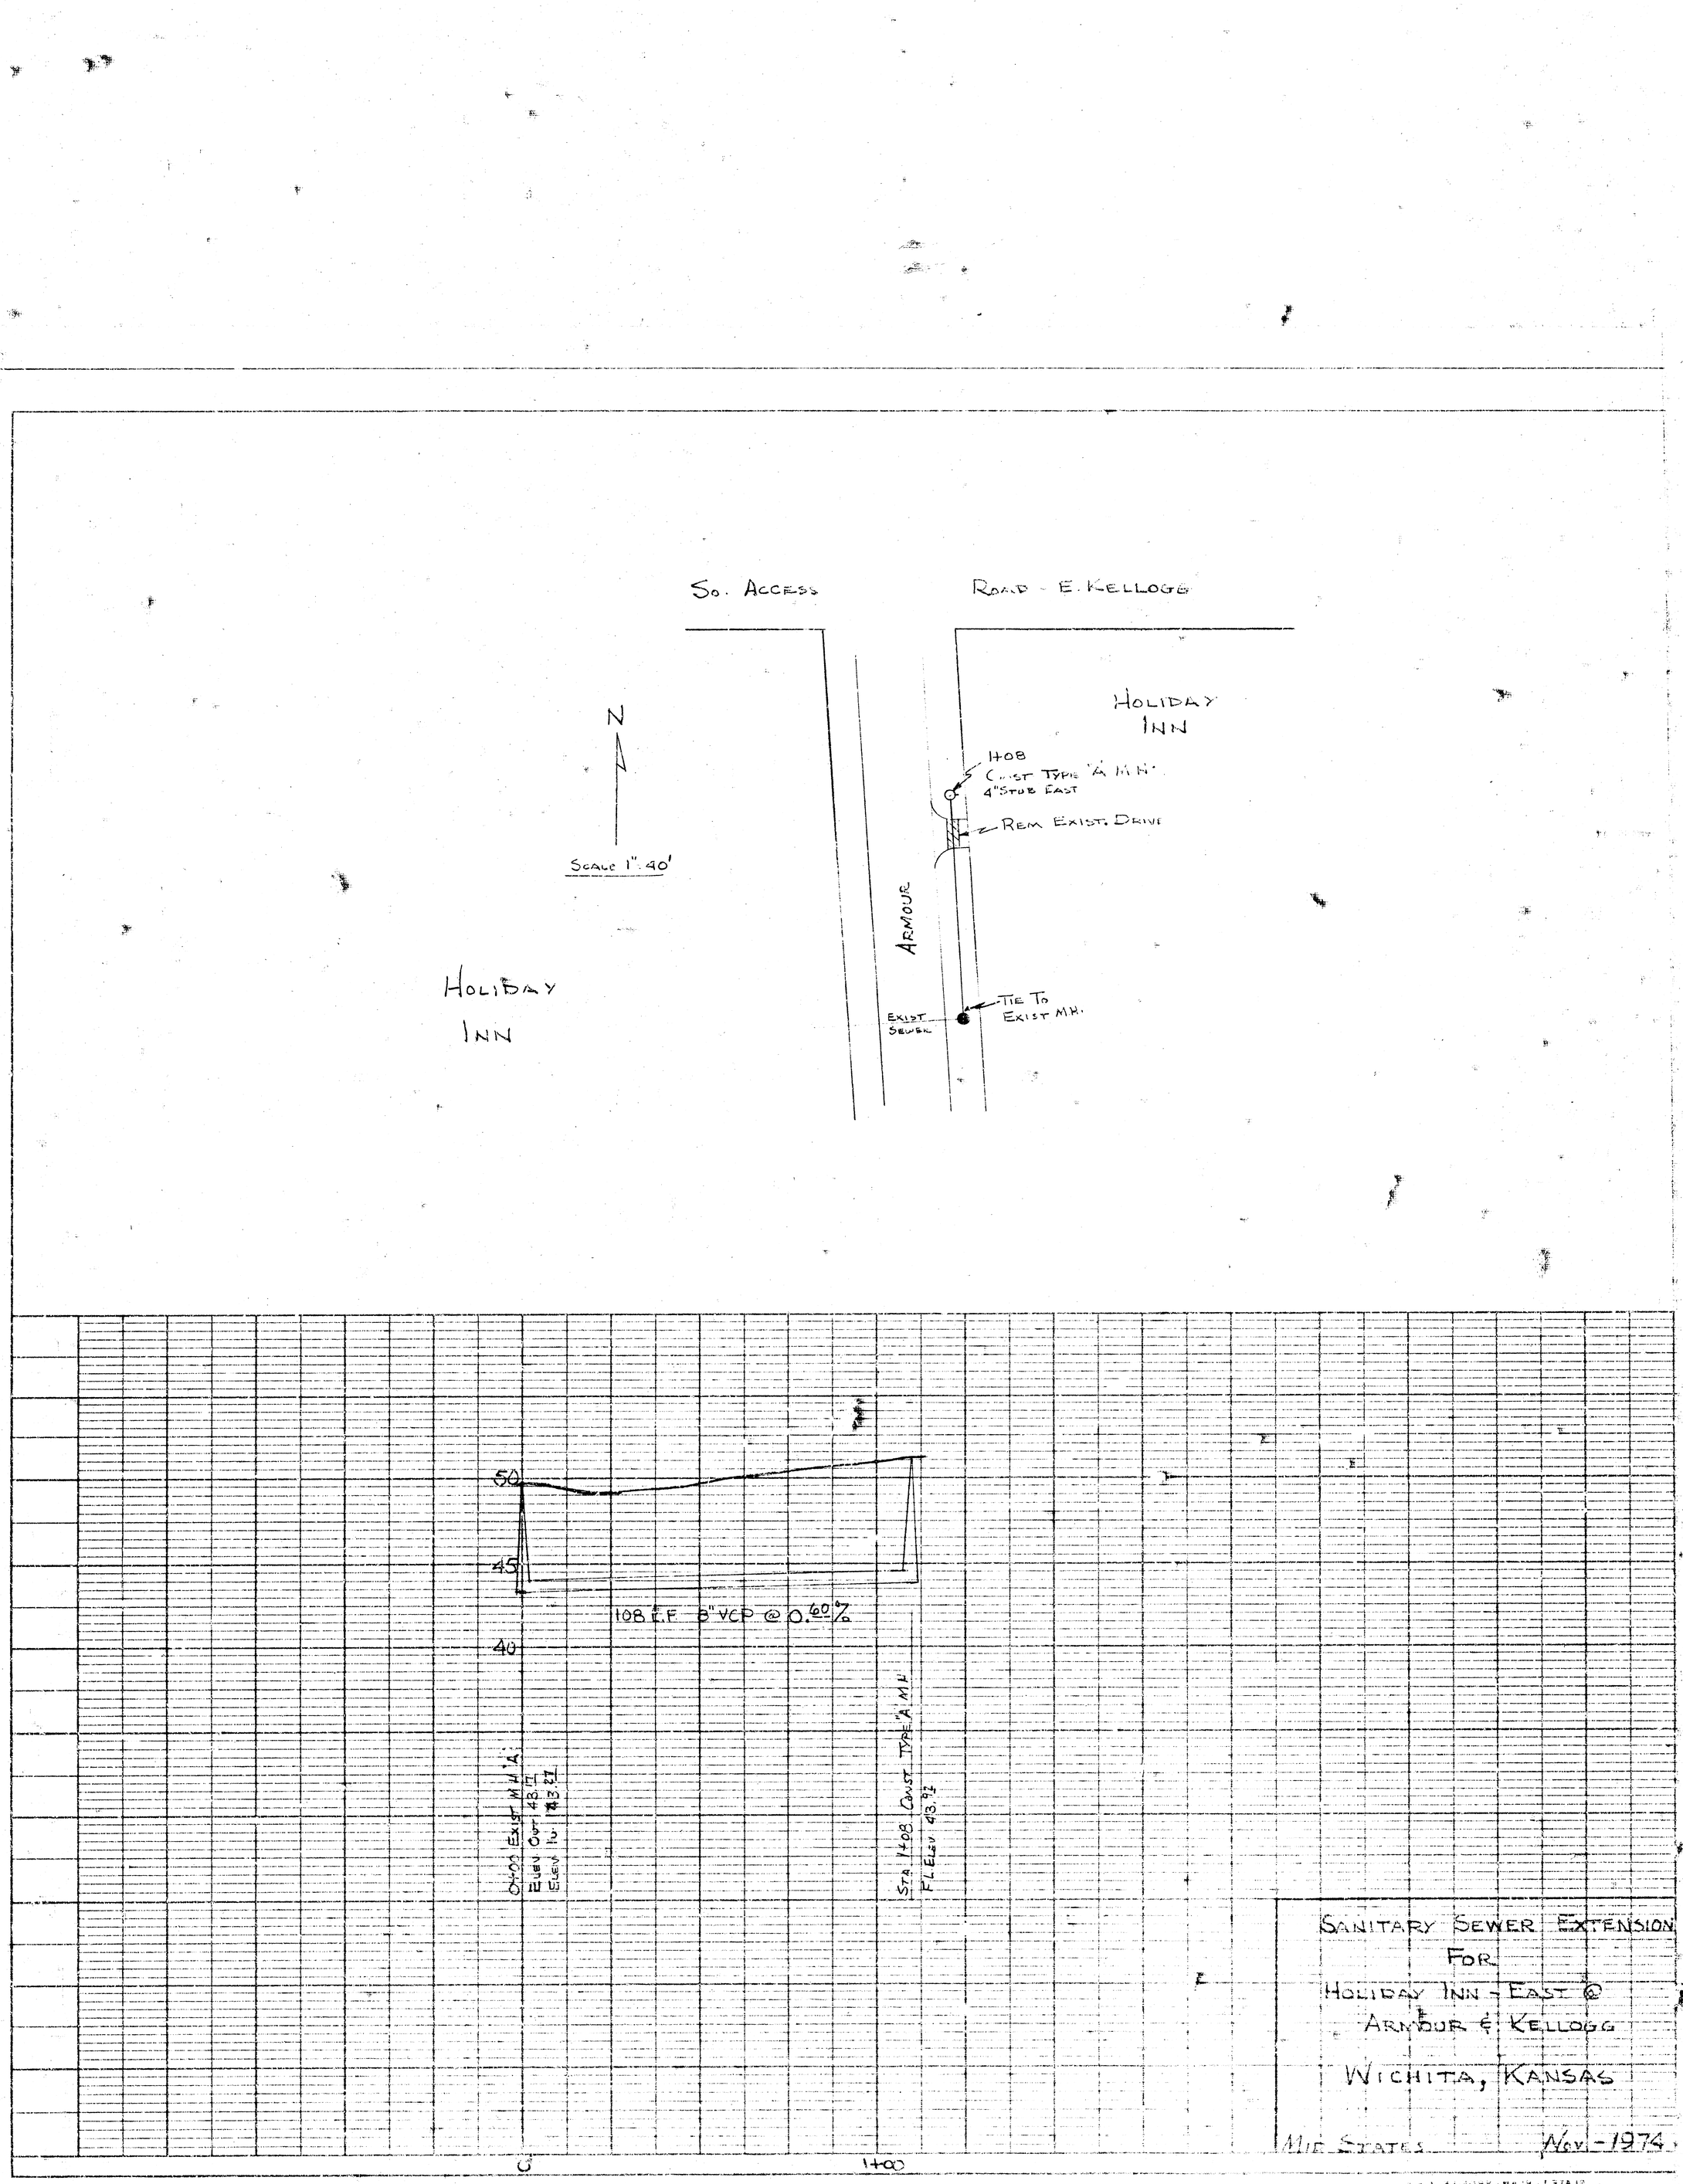


SANITARY SEWER EXTENSION
FOR
HOLIDAY INN - EAST @
ARMOUR & KELLOGG
WICHITA, KANSAS

MID STATES — Nov - 1974