
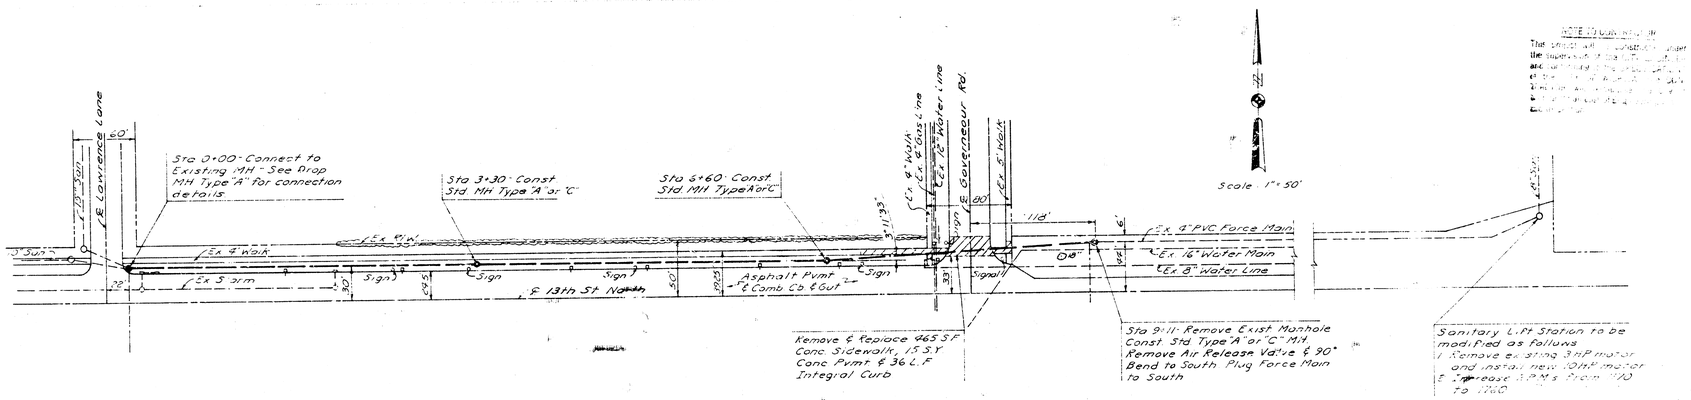


Note: Contractor shall verify the location of all underground utility crossings prior to beginning the trenching operation

8-1-74

APPROVED AS NOTE
BY CITY ENGINEER OF WICHITA
O.E.S.

Bench Mark: City Disc - East end of North handrail - W. of Lawrence - Elev. 1881.9

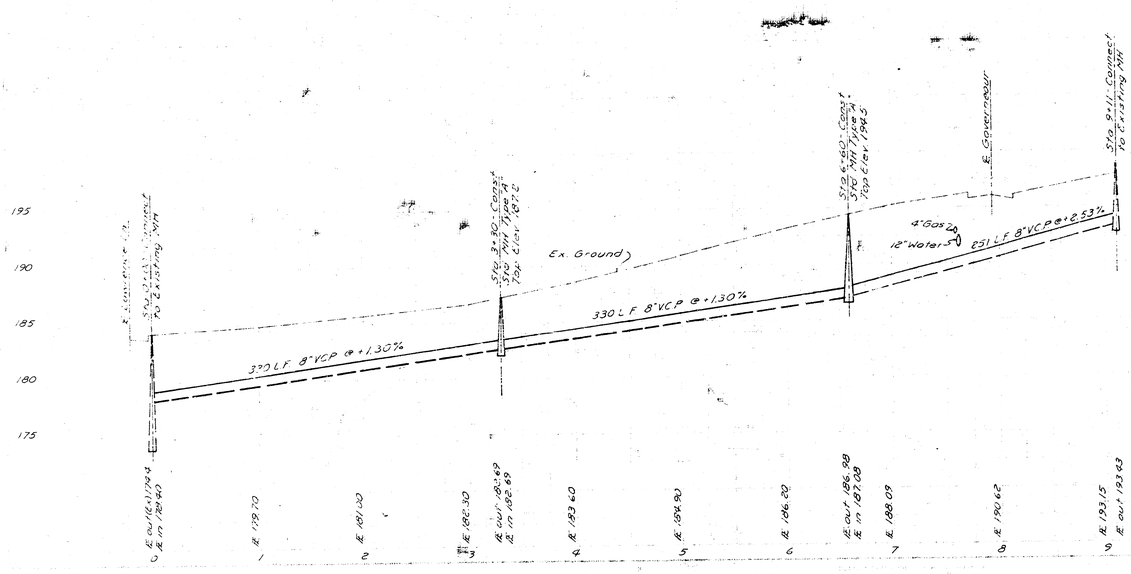

LEISURE LIVING VENTURES
FIRST ADDITION
OFF-SITE SEWER IMPROVEMENTS

PROJ. NO. DBKW 704044
SH. 1 OF 3