

Plan Scale 1"=40'
Profile Scale, Horz 1"=40'
Vert. 1"=5'

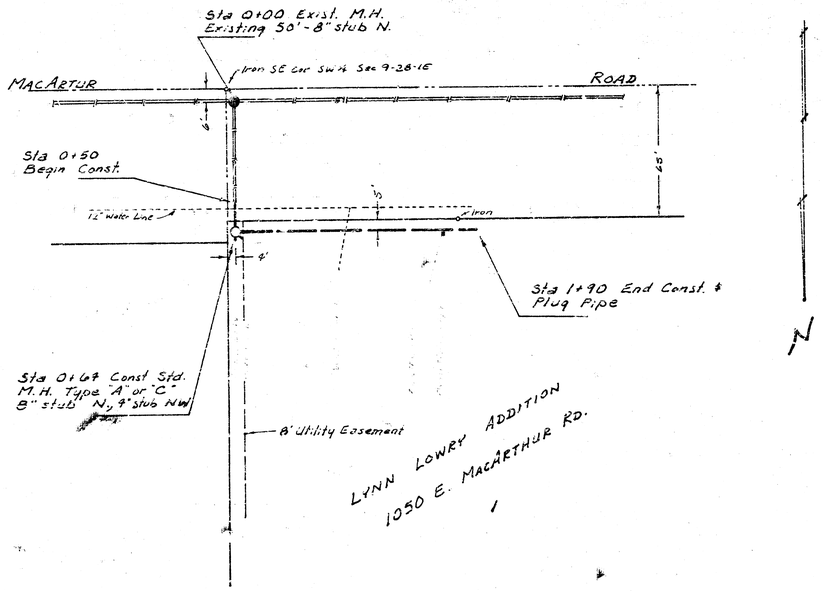

B.M. 89.52 Grader Blade in ground 1' W.
& 30' S. of SE Cor of SW¼ Sec 9-28-1E

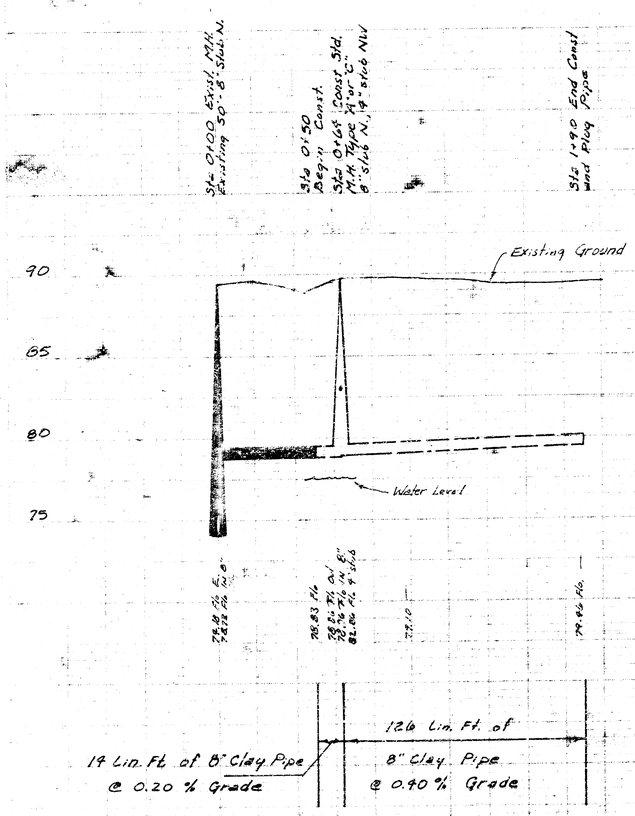

DONALD E. SCHNEIDER
LICENSED
6311
KANSAS
PROFESSIONAL ENGINEER

SANITARY SEWER EXTENSION
TO SERVE PART OF LYNN LOWRY
ADDN AT 1050 E. MAC ARTHUR RD.

PRIVATE PROJECT NO. DBKW707008