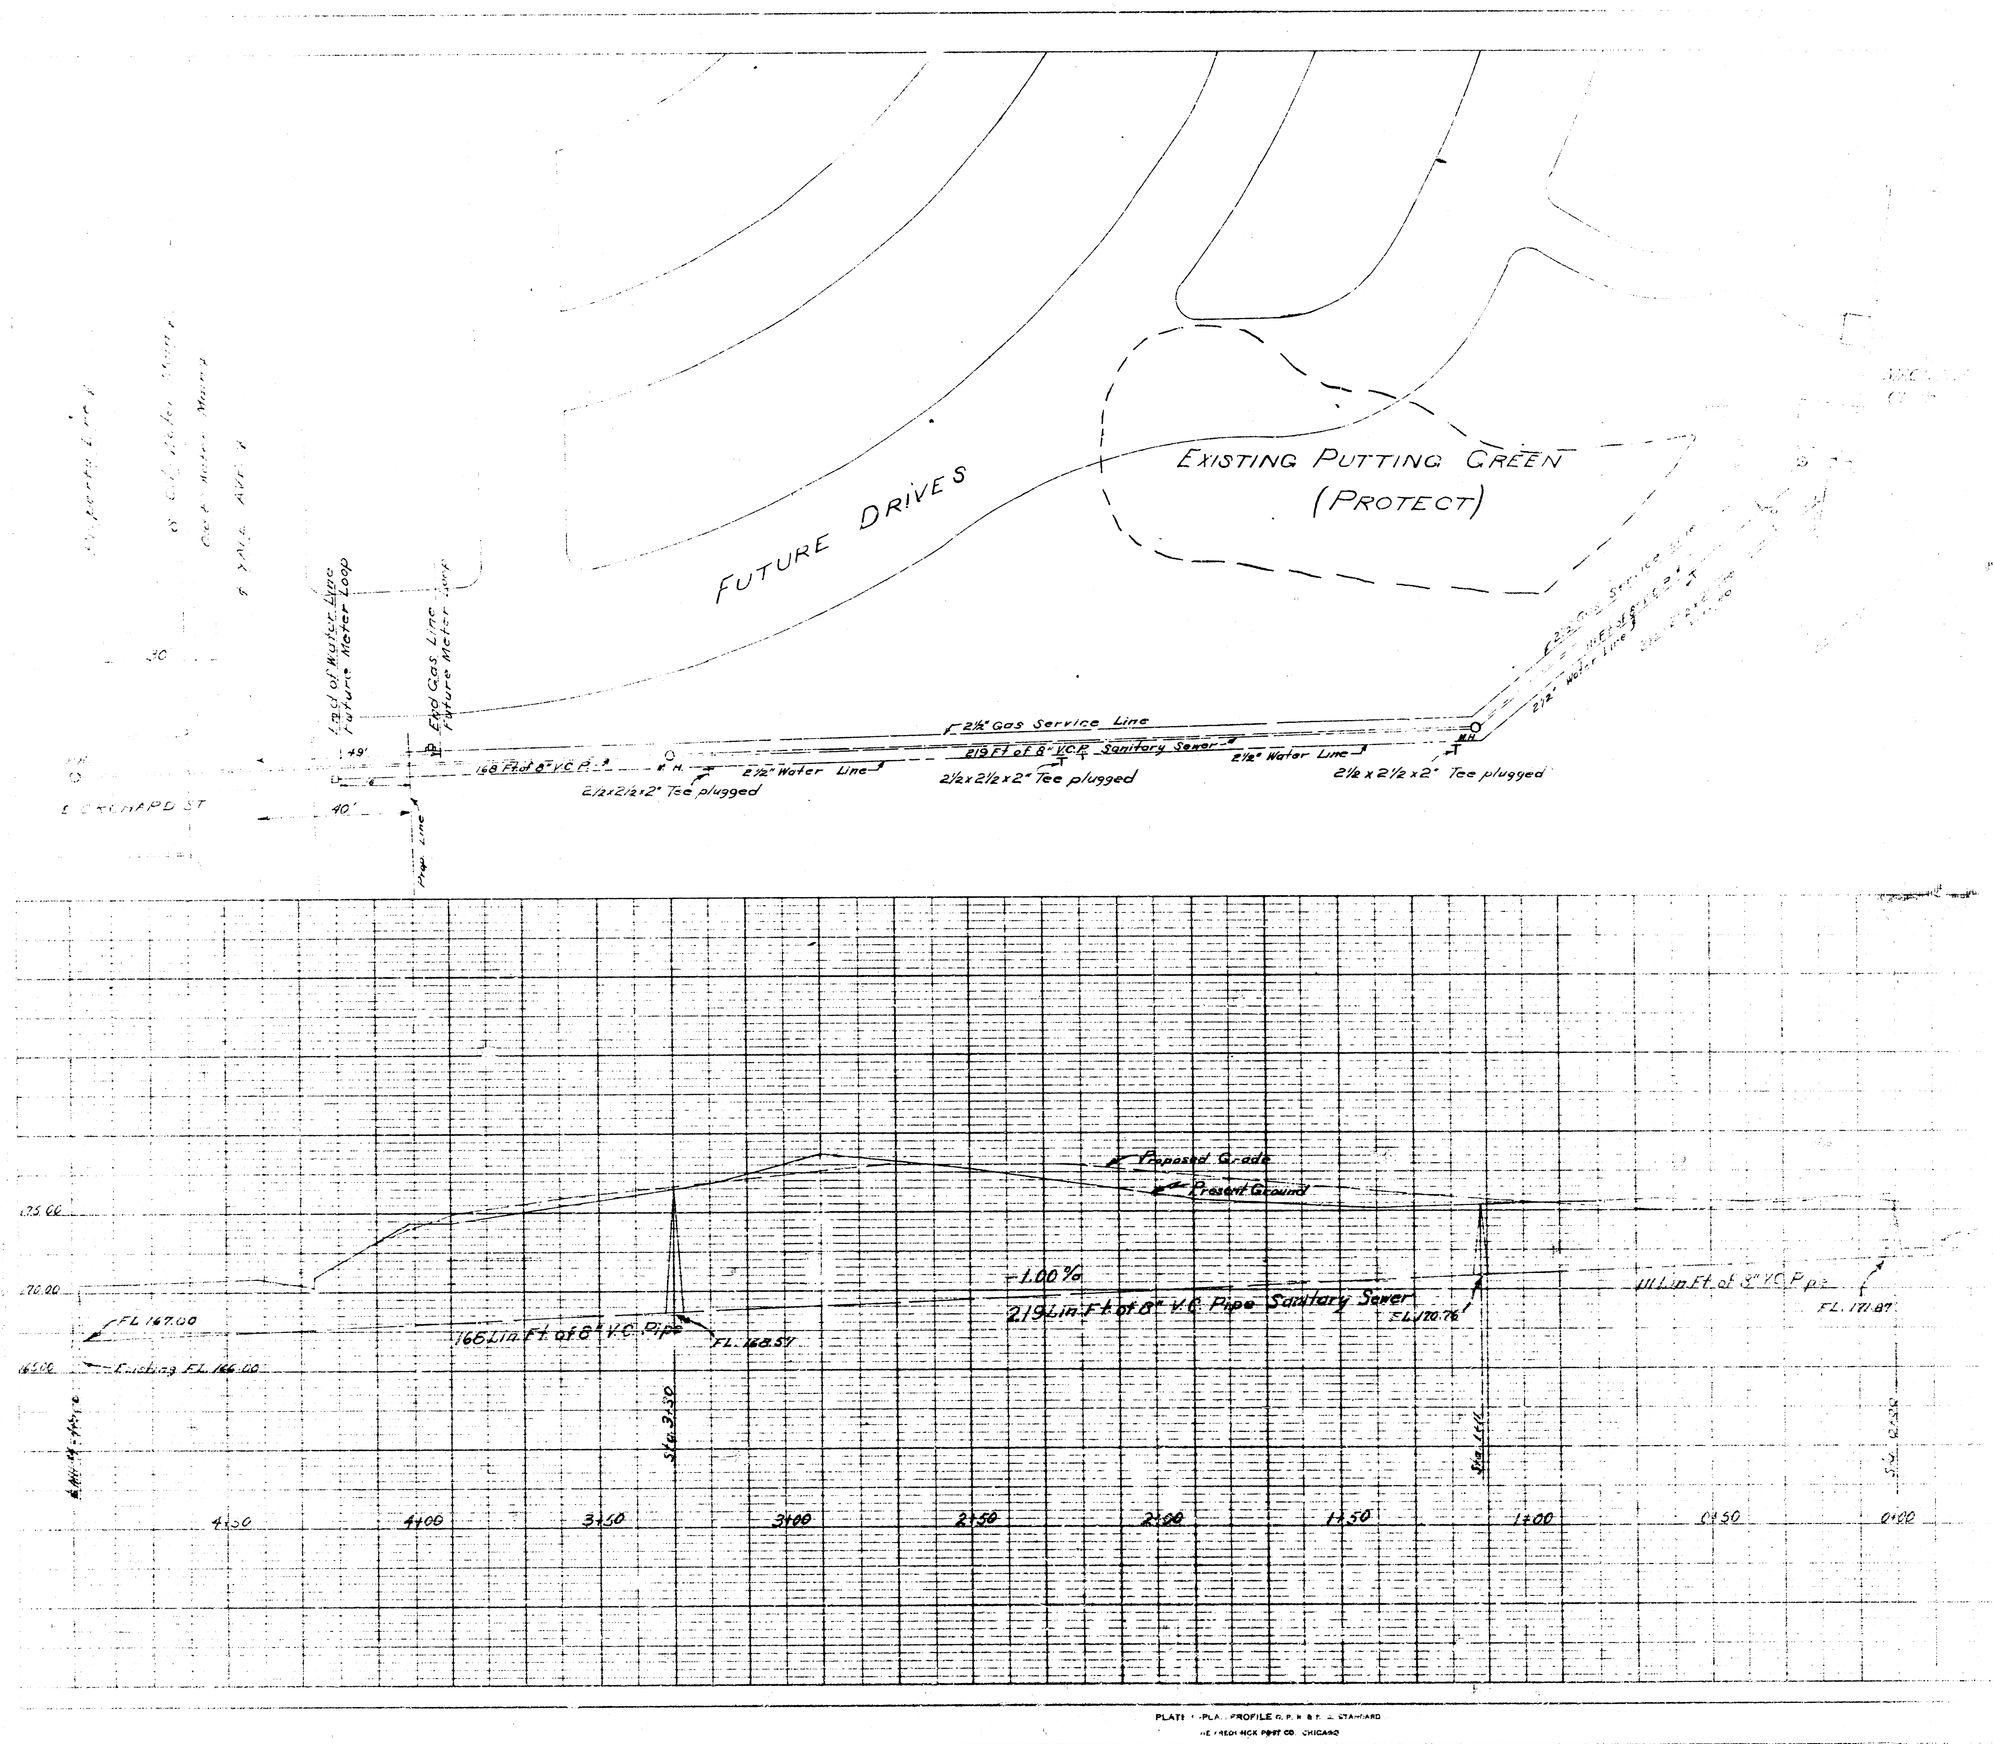






































PROPOSED SANITARY SEWER
MACDONALD PARK
BOARD OF PARK COMMISSIONERS
WICHITA KANSAS
Date Scale: Drawn
2/16/58 As Noted J.C.H.

PLATE 1 PLAN-PROFILE O. P. K. & R. E. STANDARD
THE FREDRICK POST CO., CHICAGO


198

PLAN

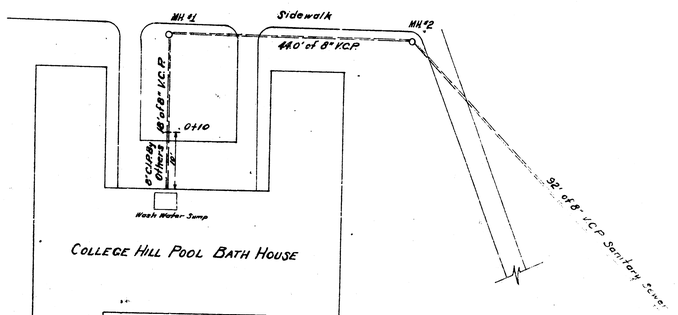

PROFILE


Scale: 1"=10'

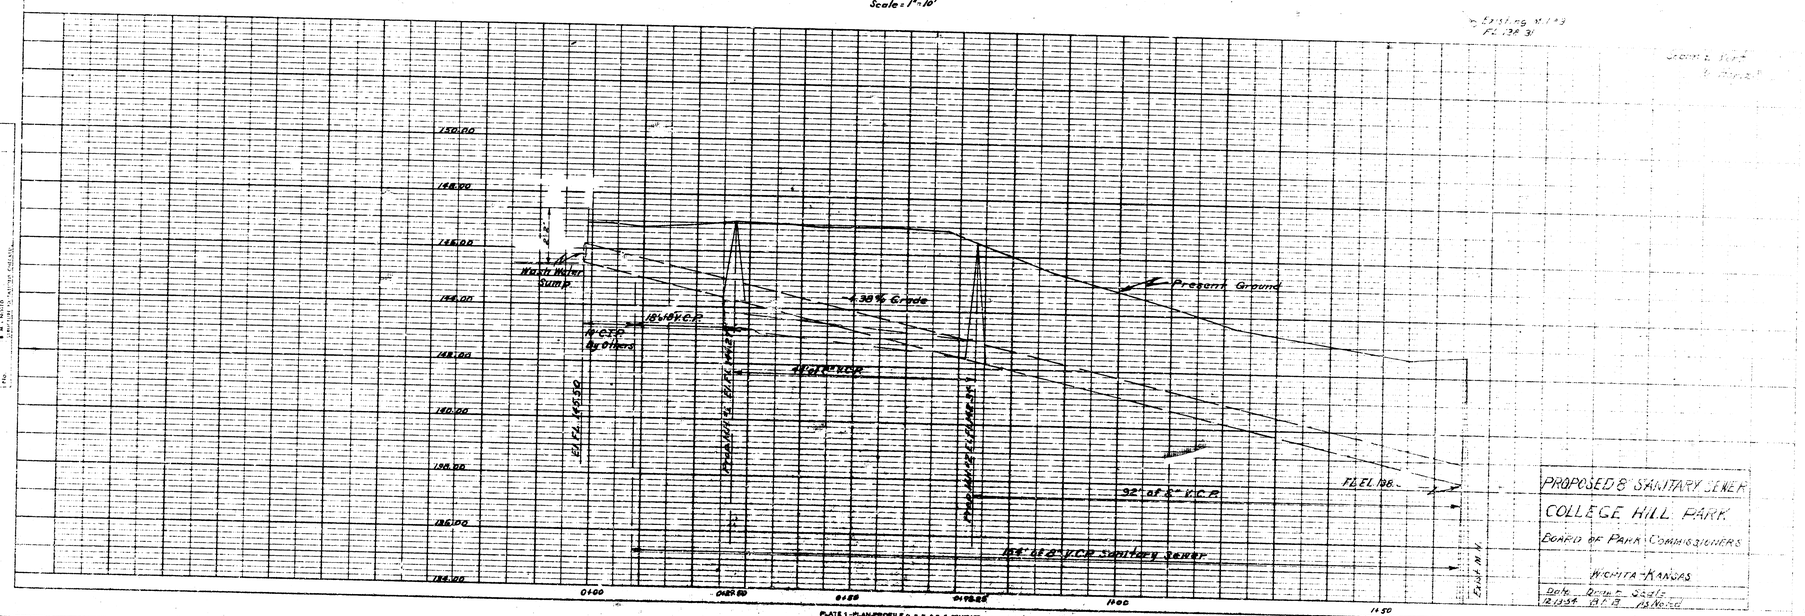


PROPOSED 8" SANITARY SEWER
COLLEGE HILL PARK
BOARD OF PARK COMMISSIONERS
WICHITA, KANSAS

Date	Drawn	Traced	Checked
12-1954	A.F.B.		A.S.Noble


PLATE 1—PLAN-PROFILE O. P. W. & R. E. STANDARD
THE PRODUCERS PRINT CO., CHICAGO

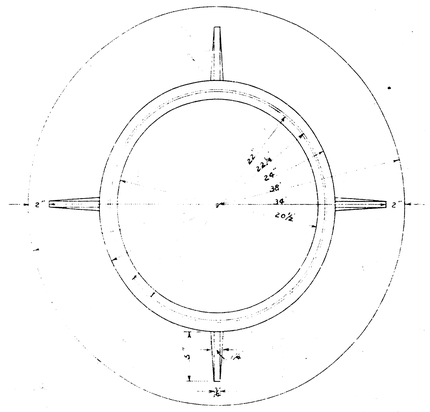


PLAN OF MANHOLE RING

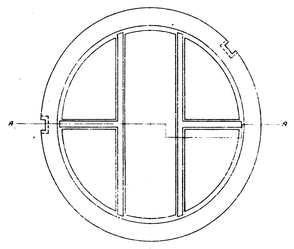

PLAN OF MANHOLE COVER

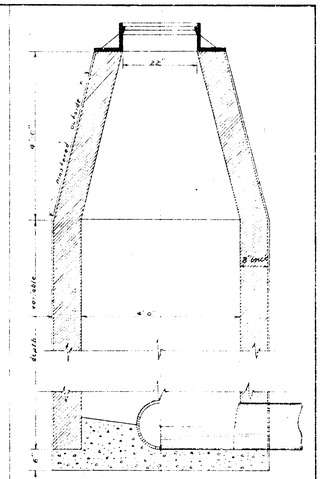


CONCRETE BASE

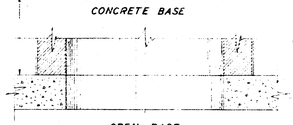


OPEN BASE

MANHOLE DETAILS

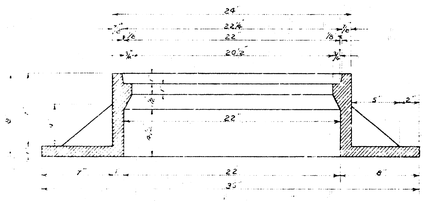

CROSS SECTION OF MANHOLE RING

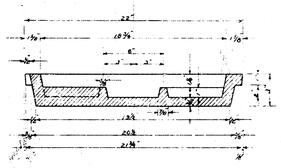

CROSS SECTION A-A
MANHOLE COVER
COVER TO BE FILLED FLUSH WITH CONCRETE



ELEVATION - MANHOLE COVER

MANHOLE & COVER DETAILS

STANDARD DETAIL
BOARD OF PARK COMMISSIONERS
WICHITA KANSAS
APRIL 15, 1944
SCALE: 3/4" = 1'-0"

REV.	REV.	TRACING NO.	PRINT NO.