


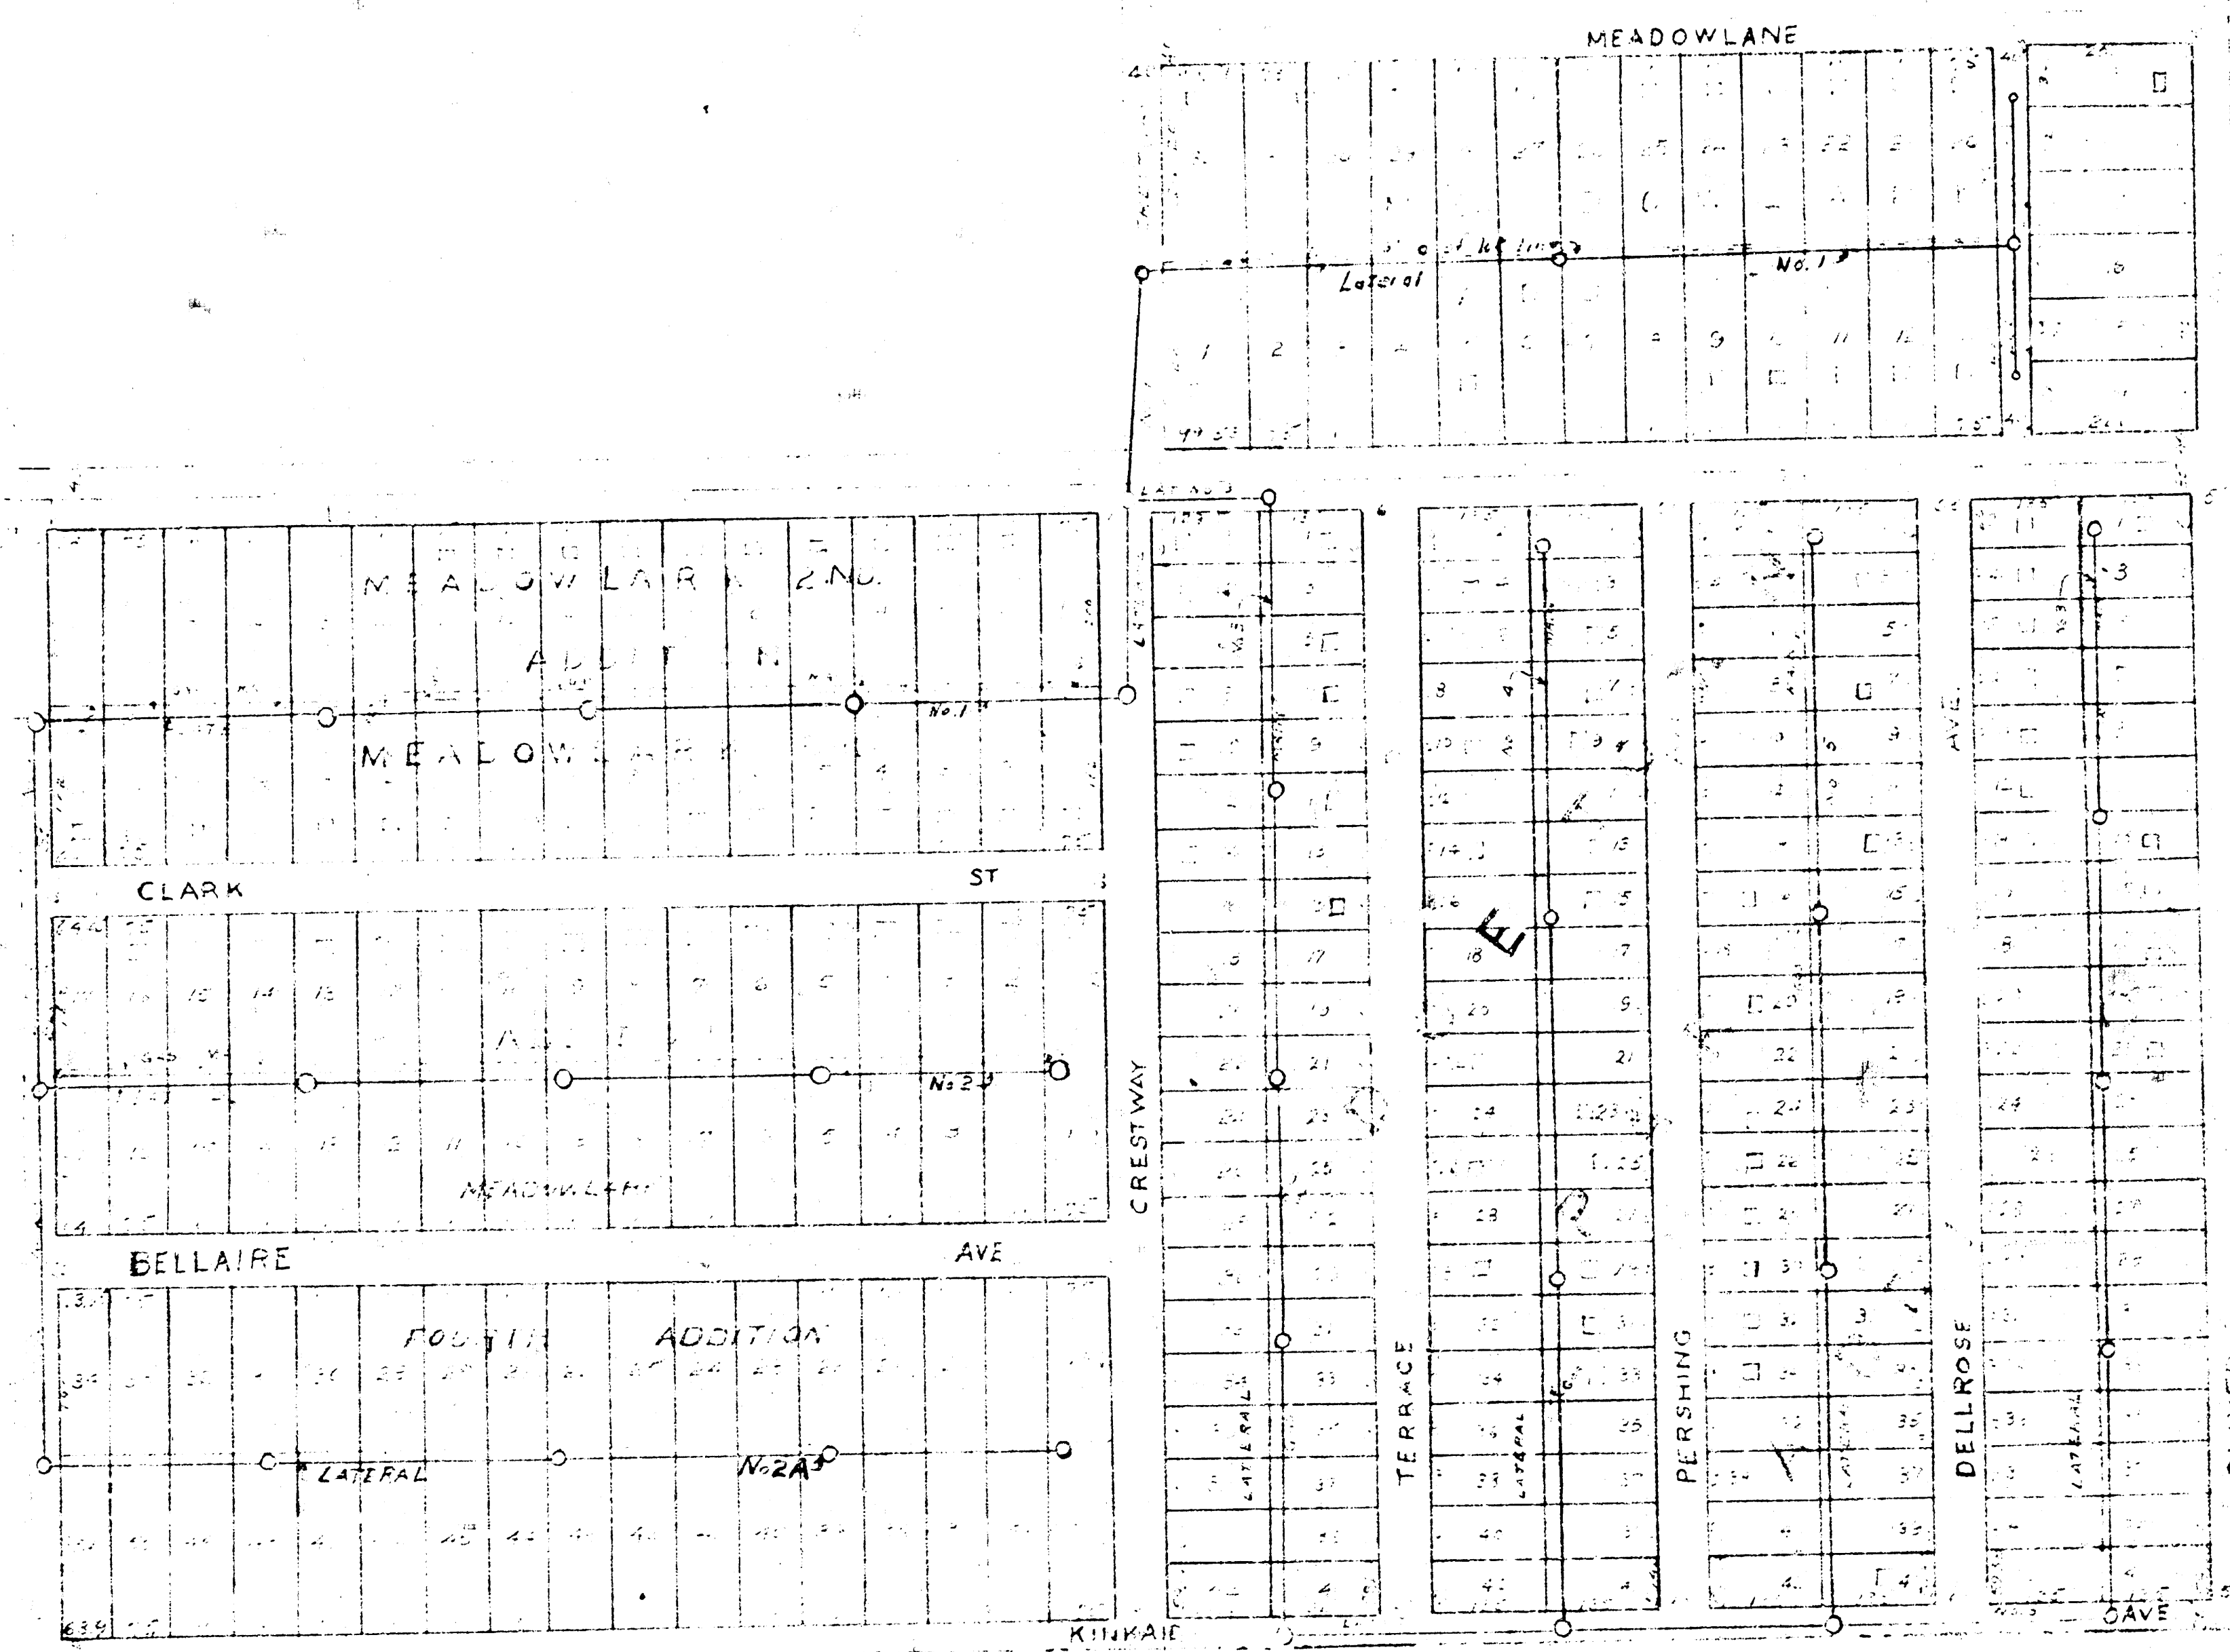
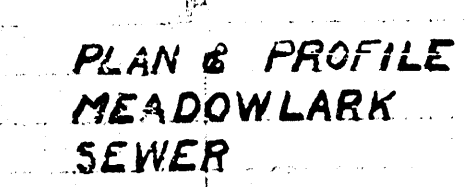



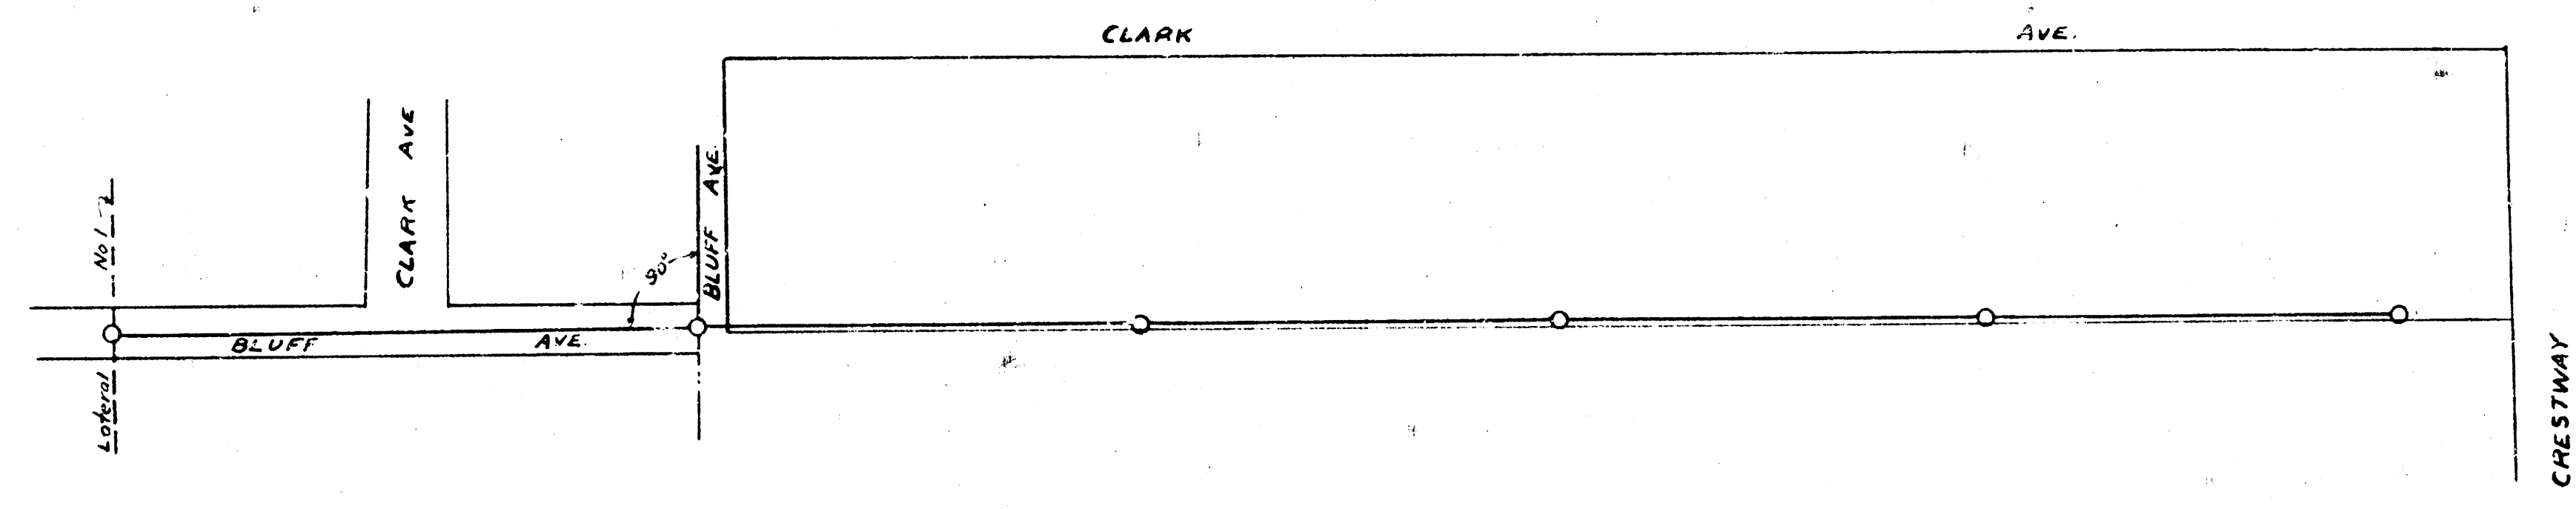


MAP
SHOWING LOCATION C
FOR
EDGETOWN AND MEADOW
ADDITIONS

F. E. DEVLIN CONSULTING
NICHOLAS, KANSAS
1941

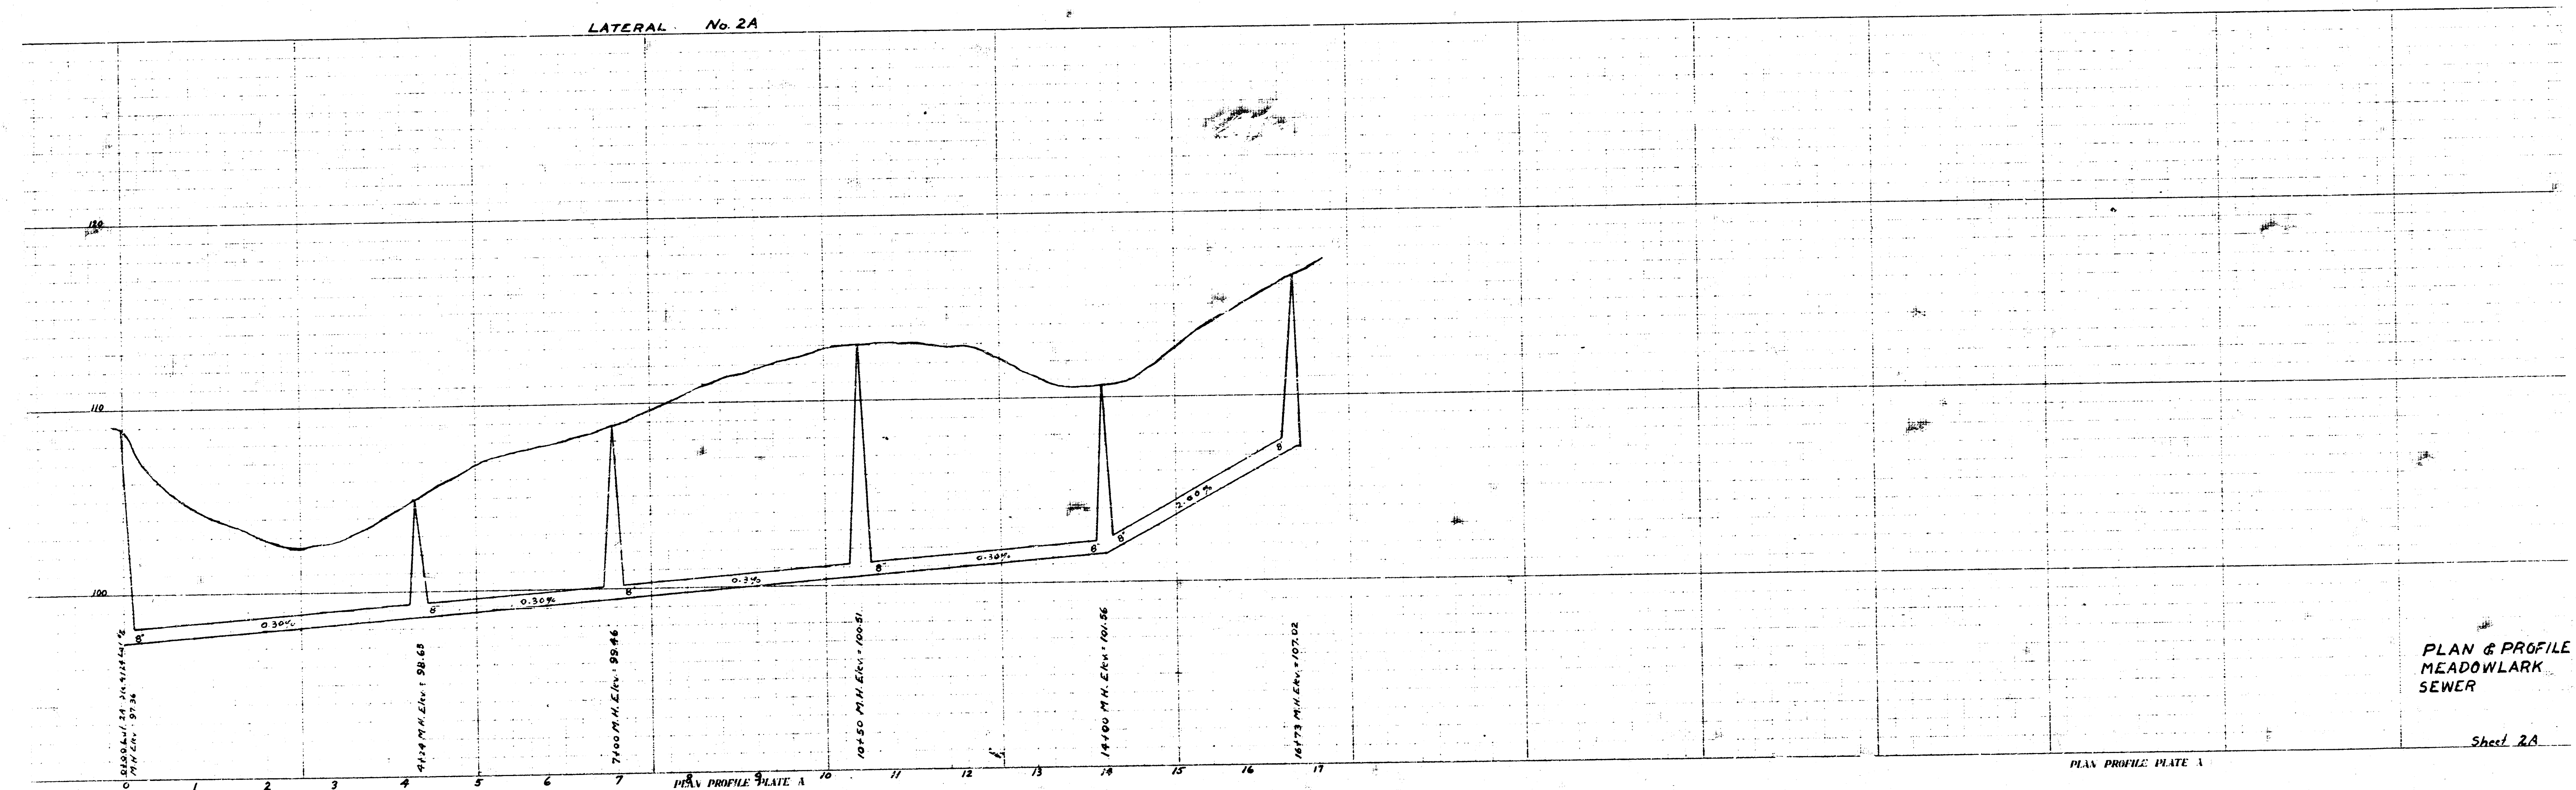

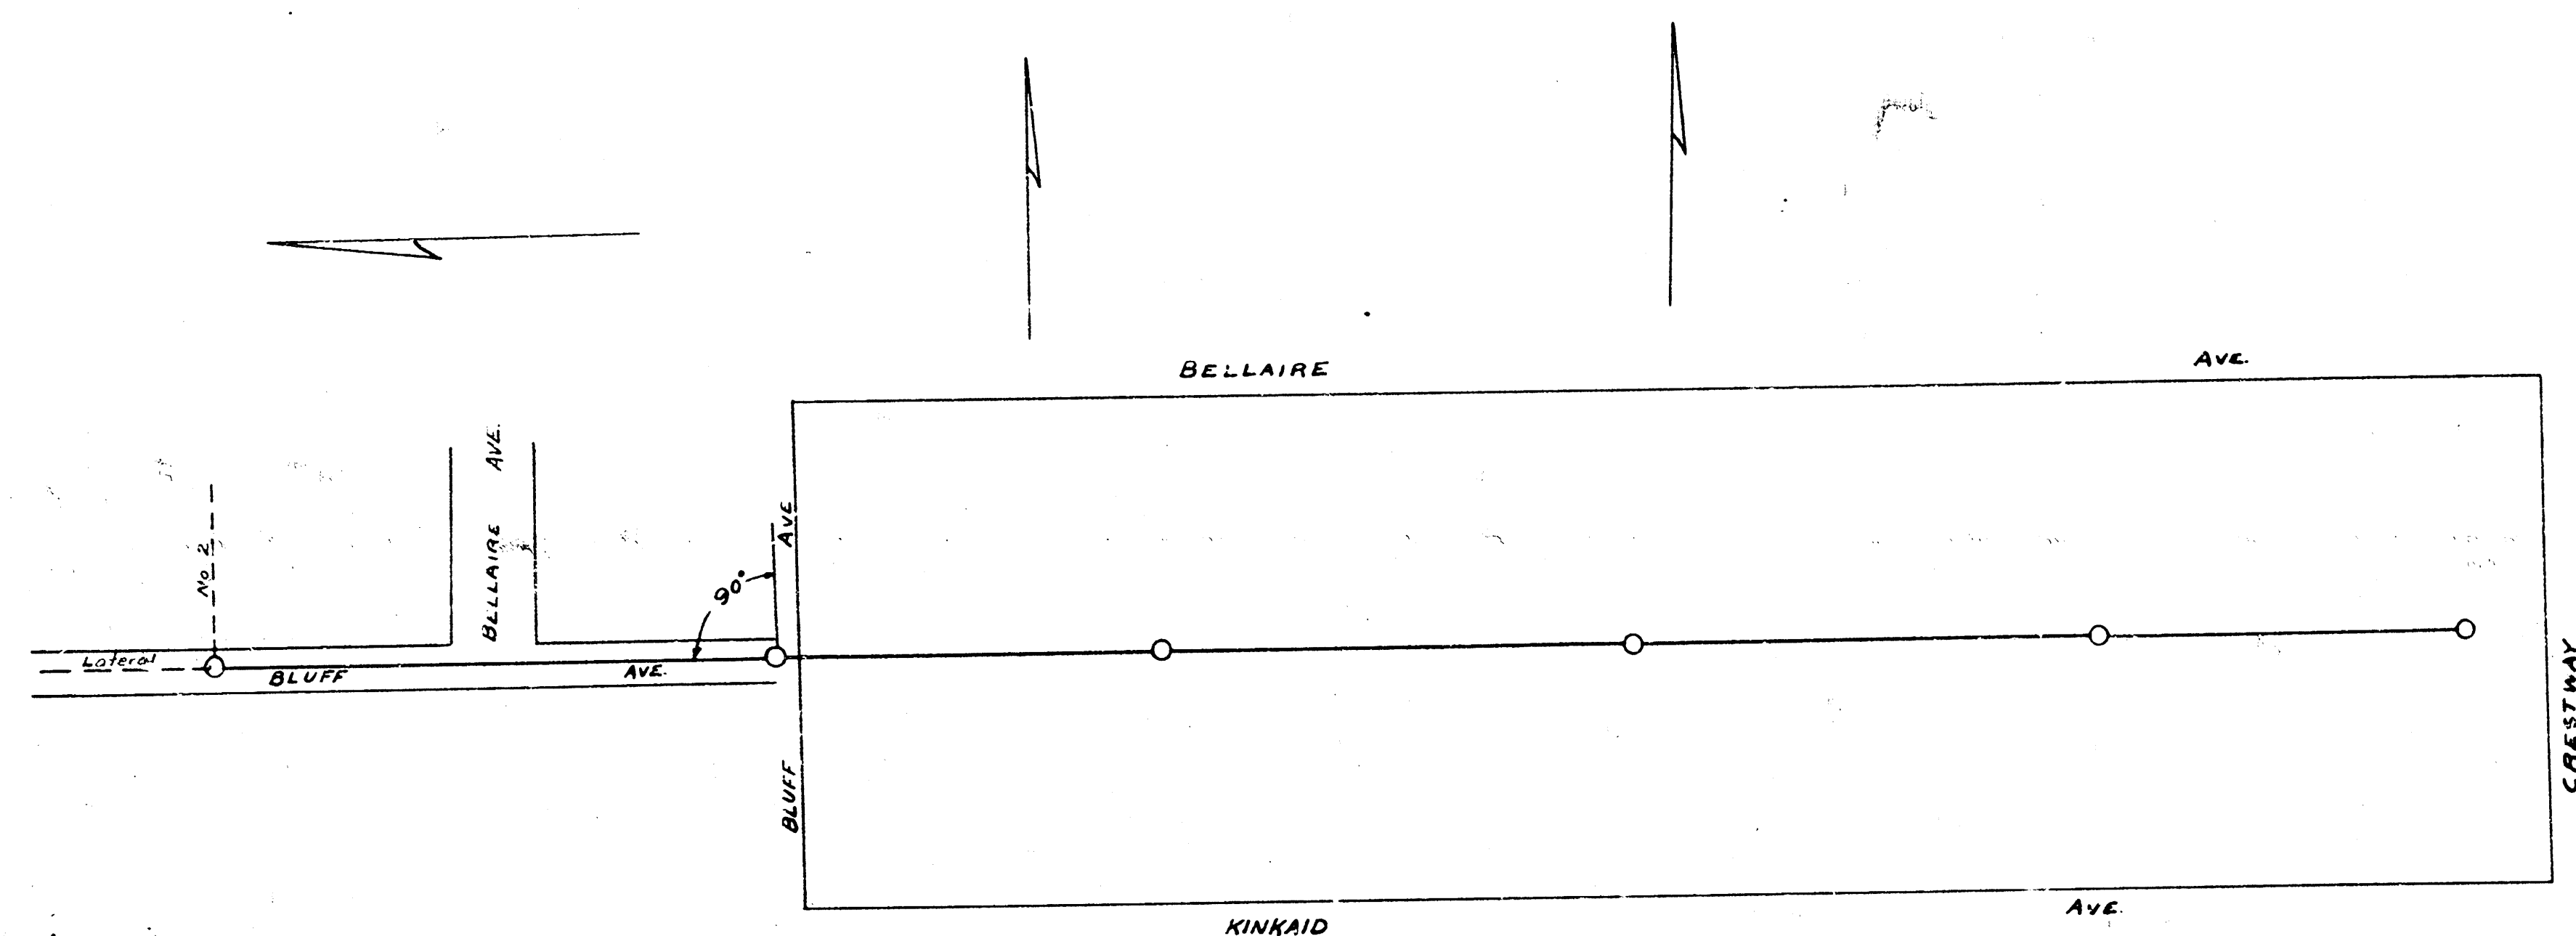

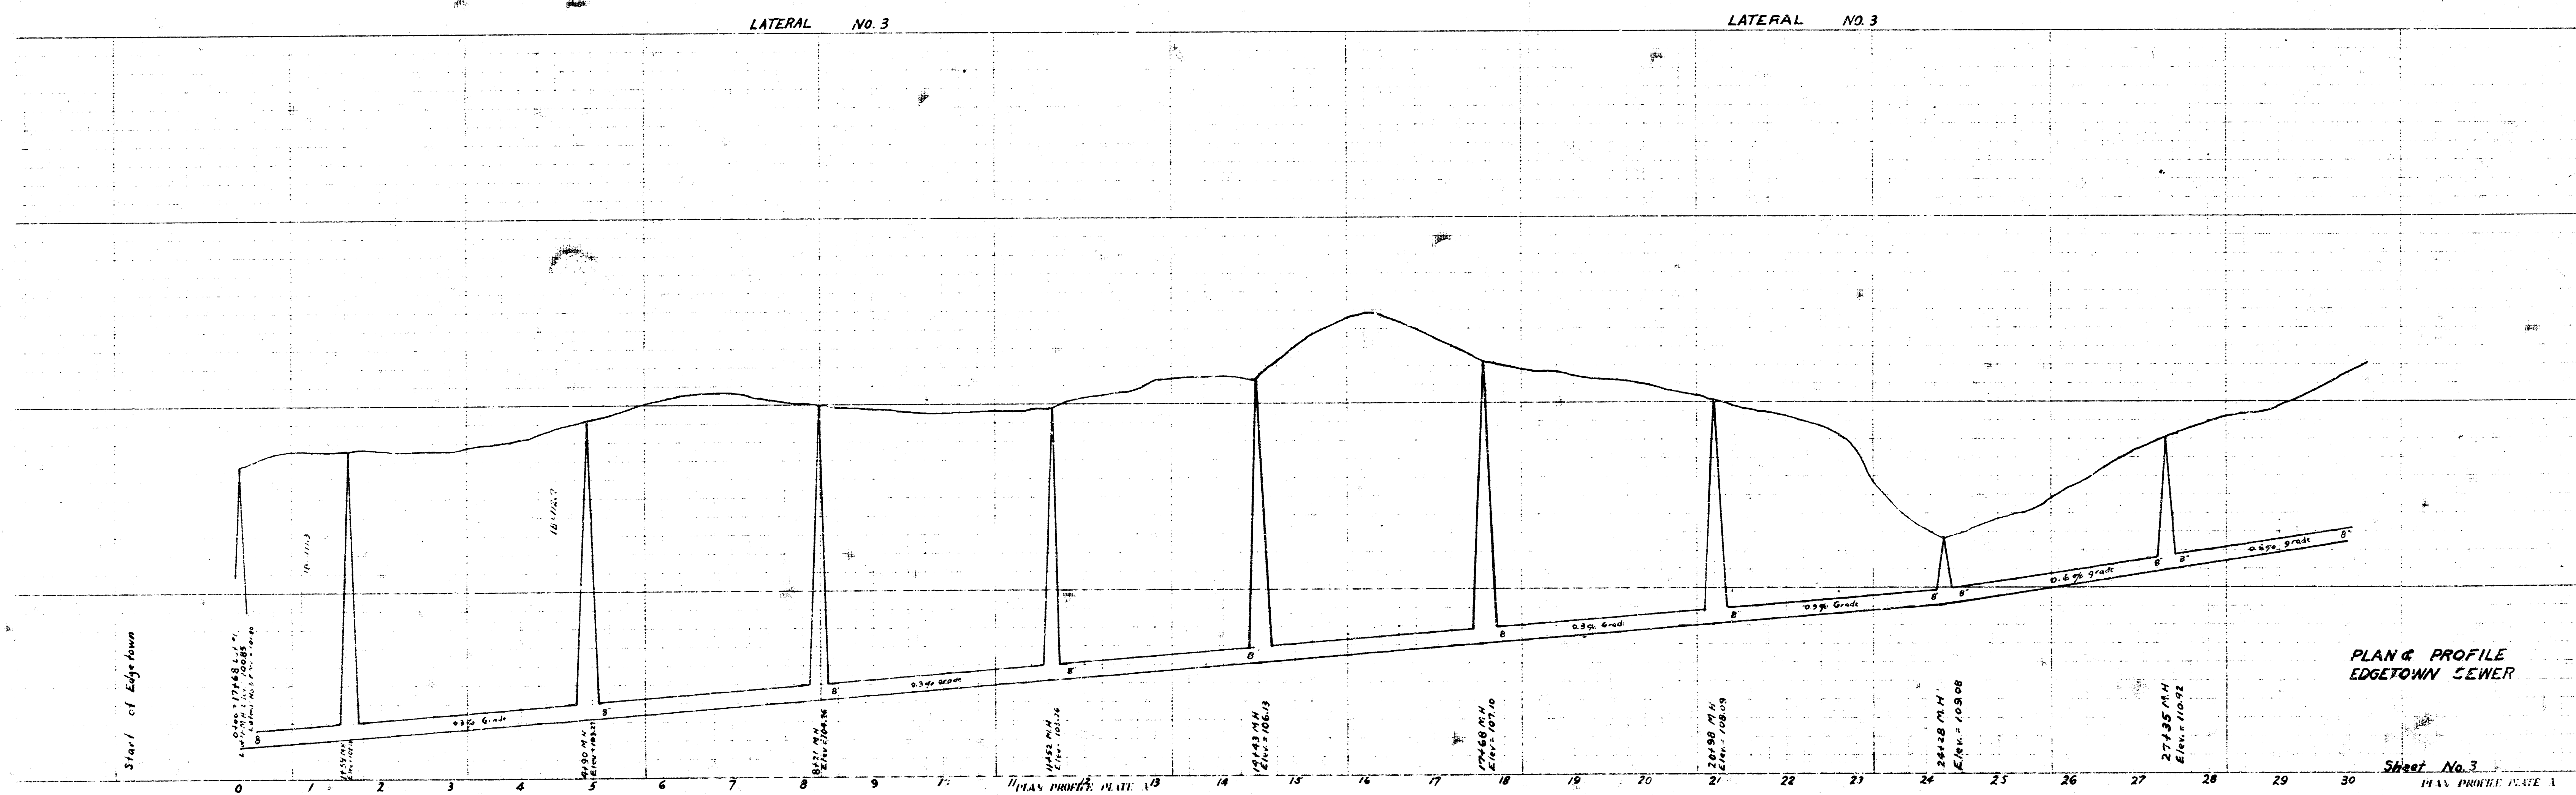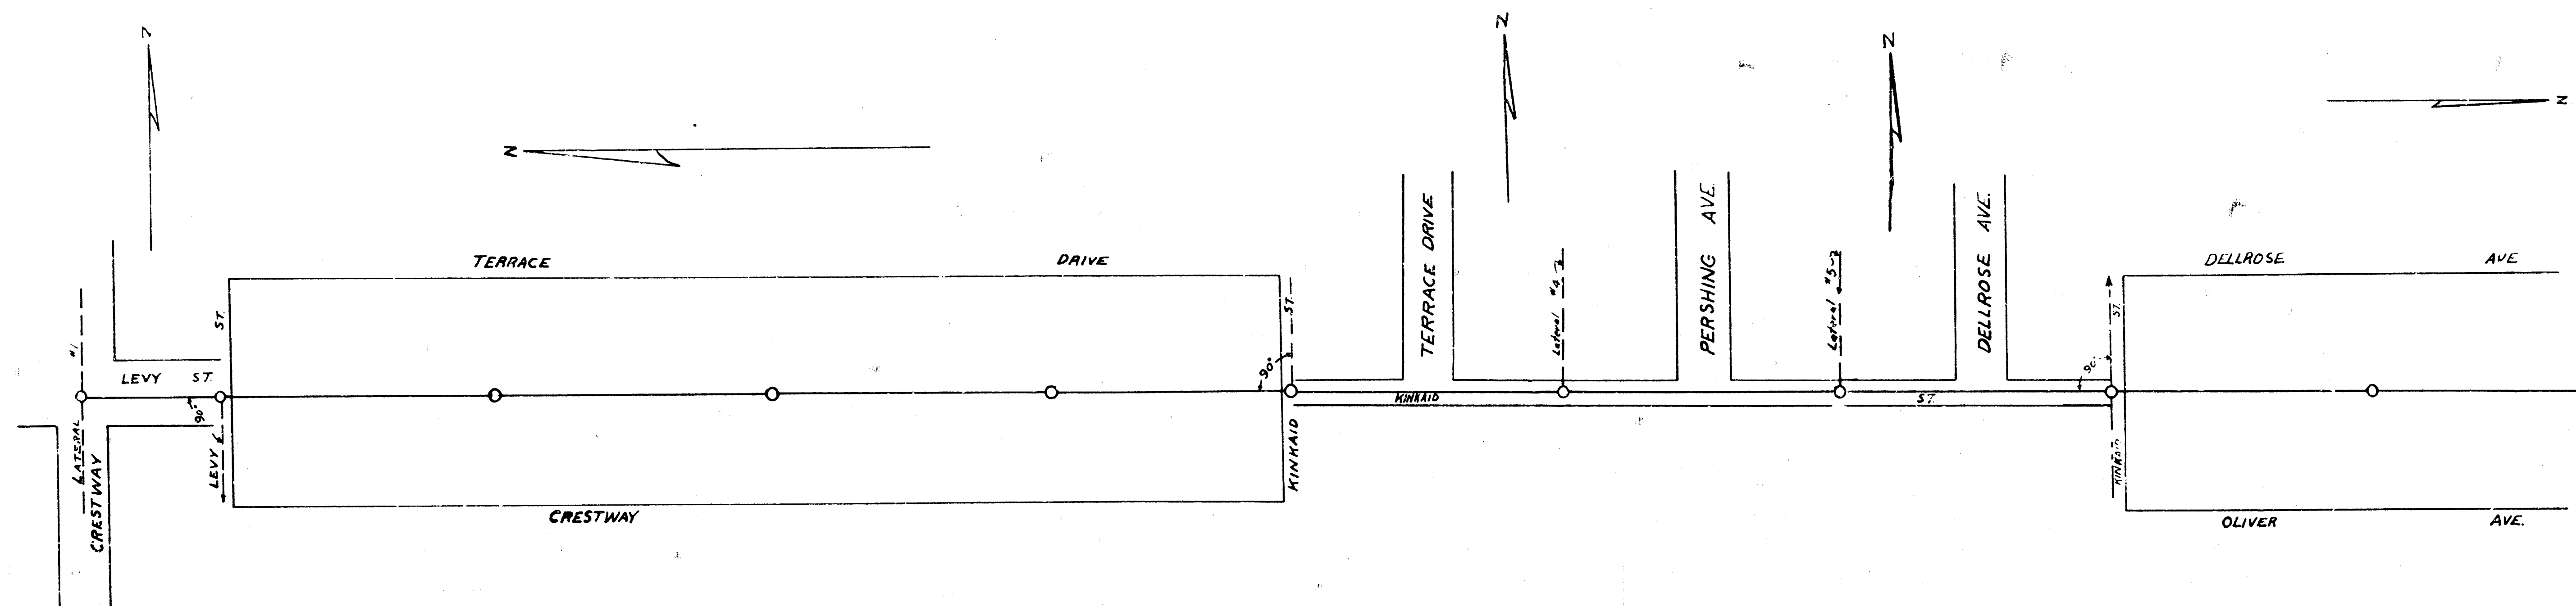

PLAN & PROFILE
EDGETOWN SEWER

Sheet No. 3

