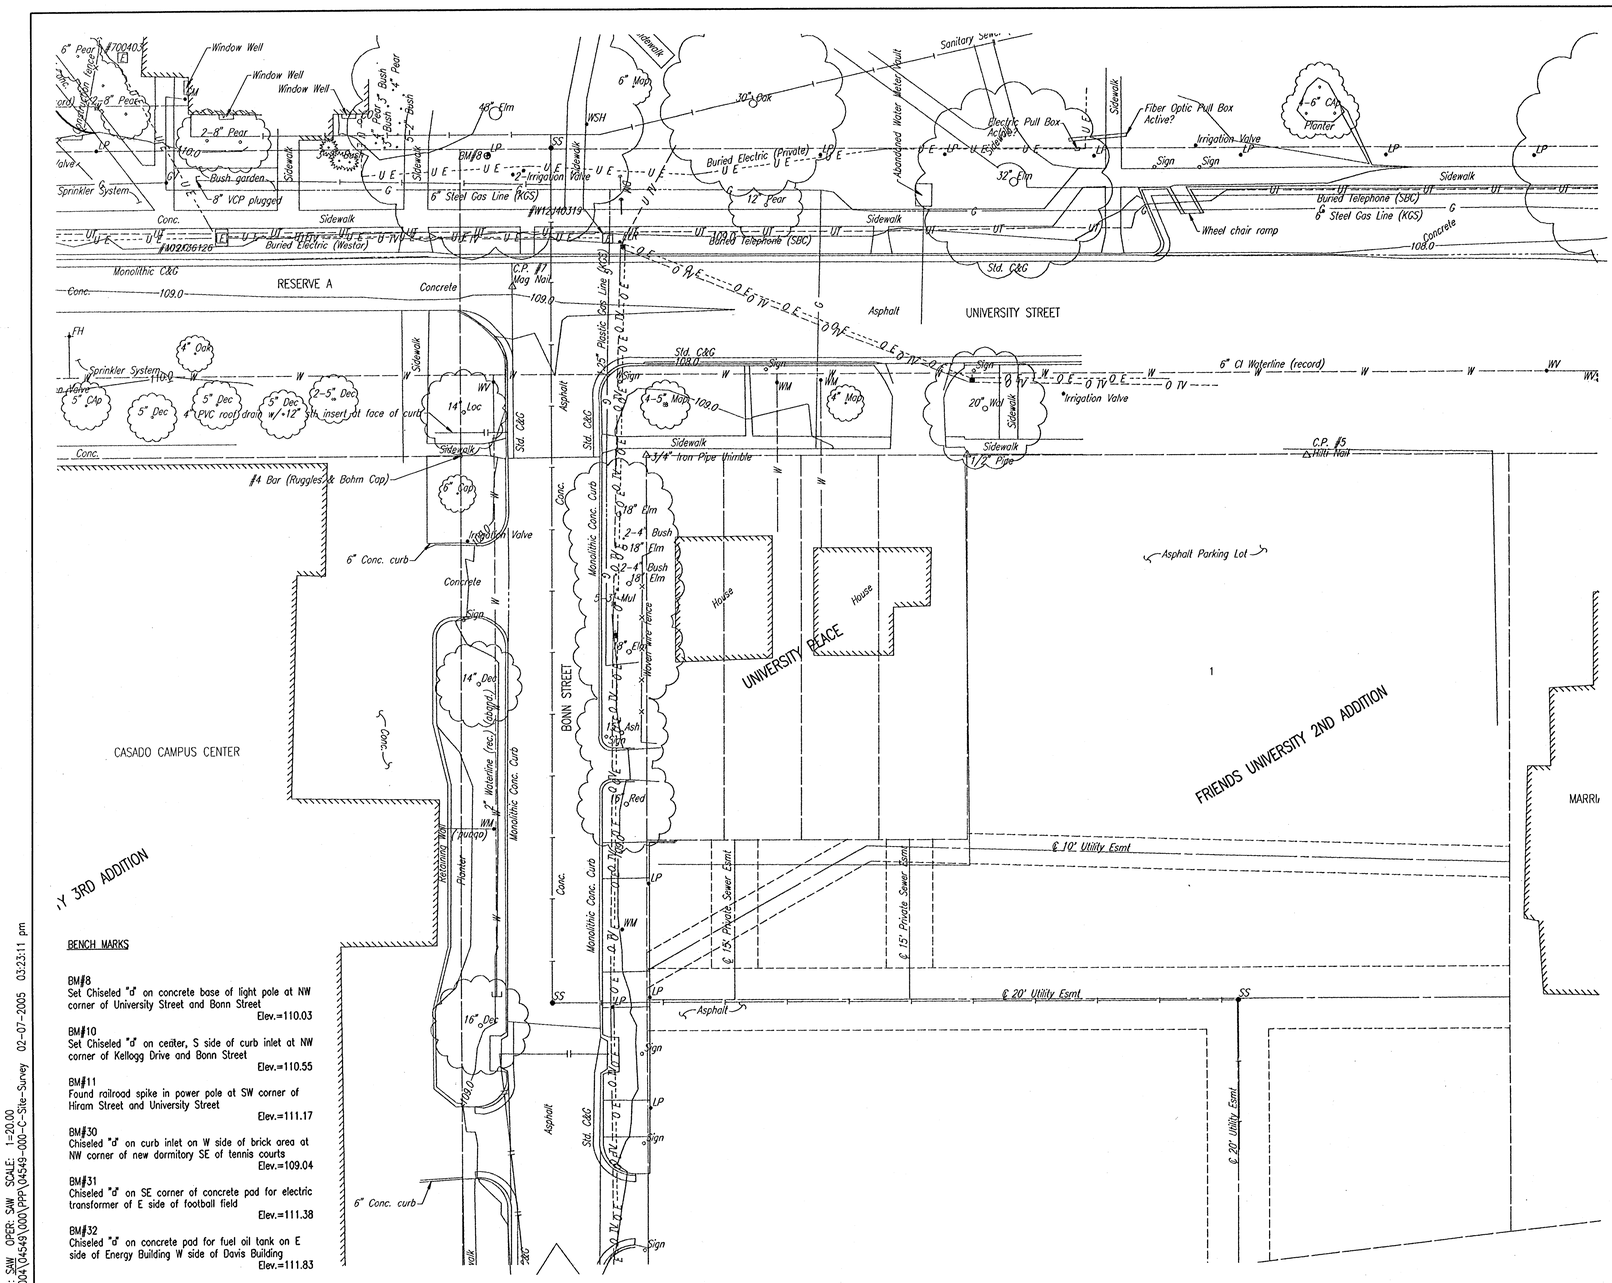

RESERVE A
UNIVERSITY STREET
CASADO CAMPUS CENTER
BONN STREET
UNIVERSITY PEACE
FRIENDS UNIVERSITY 2ND ADDITION
Asphalt Parking Lot
Monolithic C&G
Std. C&G
Concrete
Asphalt
Sidewalk
Buried Electric (Private)
Buried Electric (Westar)
Buried Telephone (SBC)
6" Steel Gas Line (KGS)
6" Cl Waterline (record)
Irrigation Valve
Sprinkler System
Wheel chair ramp
Fiber Optic Pull Box Active?
Electric Pull Box Active?
Abandoned Water Meter Vault
Sanitary Sewer
Window Well
House
Planter
Retaining Wall
Monolithic Conc. Curb
6" Conc. curb
