F.H.W.A. REGION NO.	STATE	PROJECT NO.	SHEET NO.	TOTAL SHEETS
7	KANSAS	–	41	44

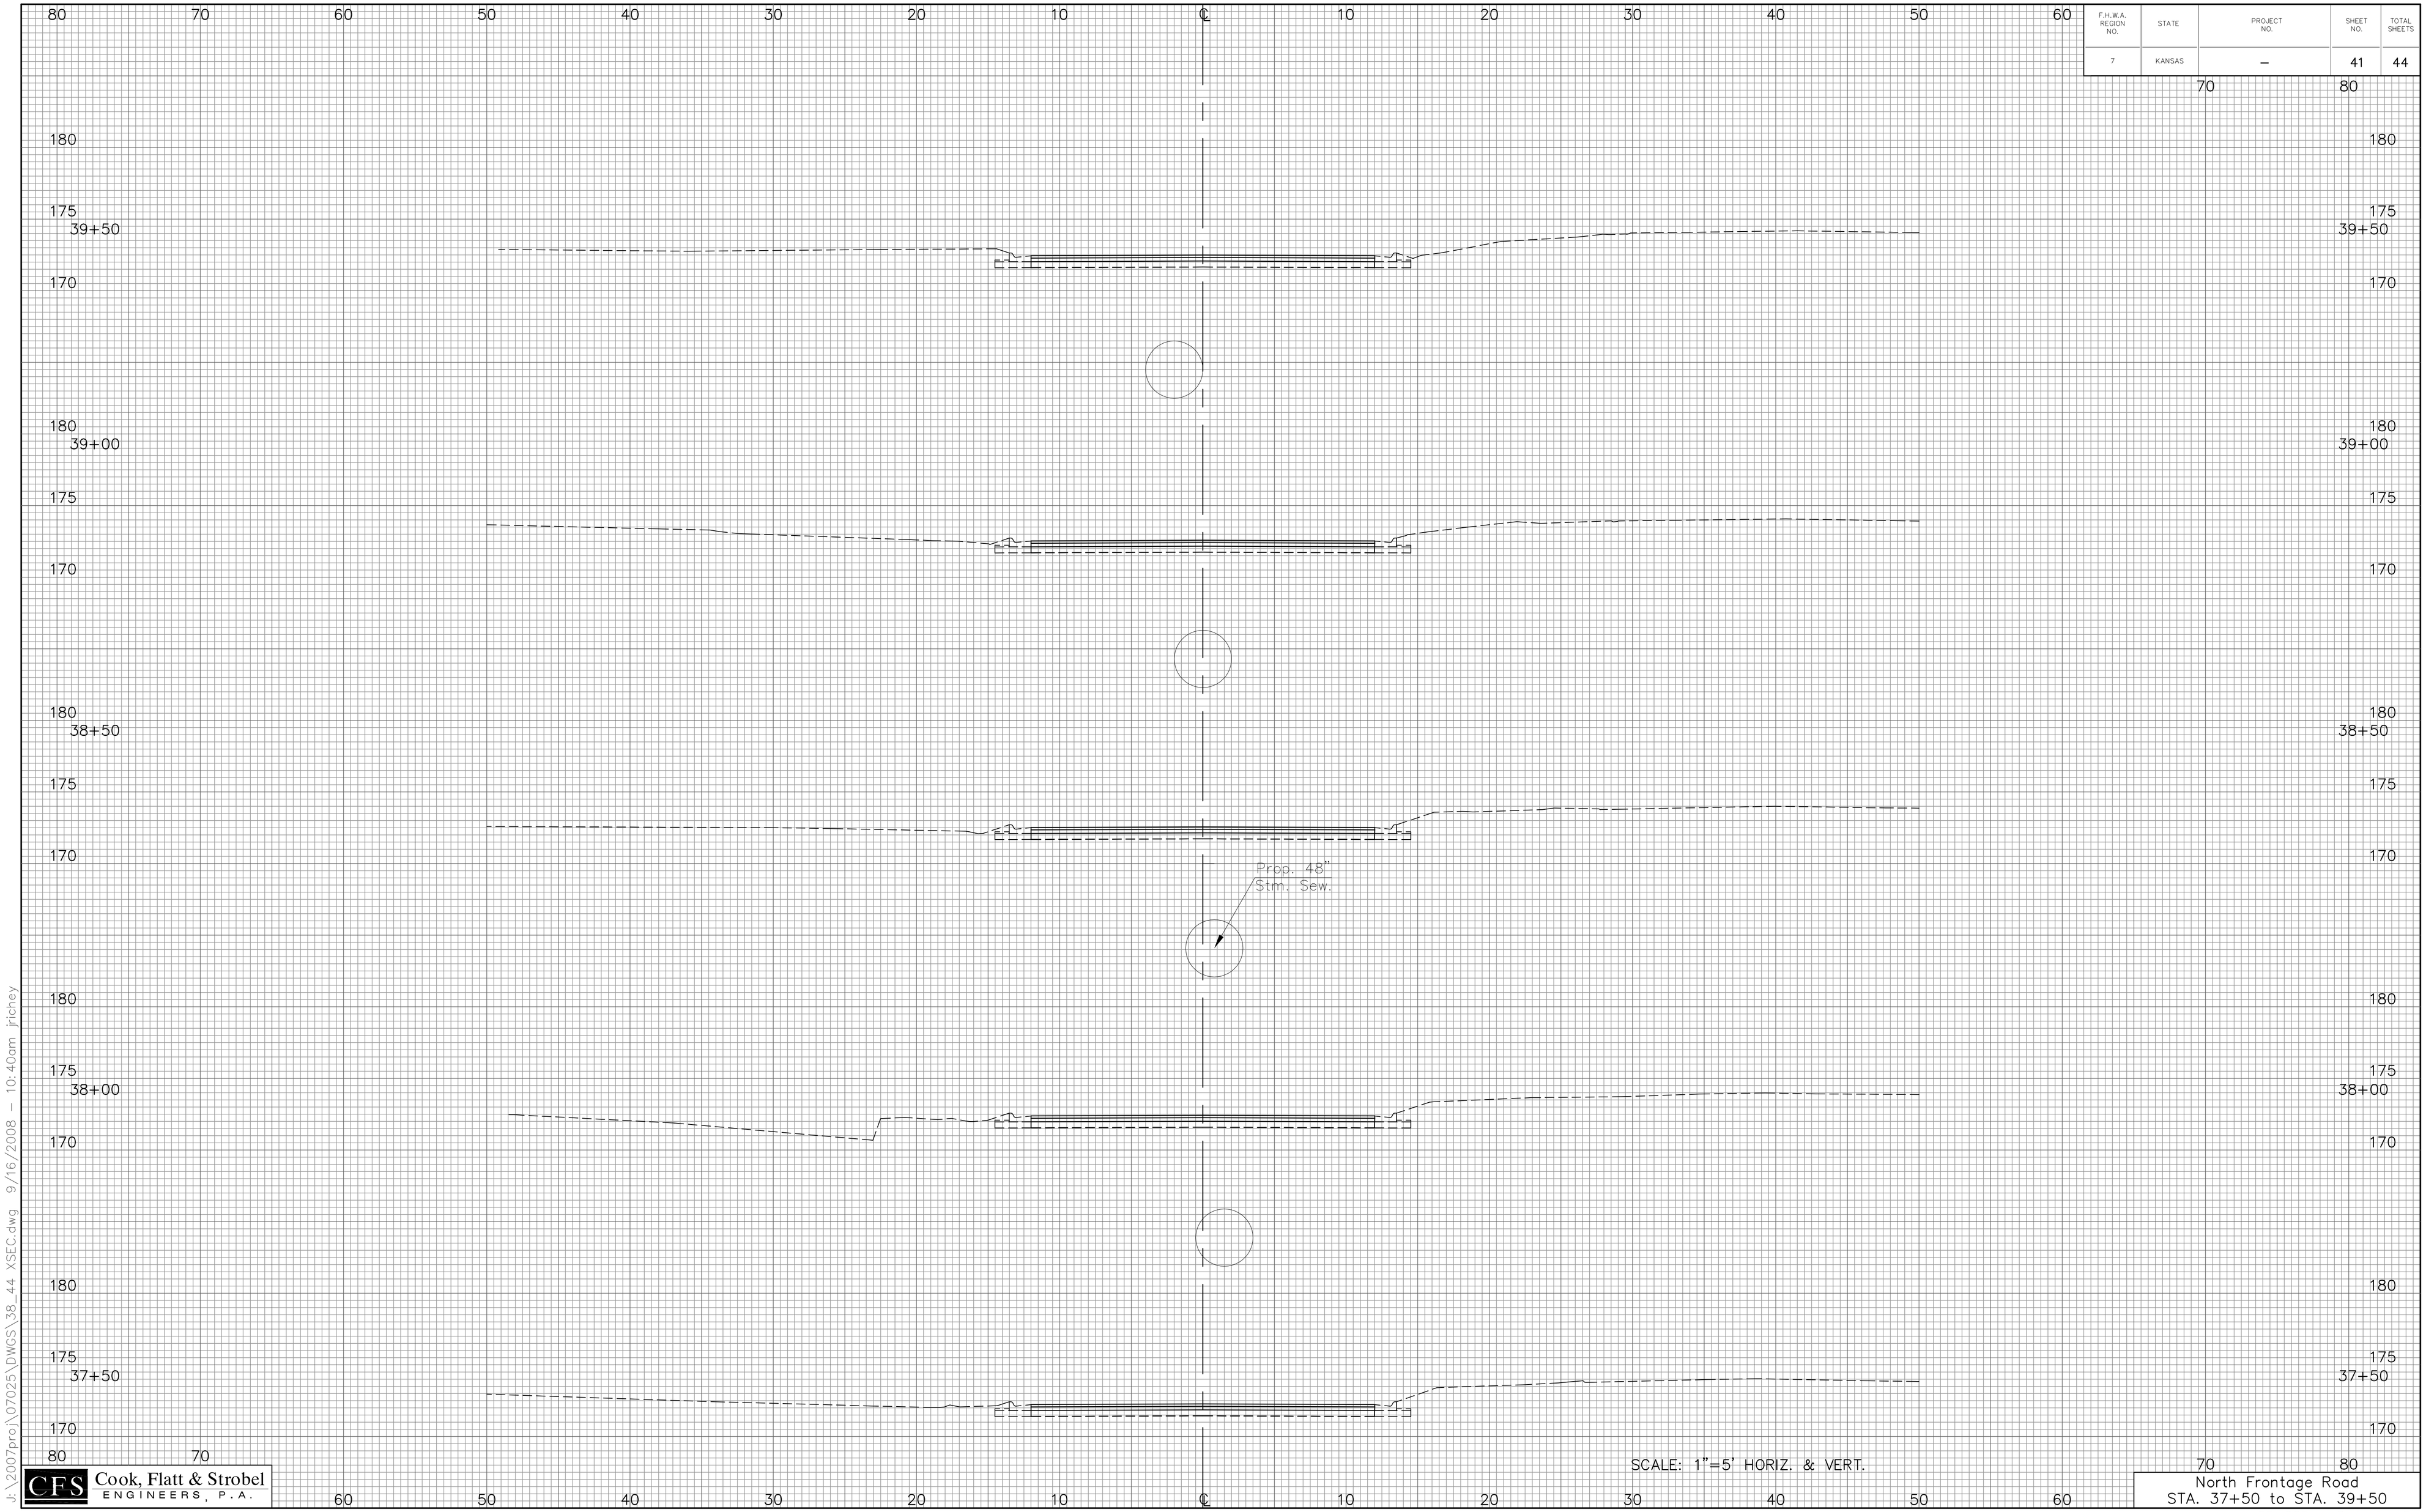

CFS Cook, Flatt & Strobel ENGINEERS, P.A.

North Frontage Road
STA. 37+50 to STA. 39+50

J:\2007proj\07025\DWGS\38_44 XSEC.dwg 9/16/2008 – 10:40am jrichey