FHWA REGION NO.	STATE	PROJECT NUMBER	FISCAL YEAR	SHEET NUMBER	TOTAL SHEETS

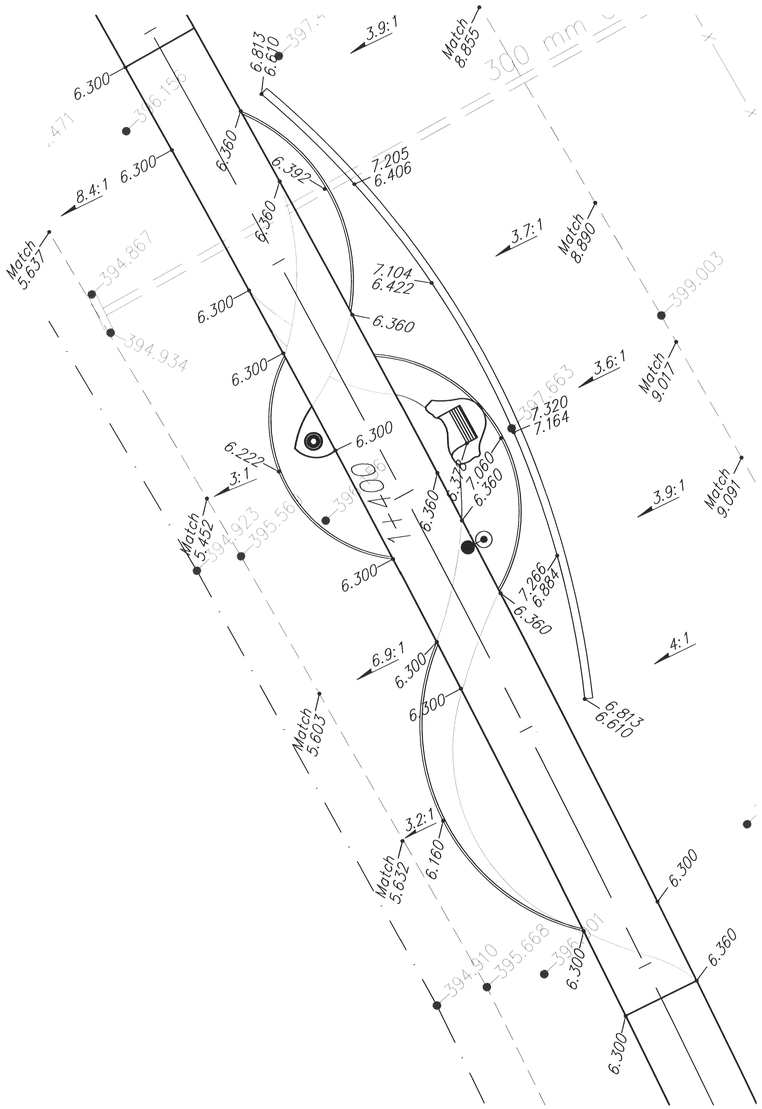

ENLARGED PAUSE POINT "C"

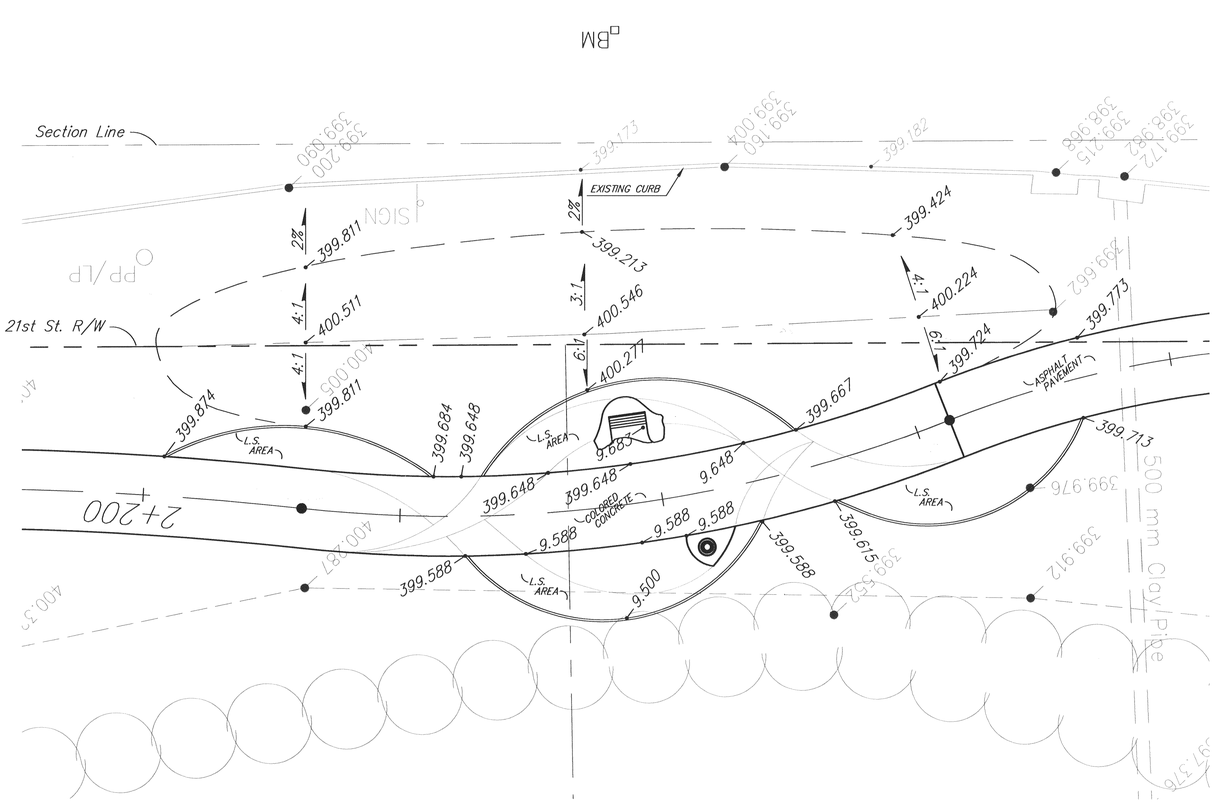

ENLARGED PAUSE POINT "D"

GRADING PLAN
PAUSE POINTS C & D
WICHITA, KANSAS

Ruggles & Bohm, P.A.
Engineering, Surveying, Land Planning
924 North Main
Wichita, Kansas 67203
www.rbkansas.com
(316) 264-8008
(316) 264-4621 fax
E-mail: info@rbkansas.com

DESIGN	TCR	RB JOB	20687
DRAWN	RA		
REVIEW		SHEET	29
UTILITY		OF	63
DATE	Apr. 13, 2004		

DRAWING FILE: BASE {Enlarged Plans 2}
PROJECT NUMBER: .