To John
12/19/02

Cook, Flatt & Strobel
ENGINEERS, P.A.

6111 S.W. 29th Street
Topeka, Kansas 66614
Phone (785) 272-4706
Fax (785) 272-4736
Email cfsengr@cfse.com

LETTER OF TRANSMITTAL

TO:	DATE:	PROJECT NO.:
City of Wichita Dept. of Public Works 455 N. Main, 7th Floor Wichita, KS 67202 ATTENTION: Carl L. Gipson, P.E., Spec. Proj. Engineer	November 13, 2002	00-011
	SUBJECT: US 54 (East Kellogg) Woodlawn Interchange	

WE ARE SENDING YOU: ☒ Attached ☐ Under Separate Cover

VIA: ☒ U.S.P.S. ☐ Courier Service ☐ Picked Up ☐ Hand Delivered ☐ Parcel Post Service ☐ _____

THE FOLLOWING ITEMS:

COPIES	SHEETS	DATED	DESCRIPTION
1	1	10/1/ 2001	Tract Map Showing Property Lines Tract 182A.
1	1	10/1/2001	Tract Map with Property Shaded Tract 182A.

RECEIVED
NOV 18 2002
CITY - ENGINEERING

THESE ITEMS ARE TRANSMITTED:

☐ For Your Approval ☐ Reviewed ☐ Resubmit _____ Copies for Review
☒ For Your Use ☐ Furnished as Noted ☐ Submit _____ Copies for Distribution
☒ As Requested ☐ Returned for Corrections ☐ Return _____ Corrected Prints
☐ For Review and Comment ☐ _____

COMMENTS:

Attached are the Tract Maps for the Partial Take at Stratford for the entrance to the Eastborough Apartments. If these are acceptable, I will prepare a descriptions of the partial take.


COPY TO: File

SIGNED: George A. Purtle
George A. Purtle, P.E.

TRACT 182A

November 13, 2002

The S. 197' Of The W. 30' Of Lot 1, Block A, Clayton Addition, Sedgwick County, Kansas

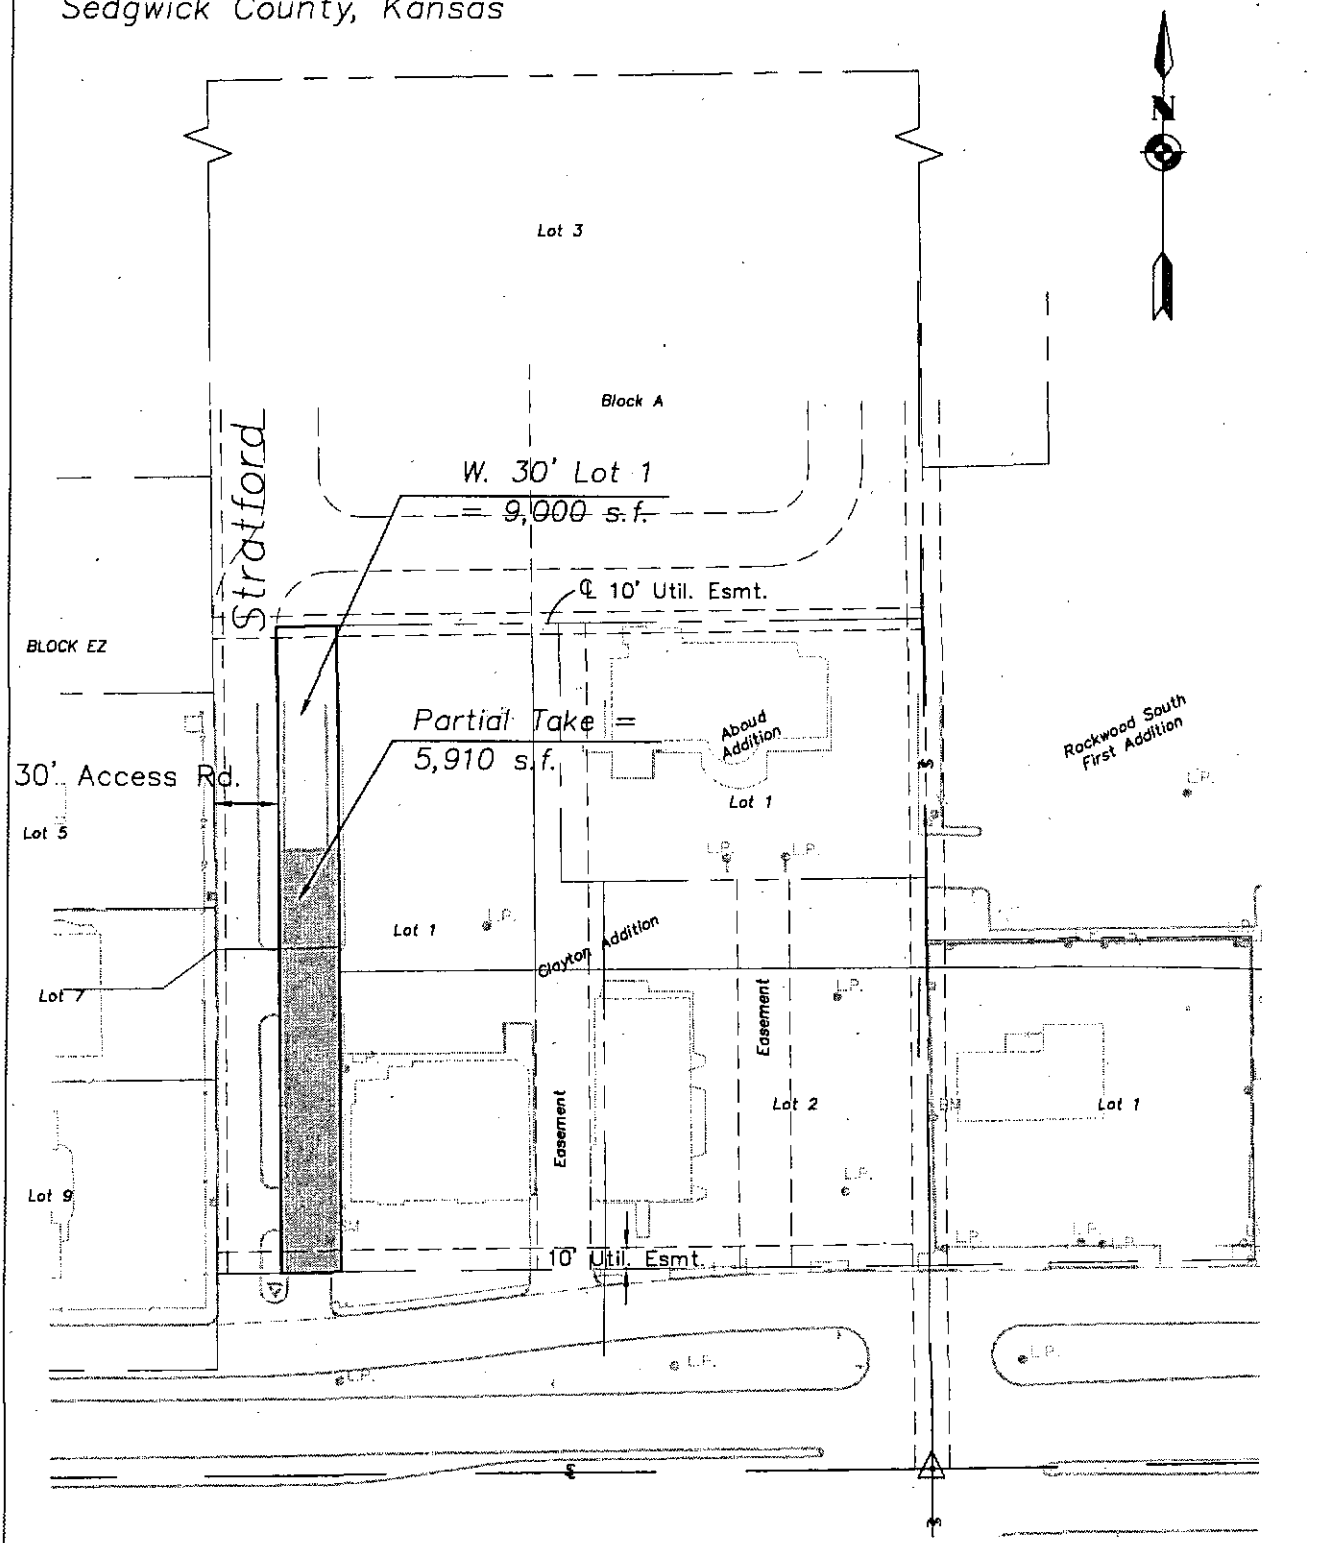


Cook, Flatt & Strobel
ENGINEERS, P.A.

City of Wichita

TRACT 182A

November 13, 2002

The S. 197' Of The W. 30' Of Lot 1, Block A, Clayton Addition, Sedgwick County, Kansas

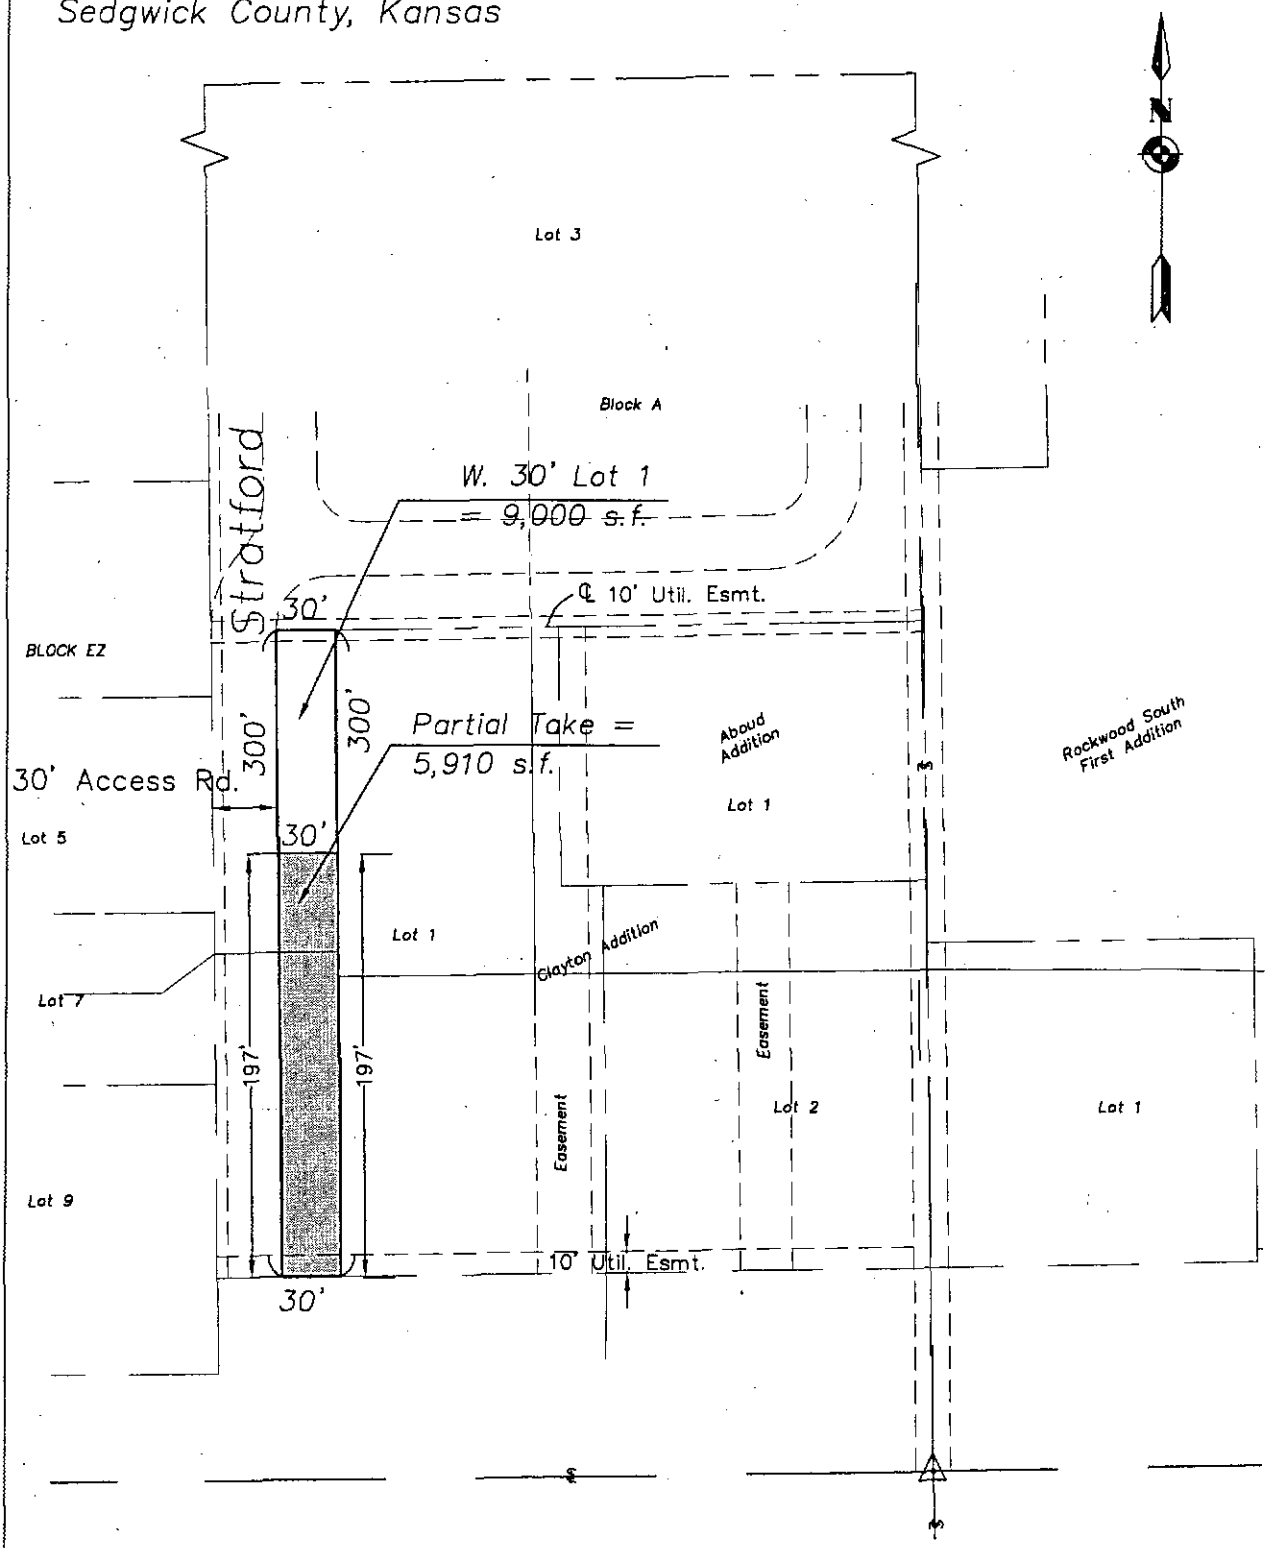

Cook, Flatt & Strobel
ENGINEERS, P.A.

City of Wichita