f,-6

Cook, Flatt & Strobel
ENGINEERS, P.A.

6111 S.W. 29th Street
Topeka, Kansas 66614
Phone (785) 272-4706
Fax (785) 272-4736
Email cfsengr@cfse.com

LETTER OF TRANSMITTAL

TO:	DATE:	PROJECT NO.:
City of Wichita Dept. of Public Works 465 N. Main, 7th Floor Wichita, KS 67202 ATTENTION: Carl L. Gipson, P.E., Spec. Proj. Engineer	February 18, 2003	01-026
	SUBJECT: US 54 (East Kellogg) Rock Road Interchange Project	

WE ARE SENDING YOU: ☒ Attached ☐ Under Separate Cover

VIA: ☐ U.S.P.S. ☐ Courier Service ☐ Picked Up ☒ Hand Delivered ☐ Parcel Post Service ☐ _____

THE FOLLOWING ITEMS:

COPIES	SHEETS	DATED	DESCRIPTION
1	5	2/13/03	Tract Map Showing Property Lines Tracts 204, 204-1, 204-2, 204-3, and 204-4
1	5	2/13/03	Tract Map with Topo Tracts 204, 204-1, 204-2, 204-3, and 204-4

THESE ITEMS ARE TRANSMITTED:

☐ For Your Approval
☒ For Your Use
☒ As Requested
☐ For Review and Comment
☐ Reviewed
☐ Furnished as Noted
☐ Returned for Corrections
☐ _____
☐ Resubmit _____ Copies for Review
☐ Submit _____ Copies for Distribution
☐ Return _____ Corrected Prints

COMMENTS:


COPY TO: _____ SIGNED: _____
George A. Purtle, P.E.

U:\Projects\Kellogg Phase II\Tran 02 18 03.dot

TRACT 204

Feb. 13, 2003

Lot 1 Except East 22 Feet
Rockwood South Second Addn.
City of Wichita, Sedgwick County, Kansas

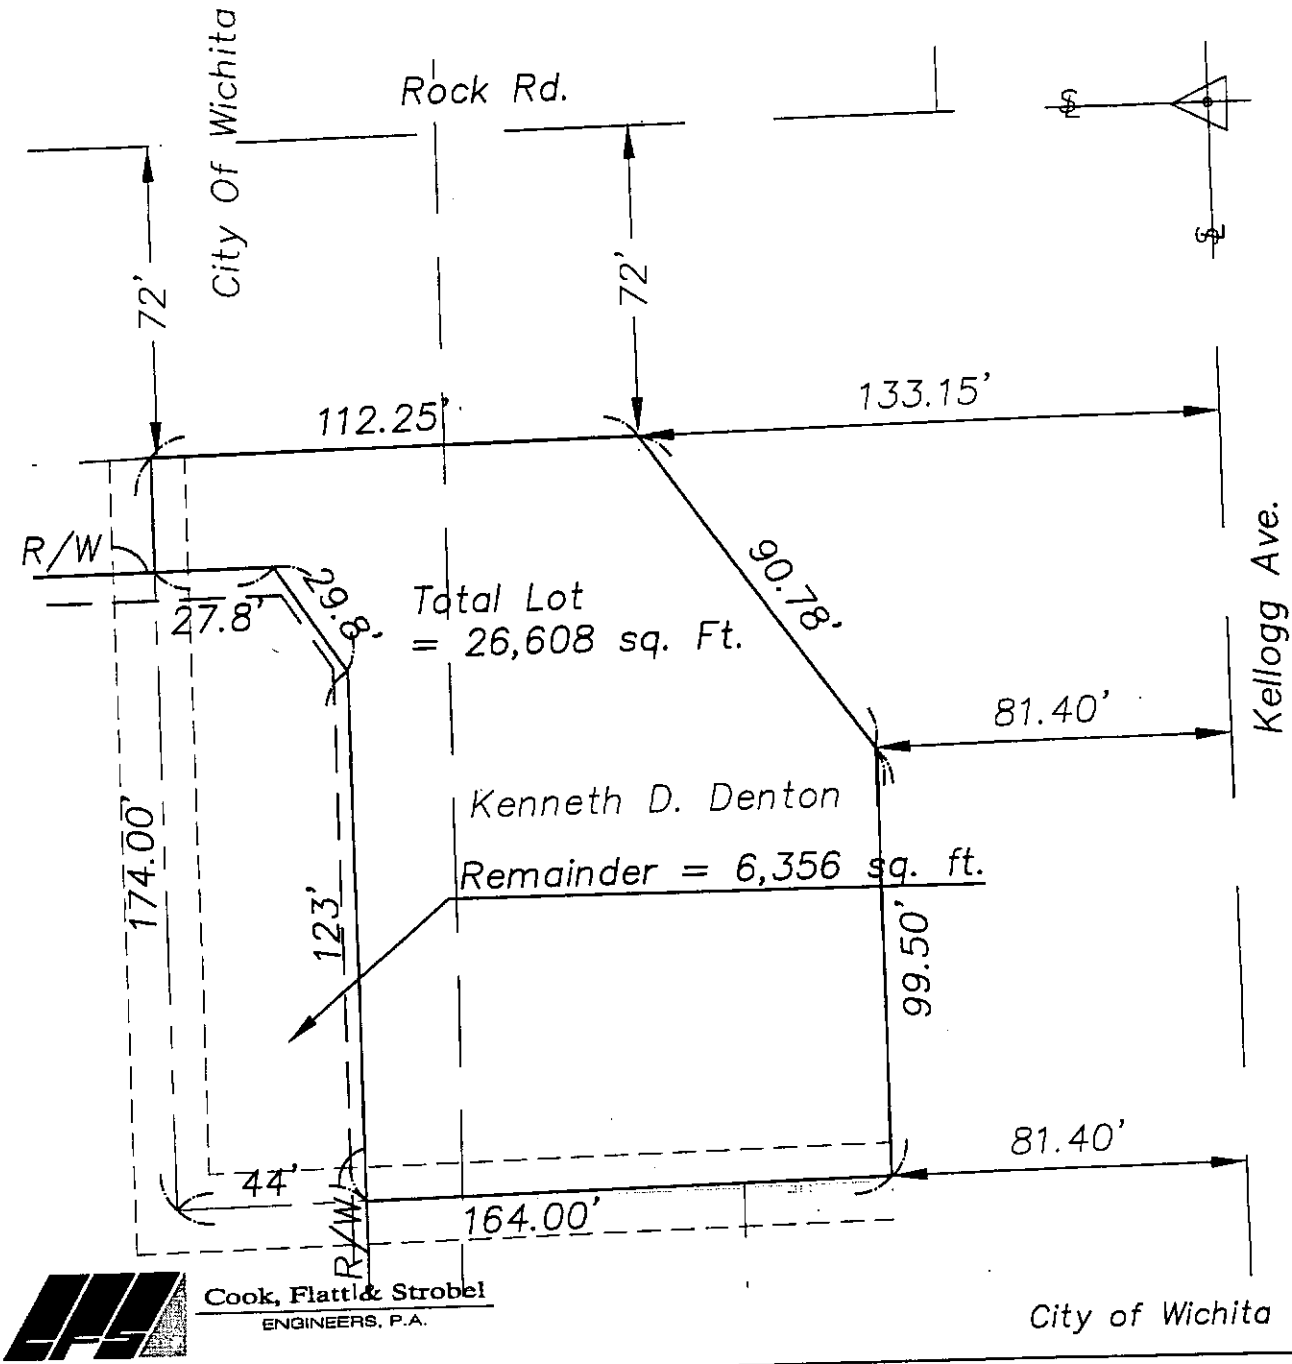


J:\00011ph2\TRACT MAPS\204.dwg 2/13/2003 4:34:21 PM CST

TRACT 204

Feb. 13, 2003

Lot 1 Except East 22 Feet
Rockwood South Second Addn.
City of Wichita, Sedgwick County, Kansas

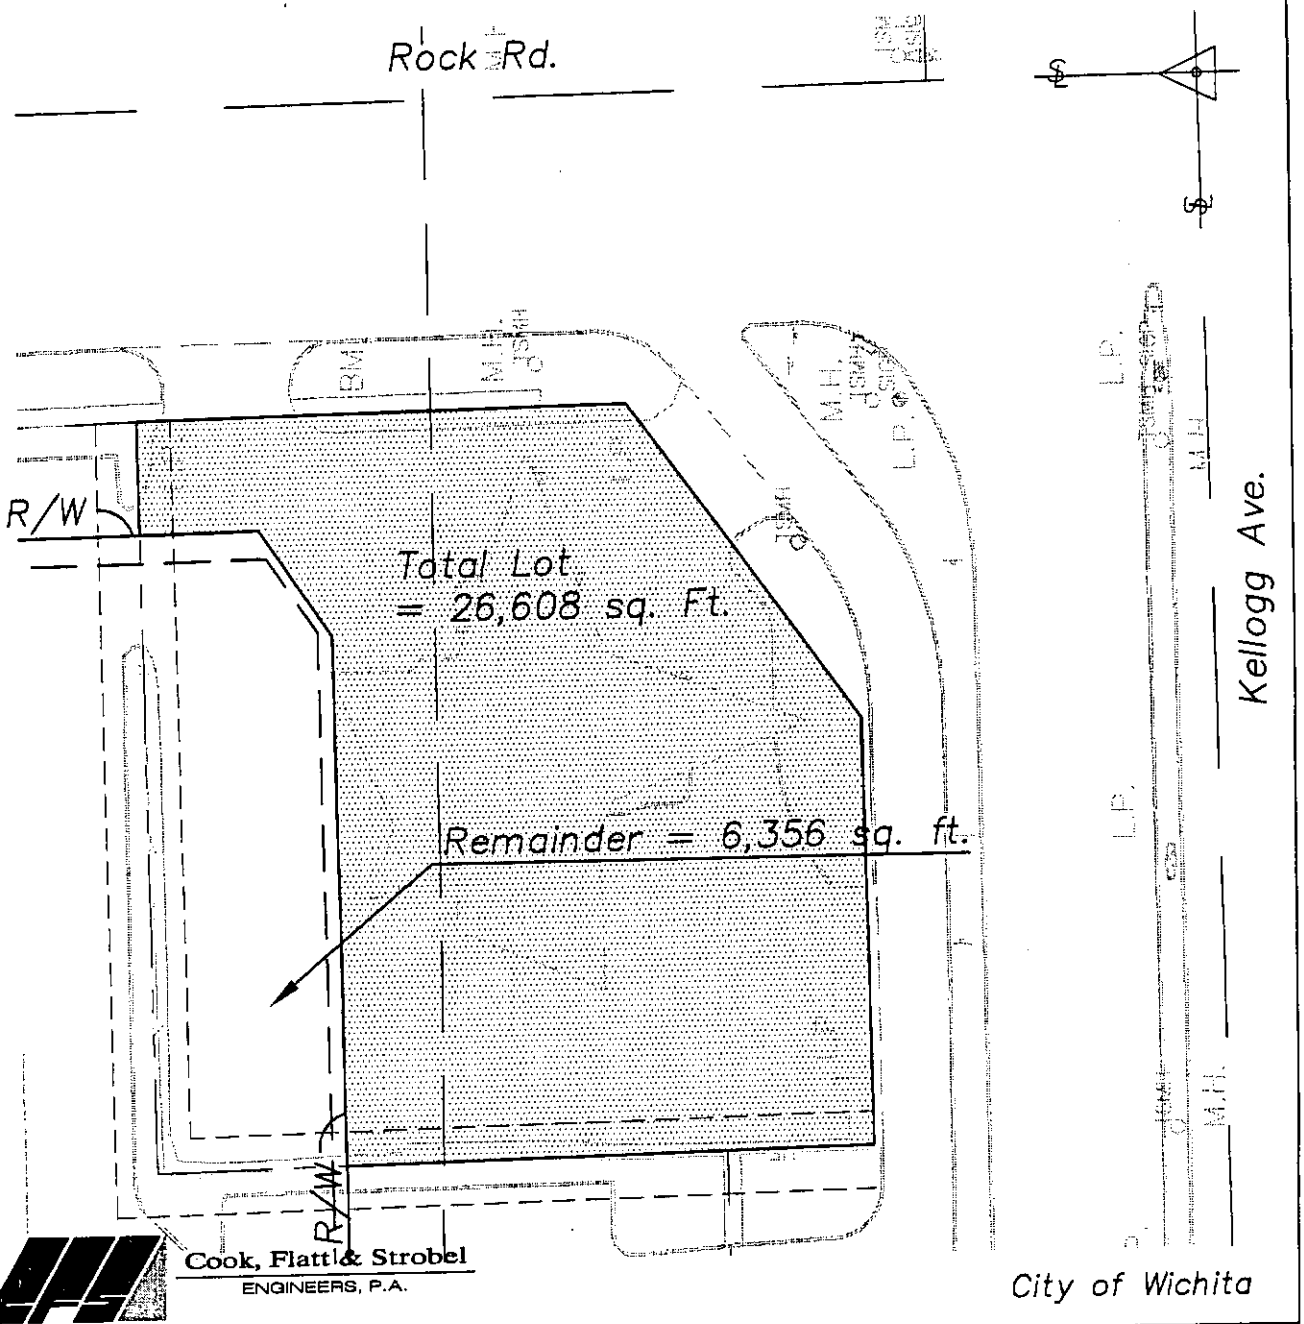


Cook, Flatt & Strobel
ENGINEERS, P.A.

J:\00011ph2\TRACT MAPS\204.dwg 2/13/2003 4:34:21 PM CST

TRACT 204–1

Feb. 17, 2003

Part Of Lot 4
Kellogg Mall Addn.
City of Wichita, Sedgwick County, Kansas

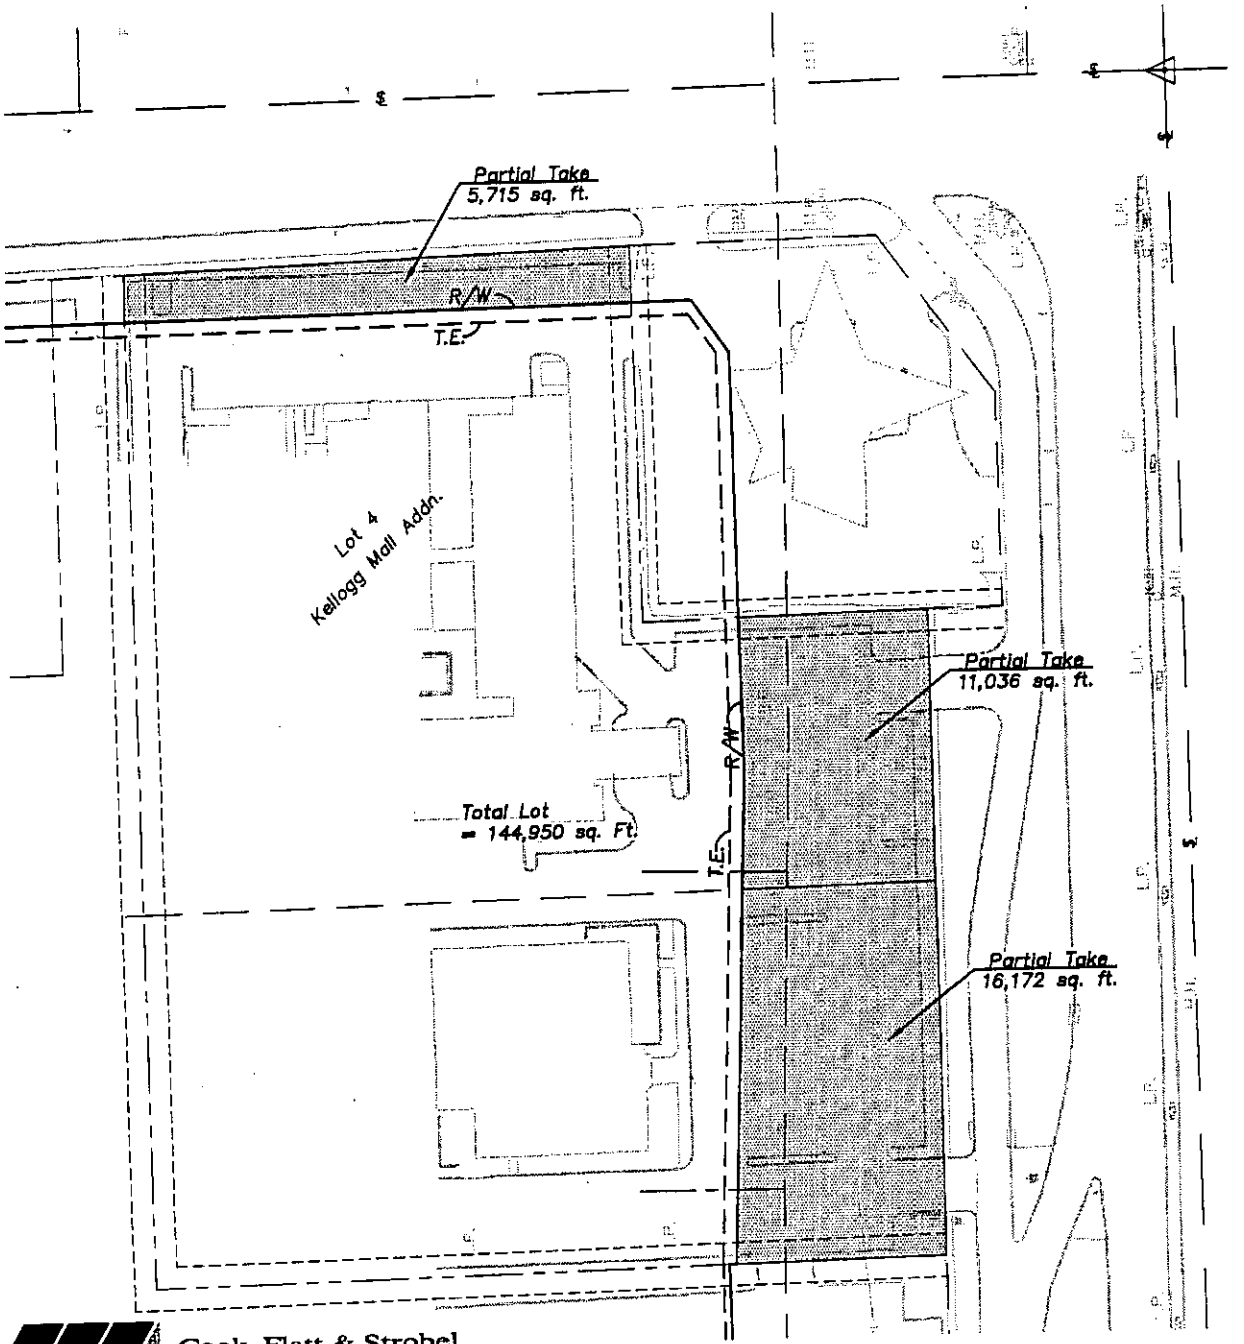

J:\00011ph2\TRACT MAPS\204–1.dwg 2/17/2003 3:26:50 PM CST


Cook, Flatt & Strobel
ENGINEERS, P.A.

City of Wichita

TRACT 204–1

Feb. 17, 2003

Part Of Lot 4
Kellogg Mall Addn.
City of Wichita, Sedgwick County, Kansas

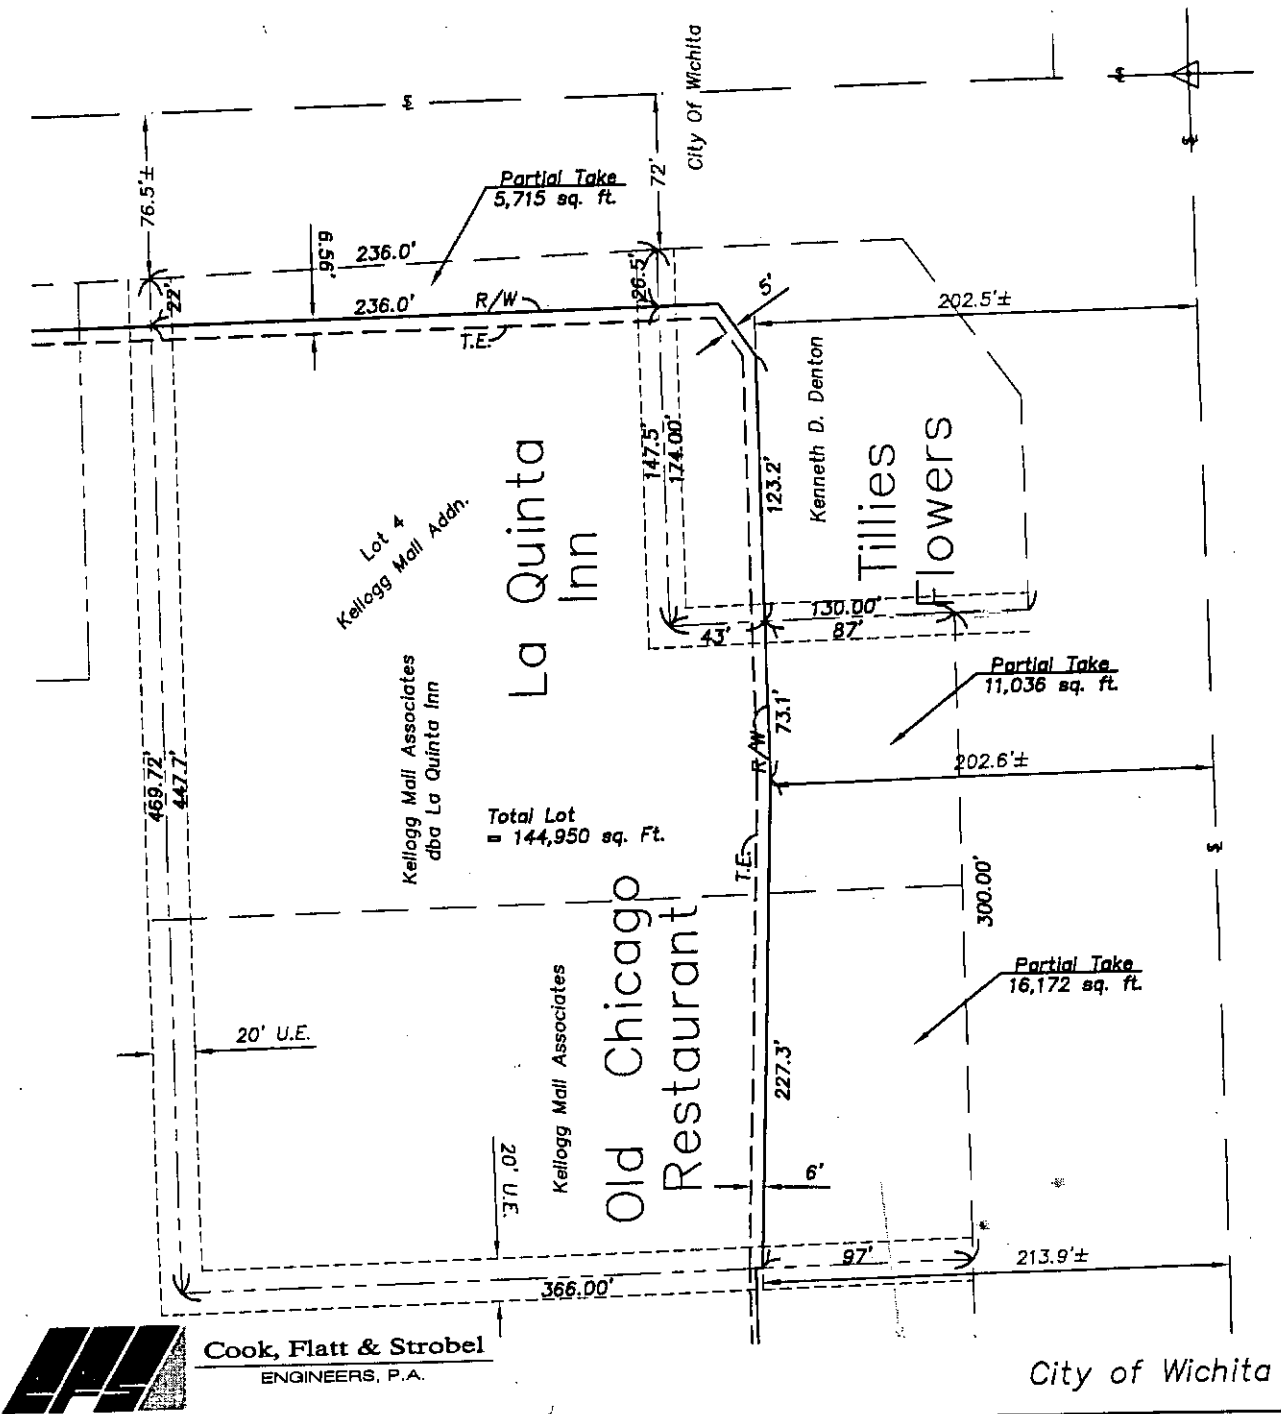

Cook, Flatt & Strobel
ENGINEERS, P.A.


City of Wichita

J:\00011ph2\TRACT MAPS\204-1.dwg 2/17/2003 3:26:50 PM CST

TRACT 204–2

Feb. 17, 2003

Part Of Lot 1
Kellogg Mall Addn.
City of Wichita, Sedgwick County, Kansas

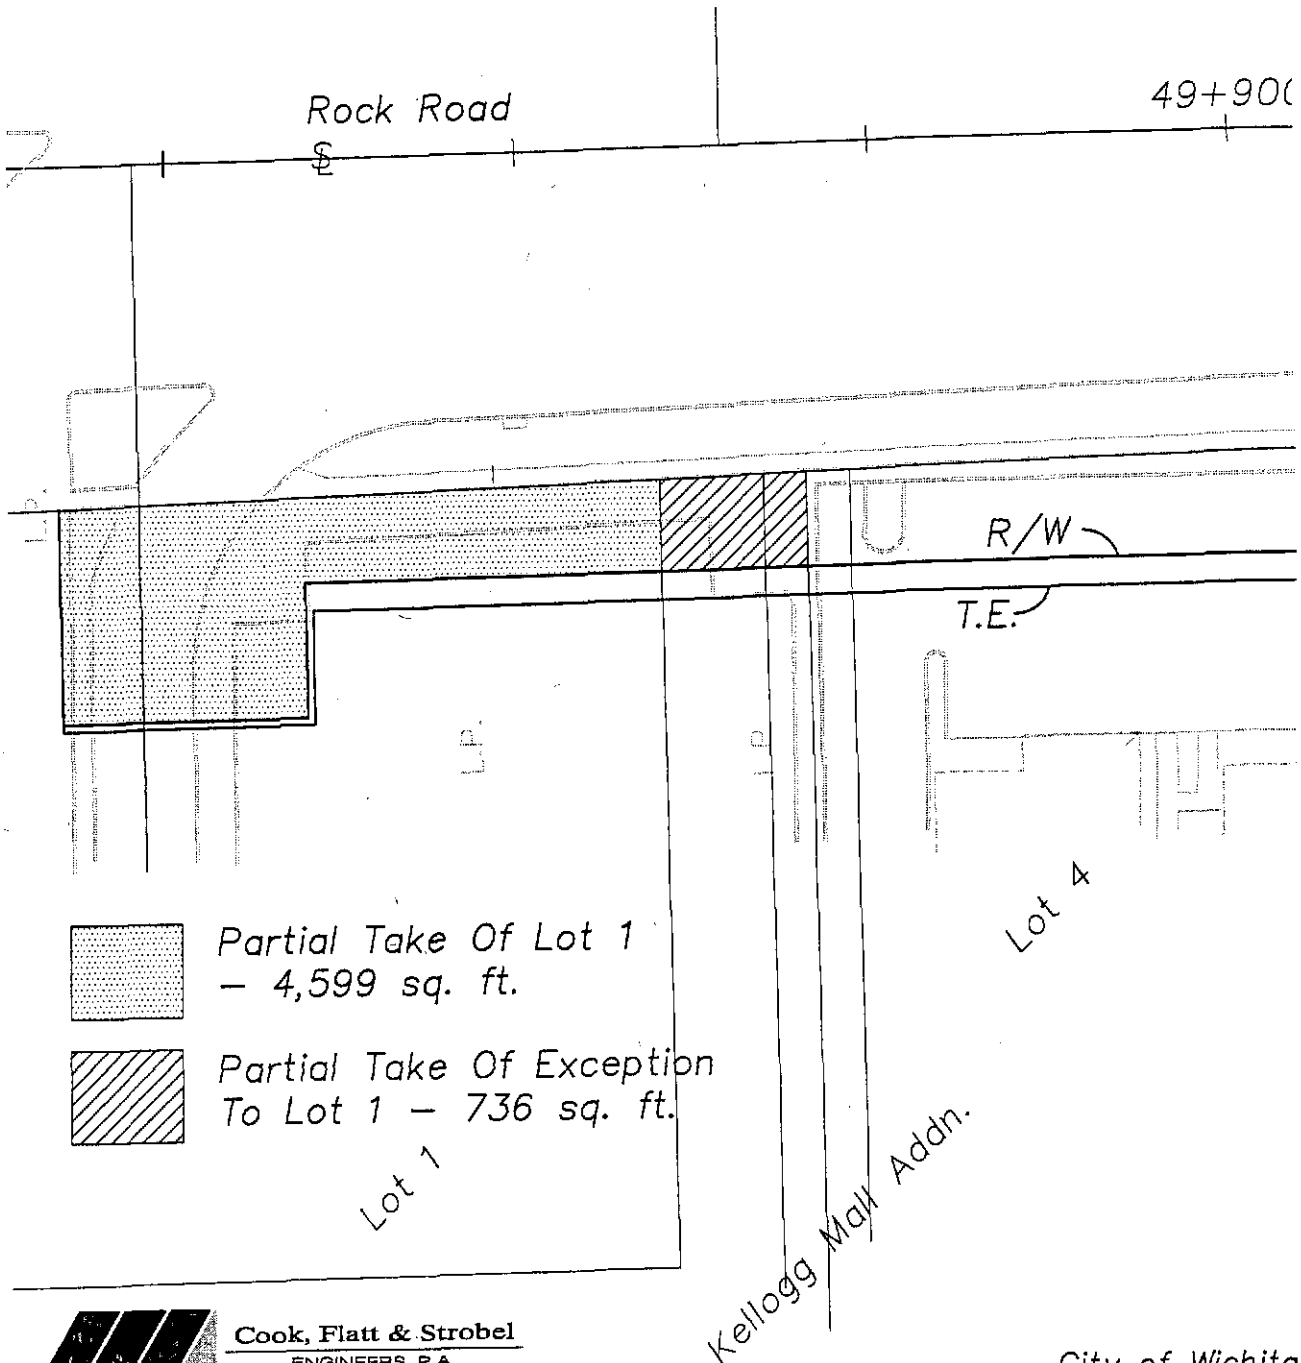

Cook, Flatt & Strobel
ENGINEERS, P.A.

City of Wichita


J:\00011ph2\TRACT MAPS\204–2.dwg 2/17/2003 11:53:15 AM CST

TRACT 204-2

Feb. 17, 2003

Part Of Lot 1
Kellogg Mall Addn.
City of Wichita, Sedgwick County, Kansas



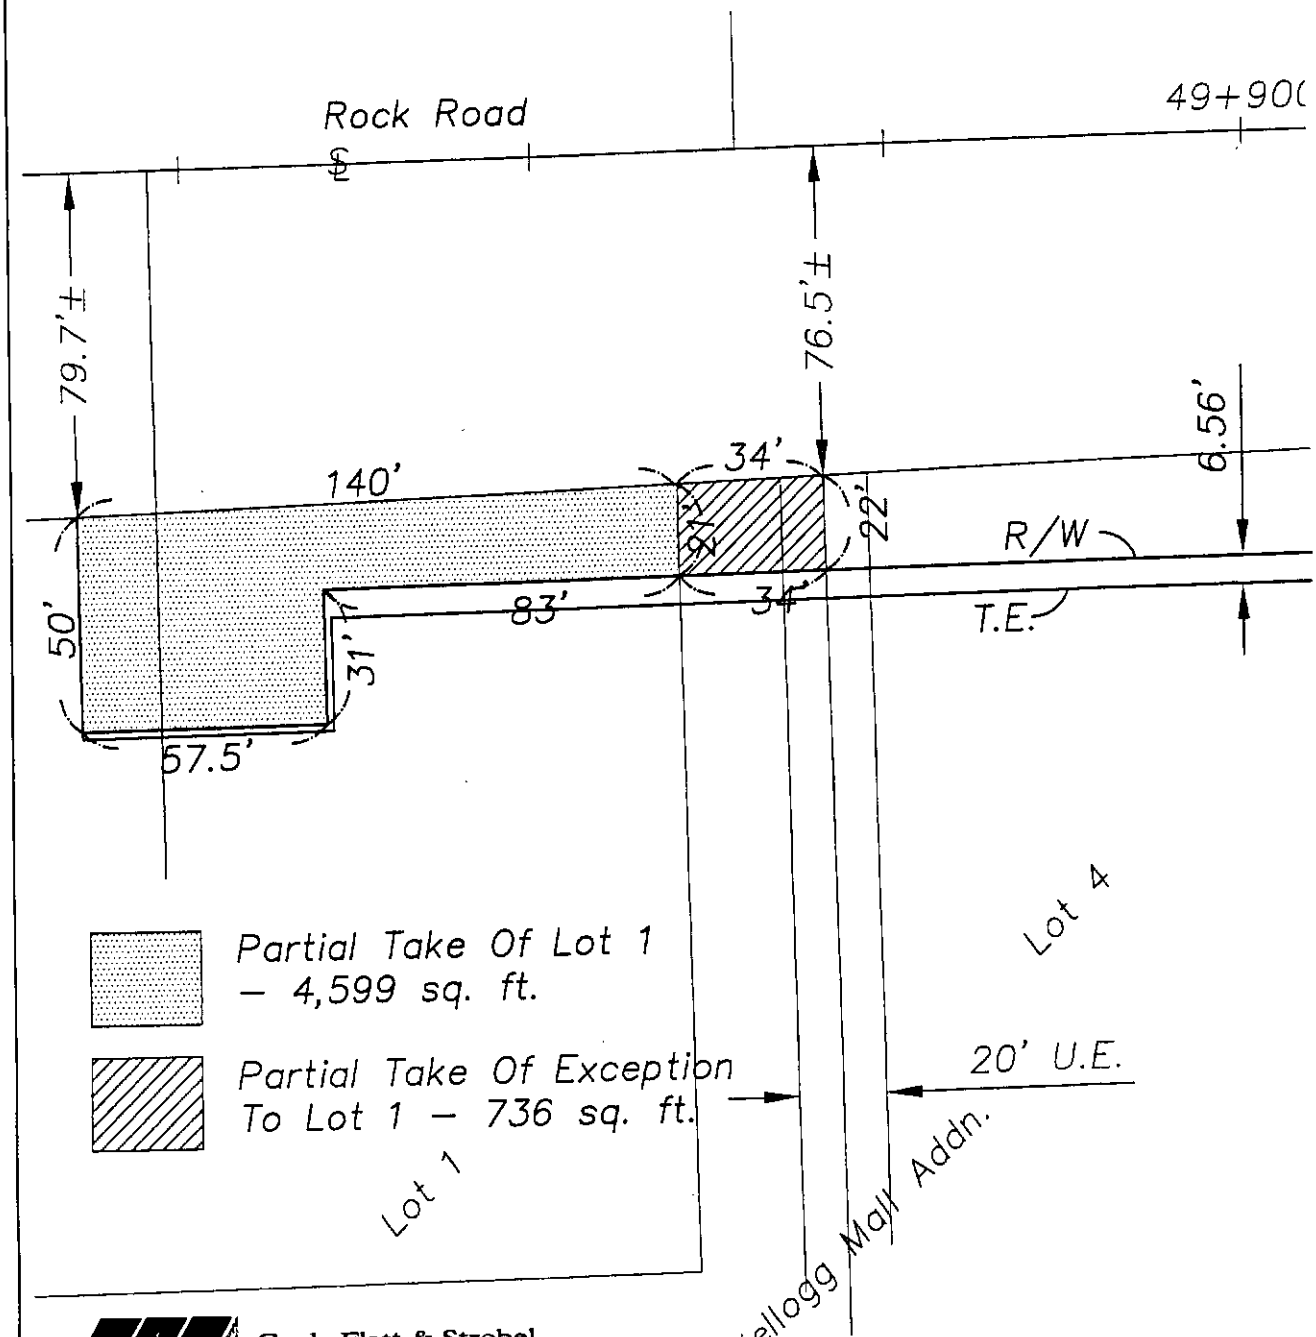

Cook, Flatt & Strobel
ENGINEERS, P.A.

City of Wichita


J:\00011ph2\TRACT MAPS\204-2.dwg 2/17/2003 3:33:08 PM CST

TRACT 204–3

Feb. 17, 2003

Lot 1
Kellogg Mall Addn.
City of Wichita, Sedgwick County, Kansas



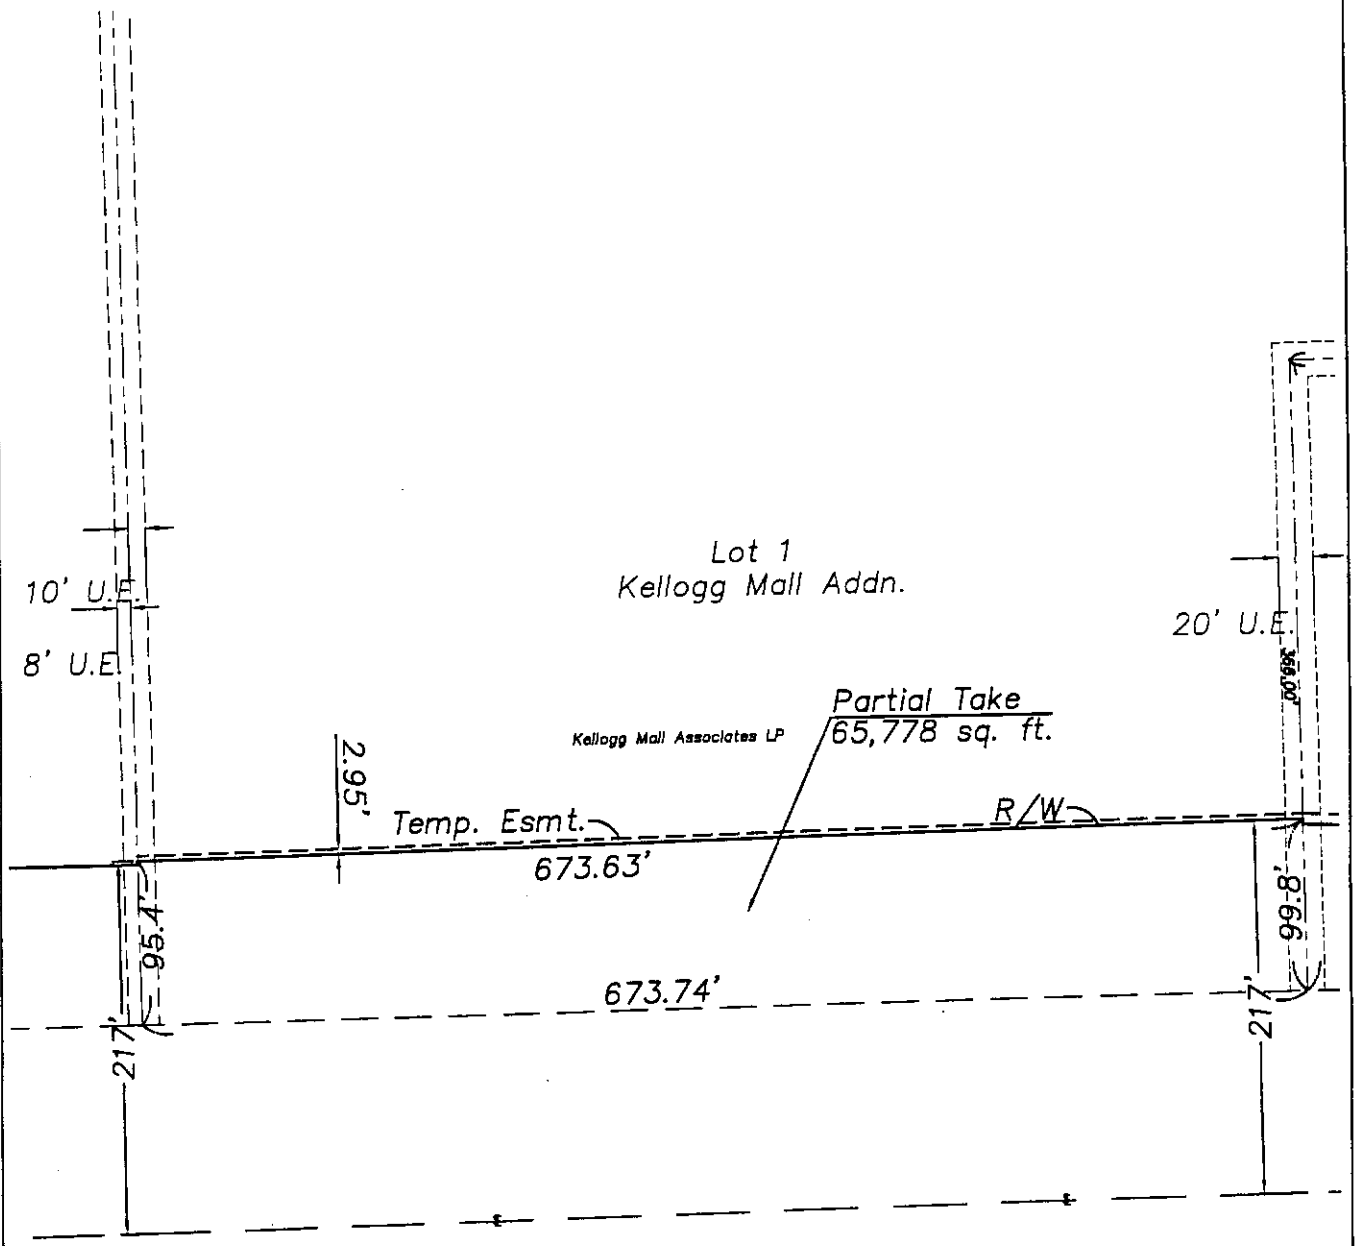

J:\00011ph2\TRACT MAPS\204–3.dwg 2/17/2003 4:38:41 PM CST


Cook, Flatt & Strobel
ENGINEERS, P.A.

City of Wichita

TRACT 204–3

Feb. 17, 2003

Lot 1
Kellogg Mall Addn.
City of Wichita, Sedgwick County, Kansas

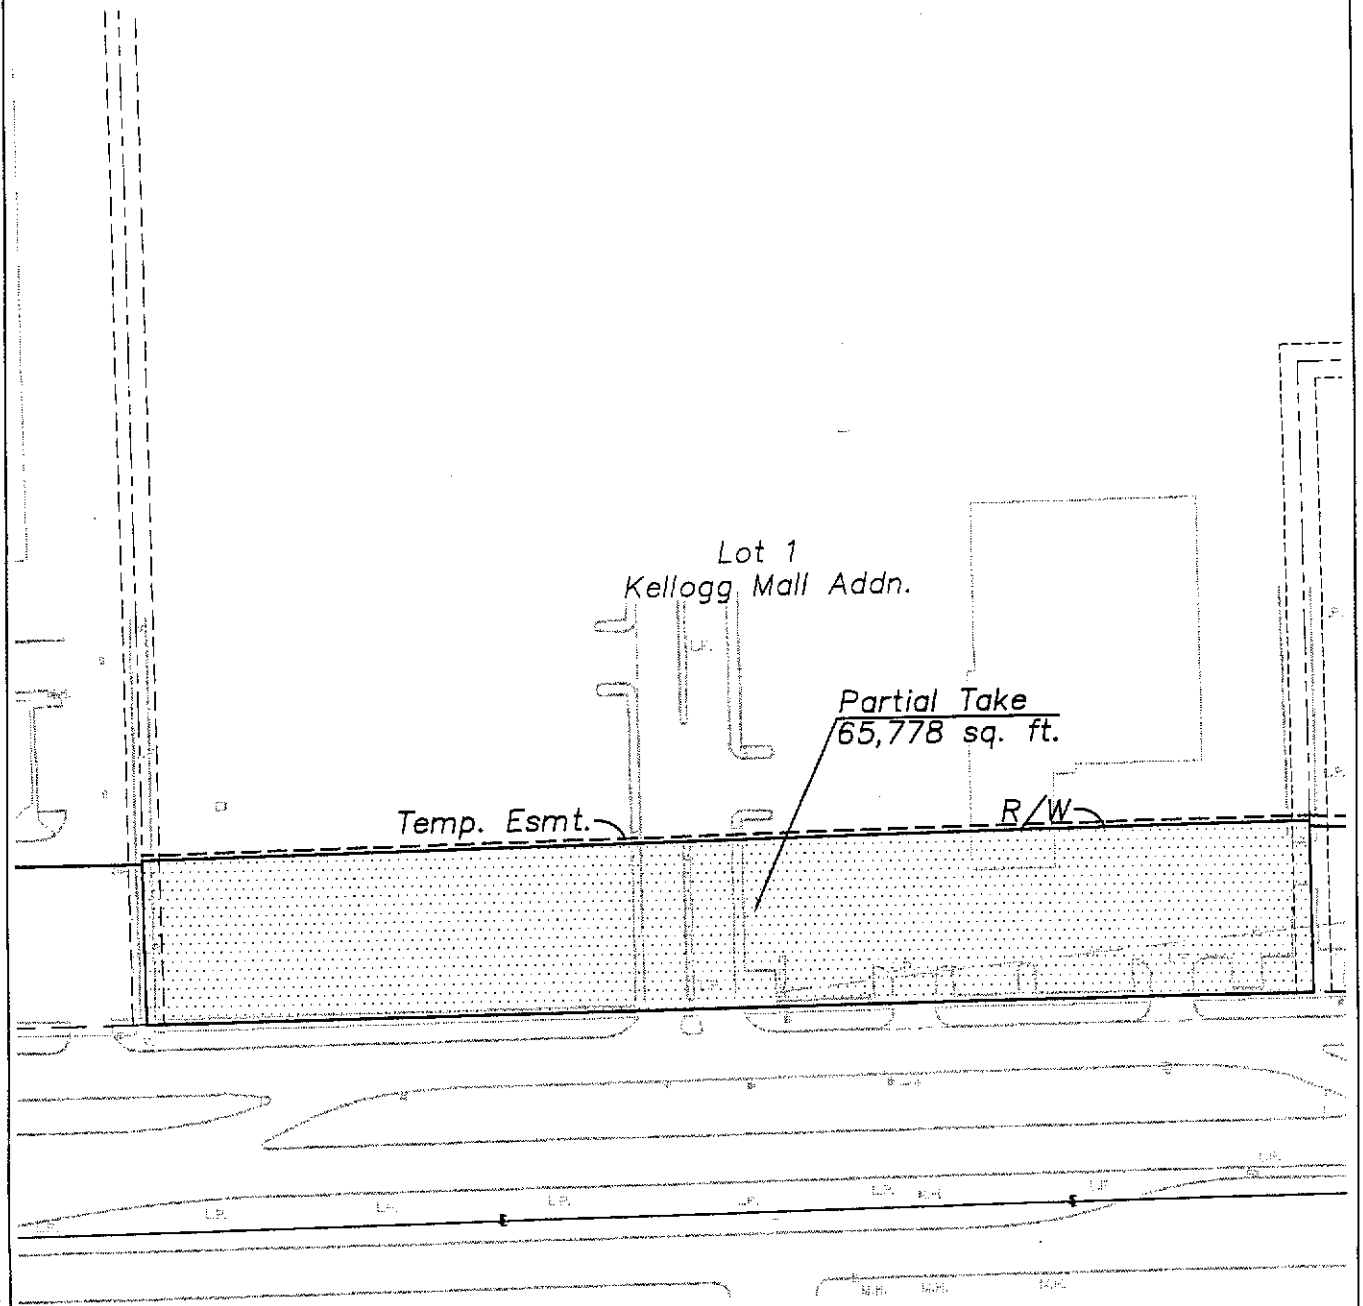

J:\00011ph2\TRACT MAPS\204–3.dwg 2/17/2003 11:17:38 AM CST


Cook, Flatt & Strobel
ENGINEERS, P.A.

City of Wichita

TRACT 204–4

Feb. 13, 2003

Lot 2 Except 0.189 Ac. For Street
Rockwood South 3rd Addn.
City of Wichita, Sedgwick County, Kansas

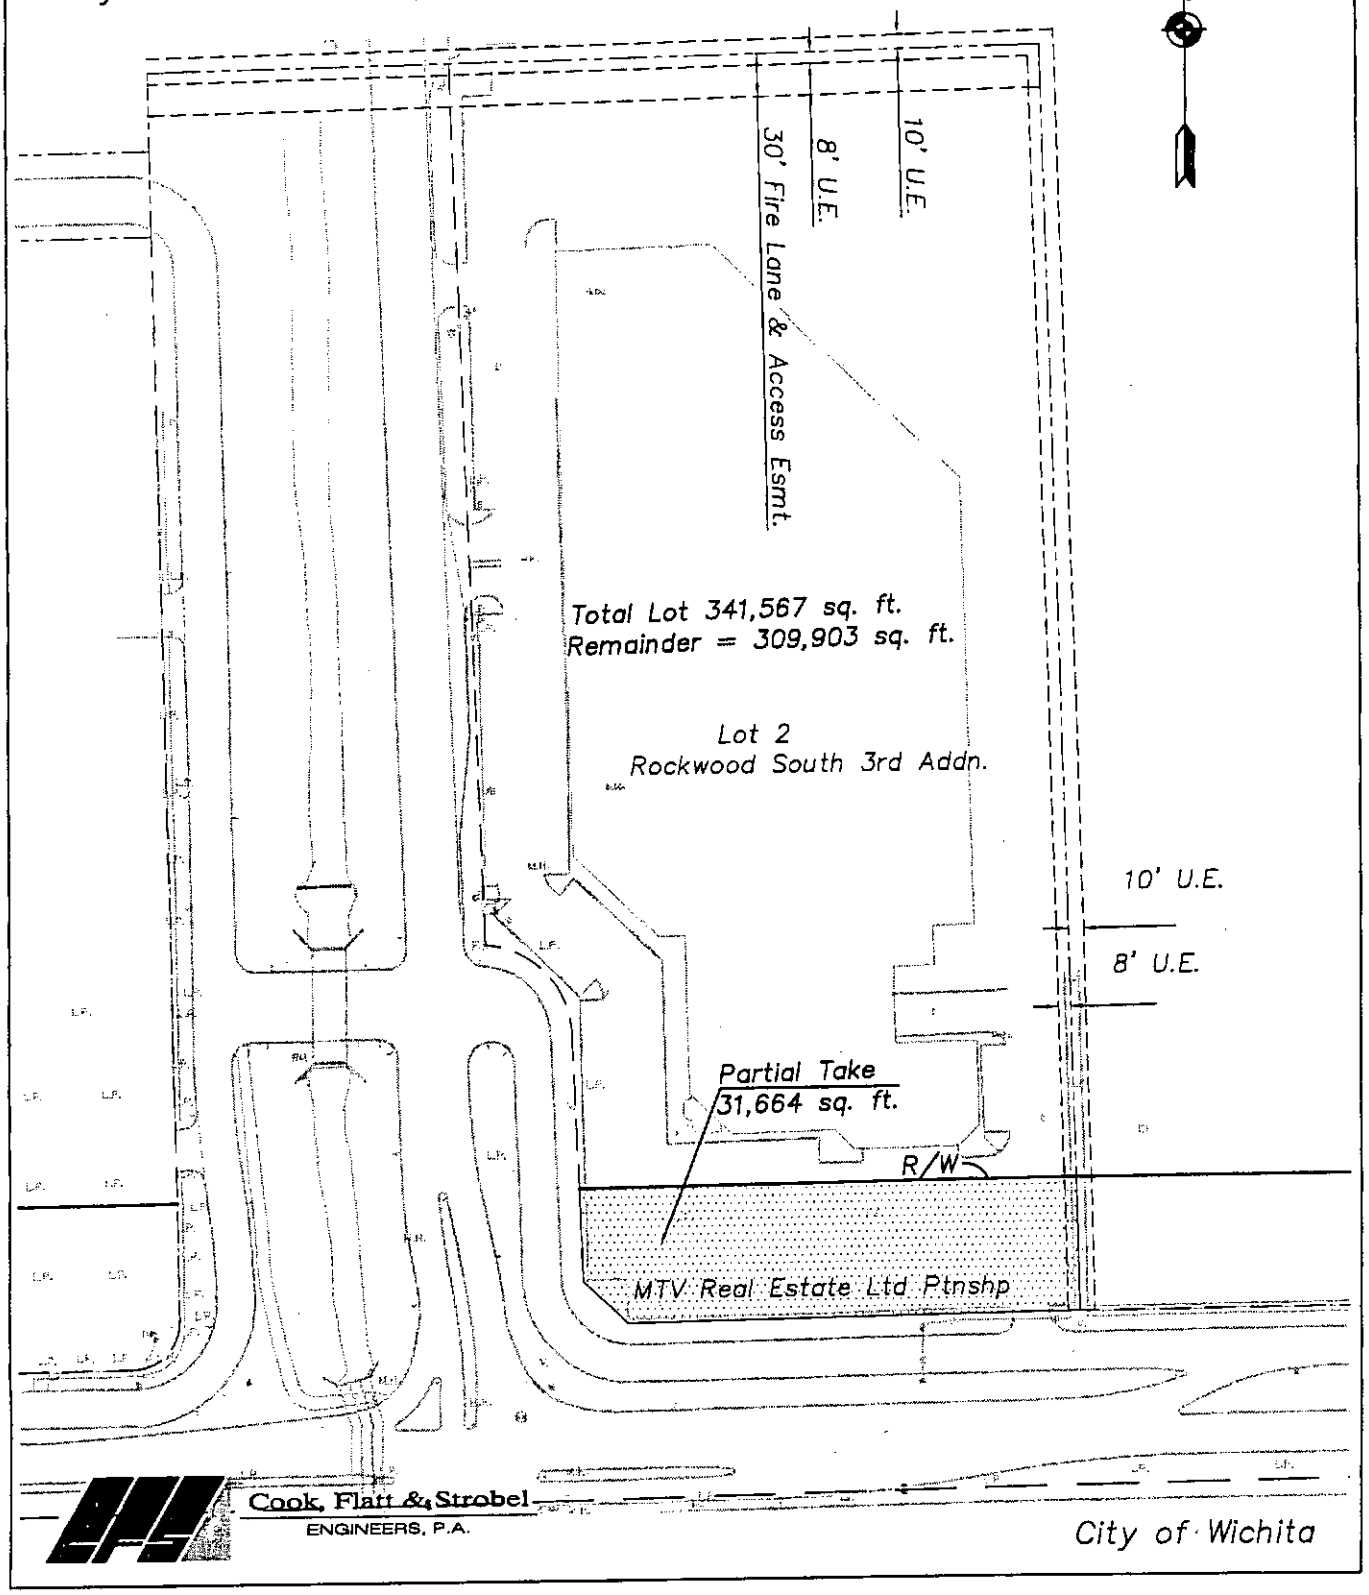

J:\0001ph2\TRACT MAPS\204-4.dwg 2/13/2003 4:23:18 PM CST


Cook, Flatt & Strobel
ENGINEERS, P.A.

City of Wichita

TRACT 204–4

Feb. 13, 2003

Lot 2 Except 0.189 Ac. For Street
Rockwood South 3rd Addn.
City of Wichita, Sedgwick County, Kansas

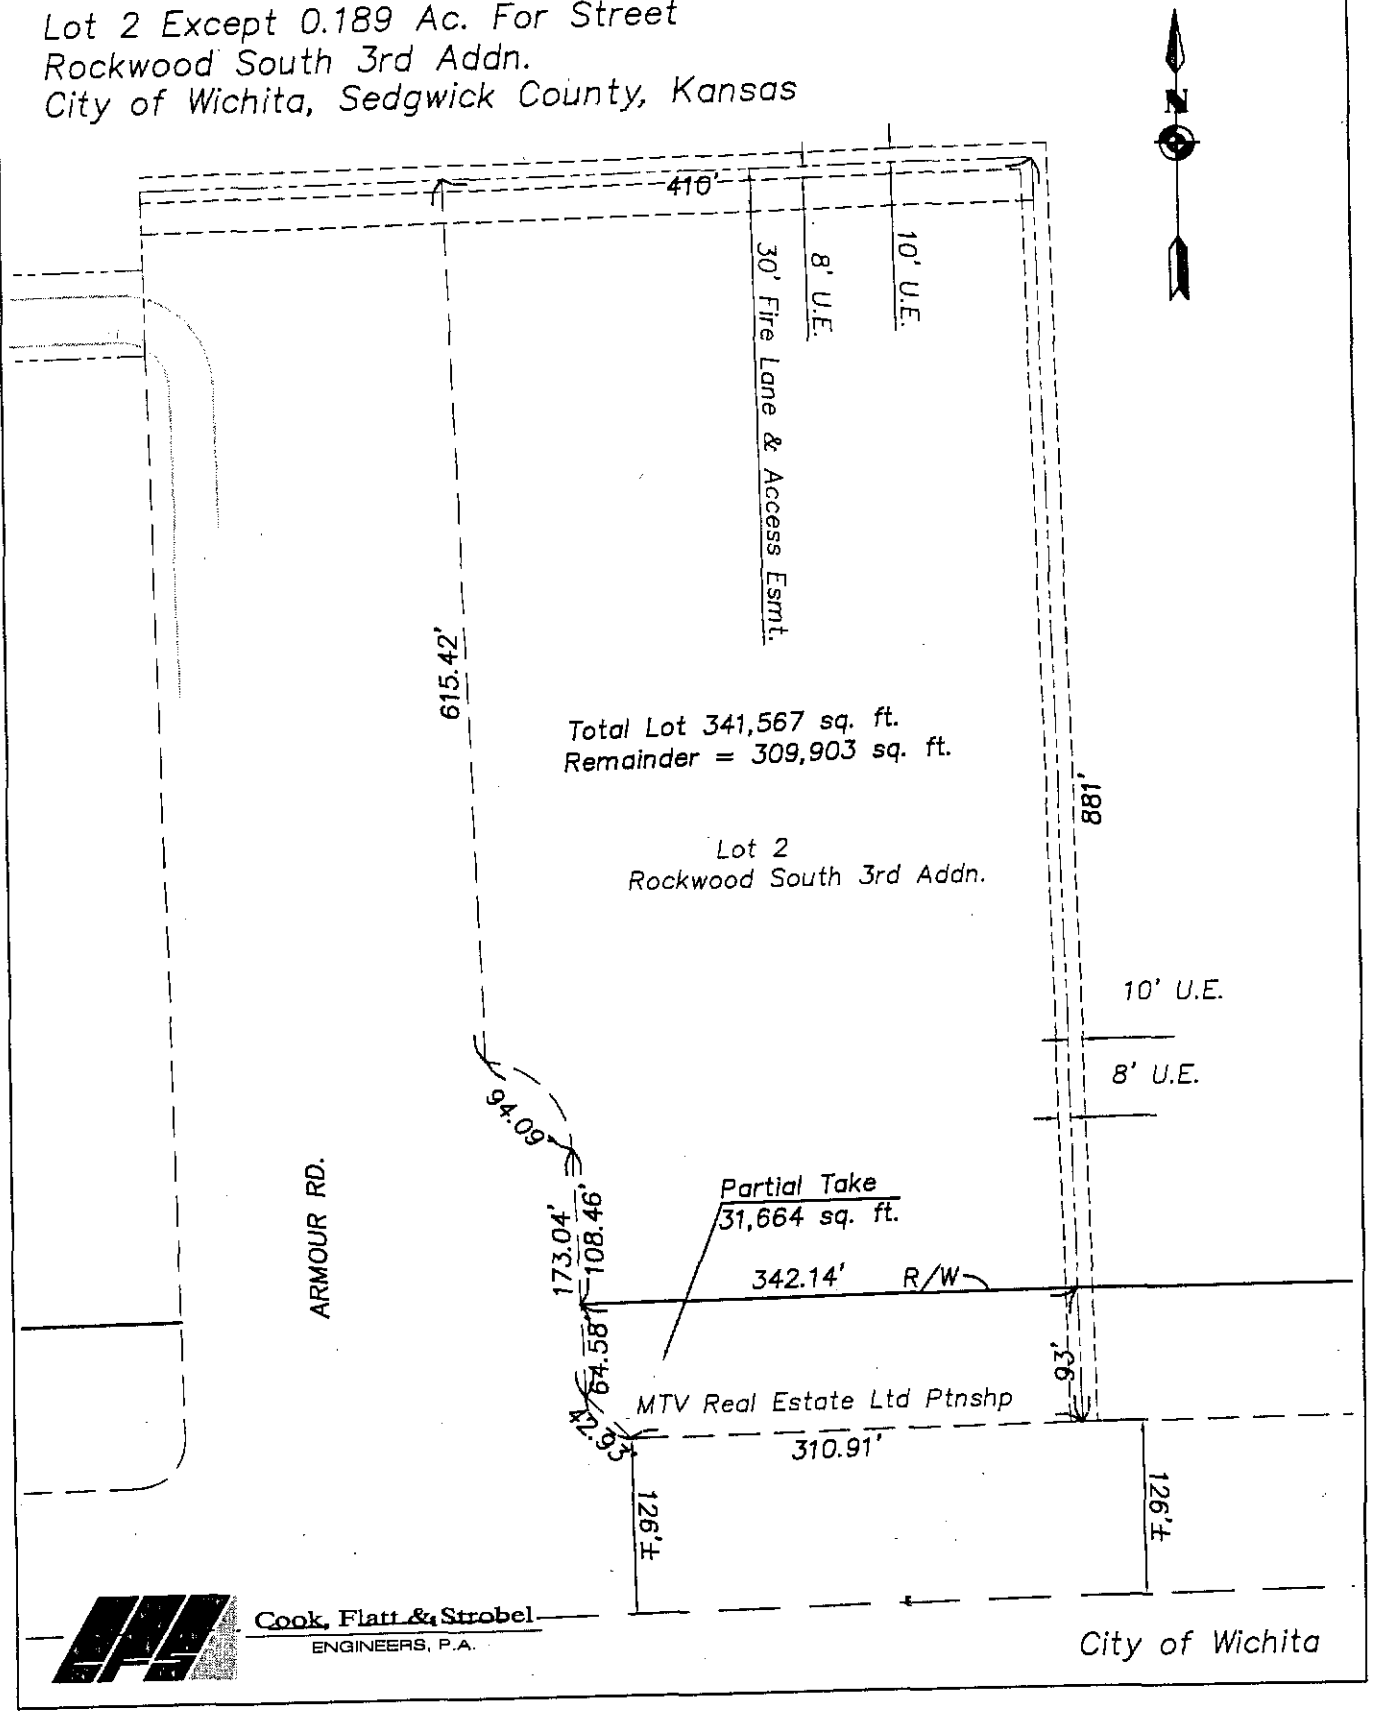

J:\00001pk2\TRACT MAPS\204-4.dwg 2/13/2003 4:23:19 PM CST