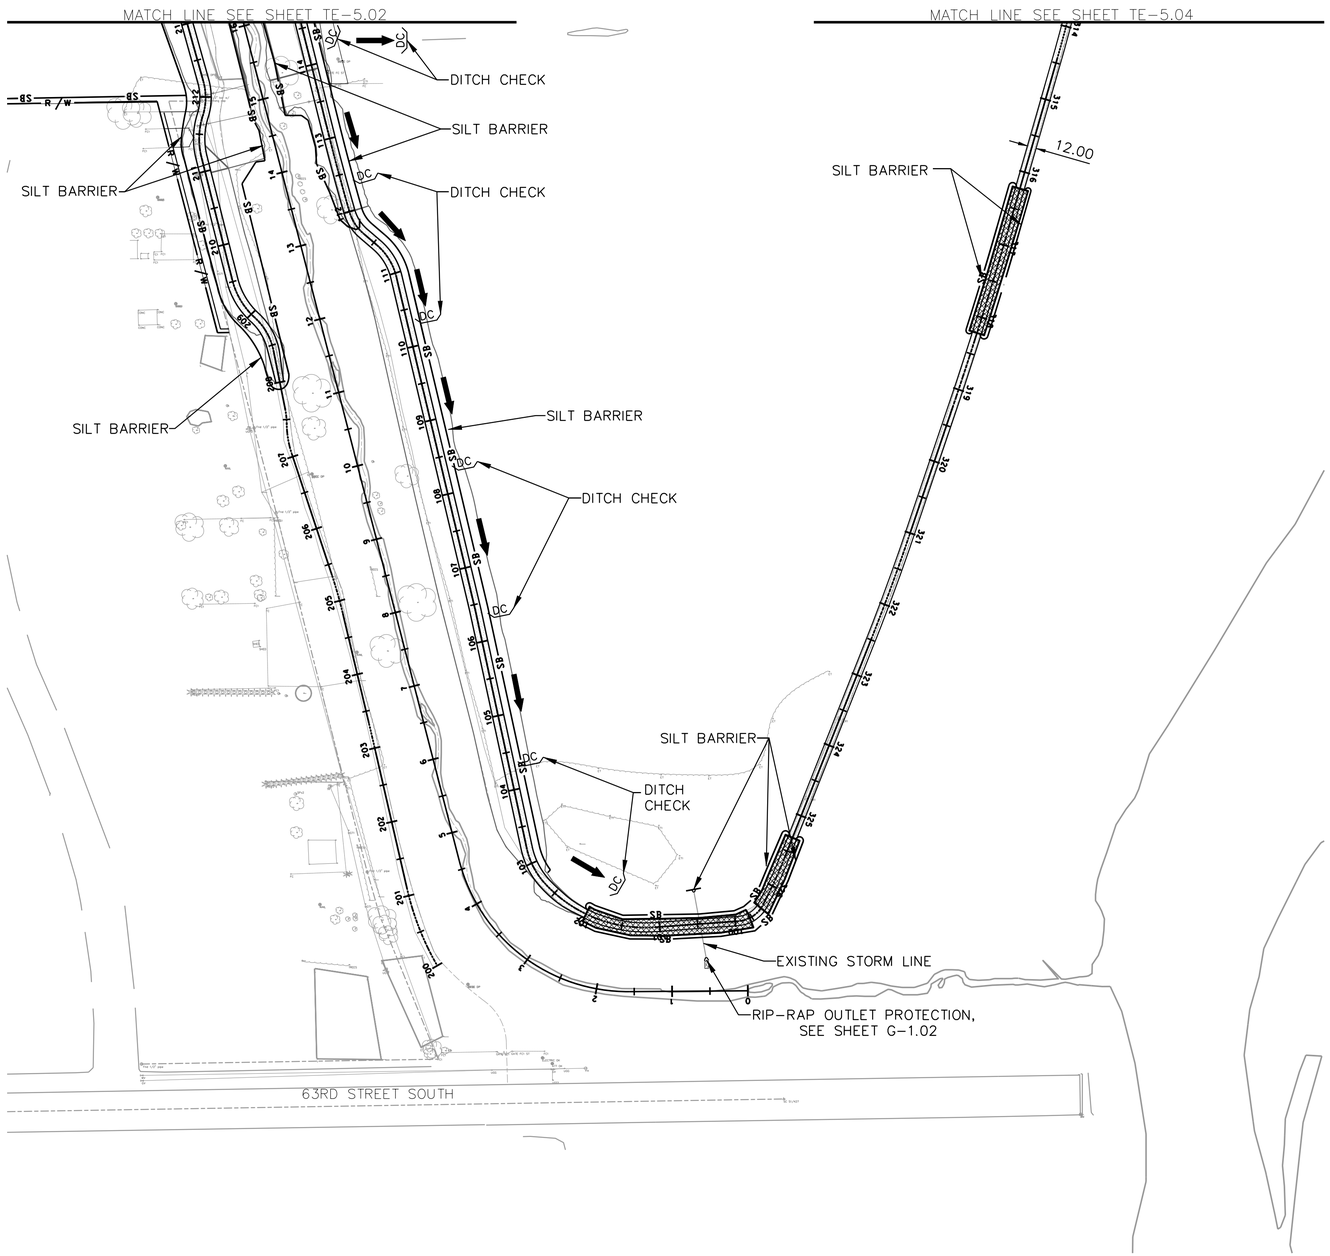

N

100' 50' 0 100'

GRAPHIC SCALE

LEGEND

	AREA TO RECEIVE POINT REPAIRS
	AREA TO RECEIVE ASPHALT MILLINGS
SE	STABILIZED ENTRANCE
	DRAINAGE FLOW DIRECTION
SB	SILT BARRIER
DC	DITCH CHECK PROTECTION
R/W	RIGHT-OF-WAY LINE

MARK	DESCRIPTION	DATE	APPR.

amec
AMEC Earth & Environmental, Inc.
1129 SW Wanamaker
Topeka, Kansas 66604
Phone: (785) 272-6630
Fax: (785) 272-6678

CITY OF WICHITA

LEVEE "P"
WICHITA-VALLEY CENTER LOCAL
FLOOD PROTECTION PROJECT
WICHITA, KANSAS

PREPARED FOR
THE CITY OF WICHITA, KANSAS
455 N. Main
Wichita, KS 67202

DON W. DOTSON LICENSED 19964 10/26/09 KANSAS PROFESSIONAL ENGINEER

DESIGNED BY: Don W. Dotson, P.E.		DATE: 2009/Oct/26
DWN BY: Staff	CKD BY: DWD	APP BY: MG
FILE NAME: 561500000-C-TE-503.dgn		
AMEC PROJ. NO. 5-6150-0000		

LEVEE P
EROSION AND SEDIMENT
CONTROL PLAN

TE-5.03

SHEET 57 OF 65