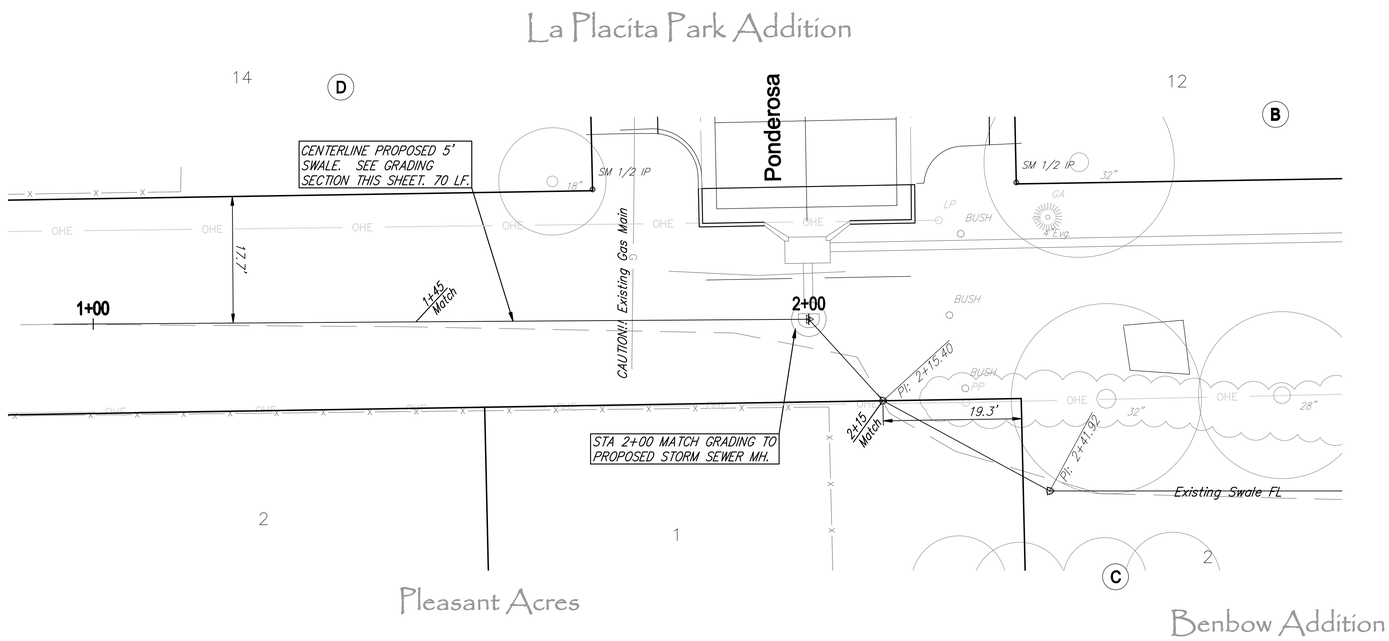

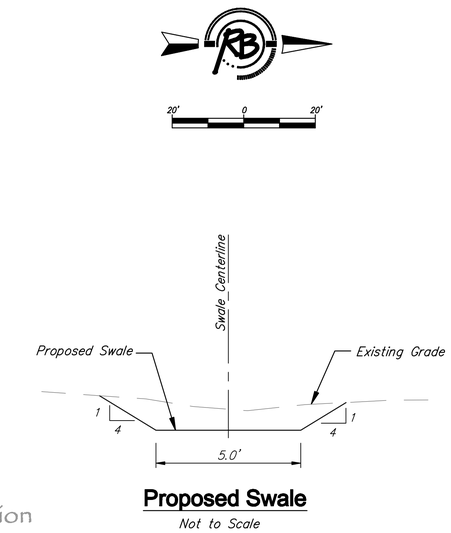

Proposed Swale

Not to Scale

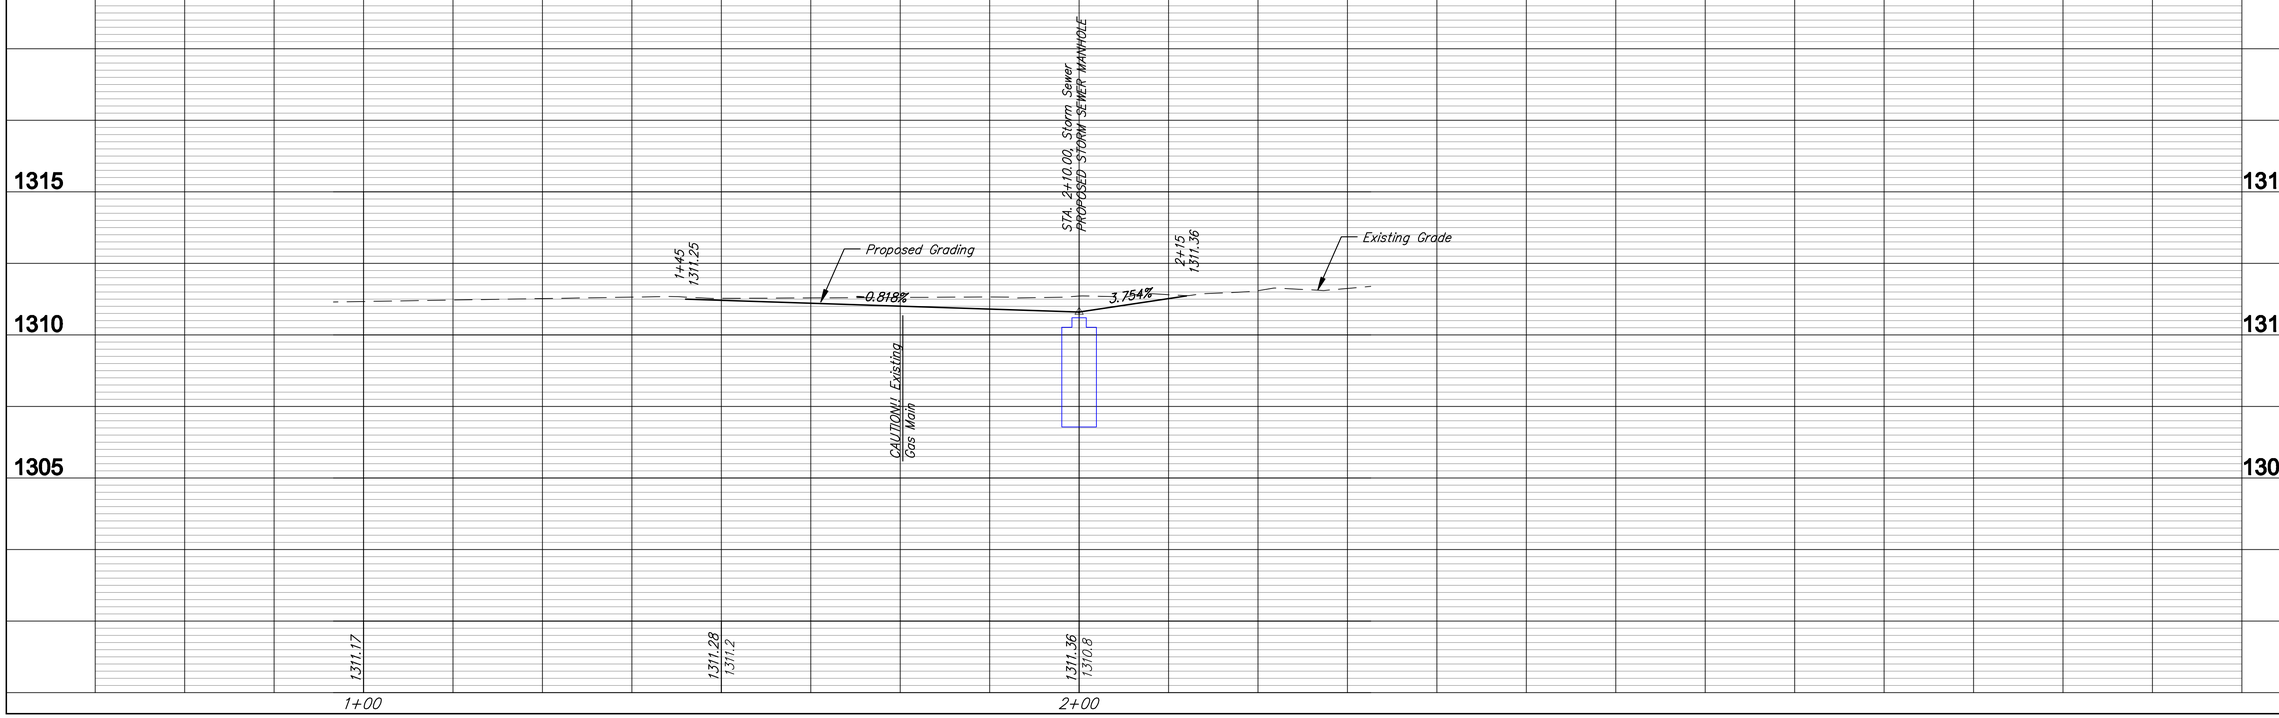

Rieger & Boehm, P.A.
Engineering, Surveying, Land Planning
Wichita, Kansas
Phone: 316-263-5691
Fax: 316-263-5696
www.rieger-boehm.com

DRAWN EJG
CHECKED EJG
DATE Sept. 22, 2009

PROJECT NUMBER 562-859204
DRAWING FILE Engineering Base (Swale Grading)

PROPOSED GRADING
PONDEROSA
WICHITA, KANSAS

35080

7
14