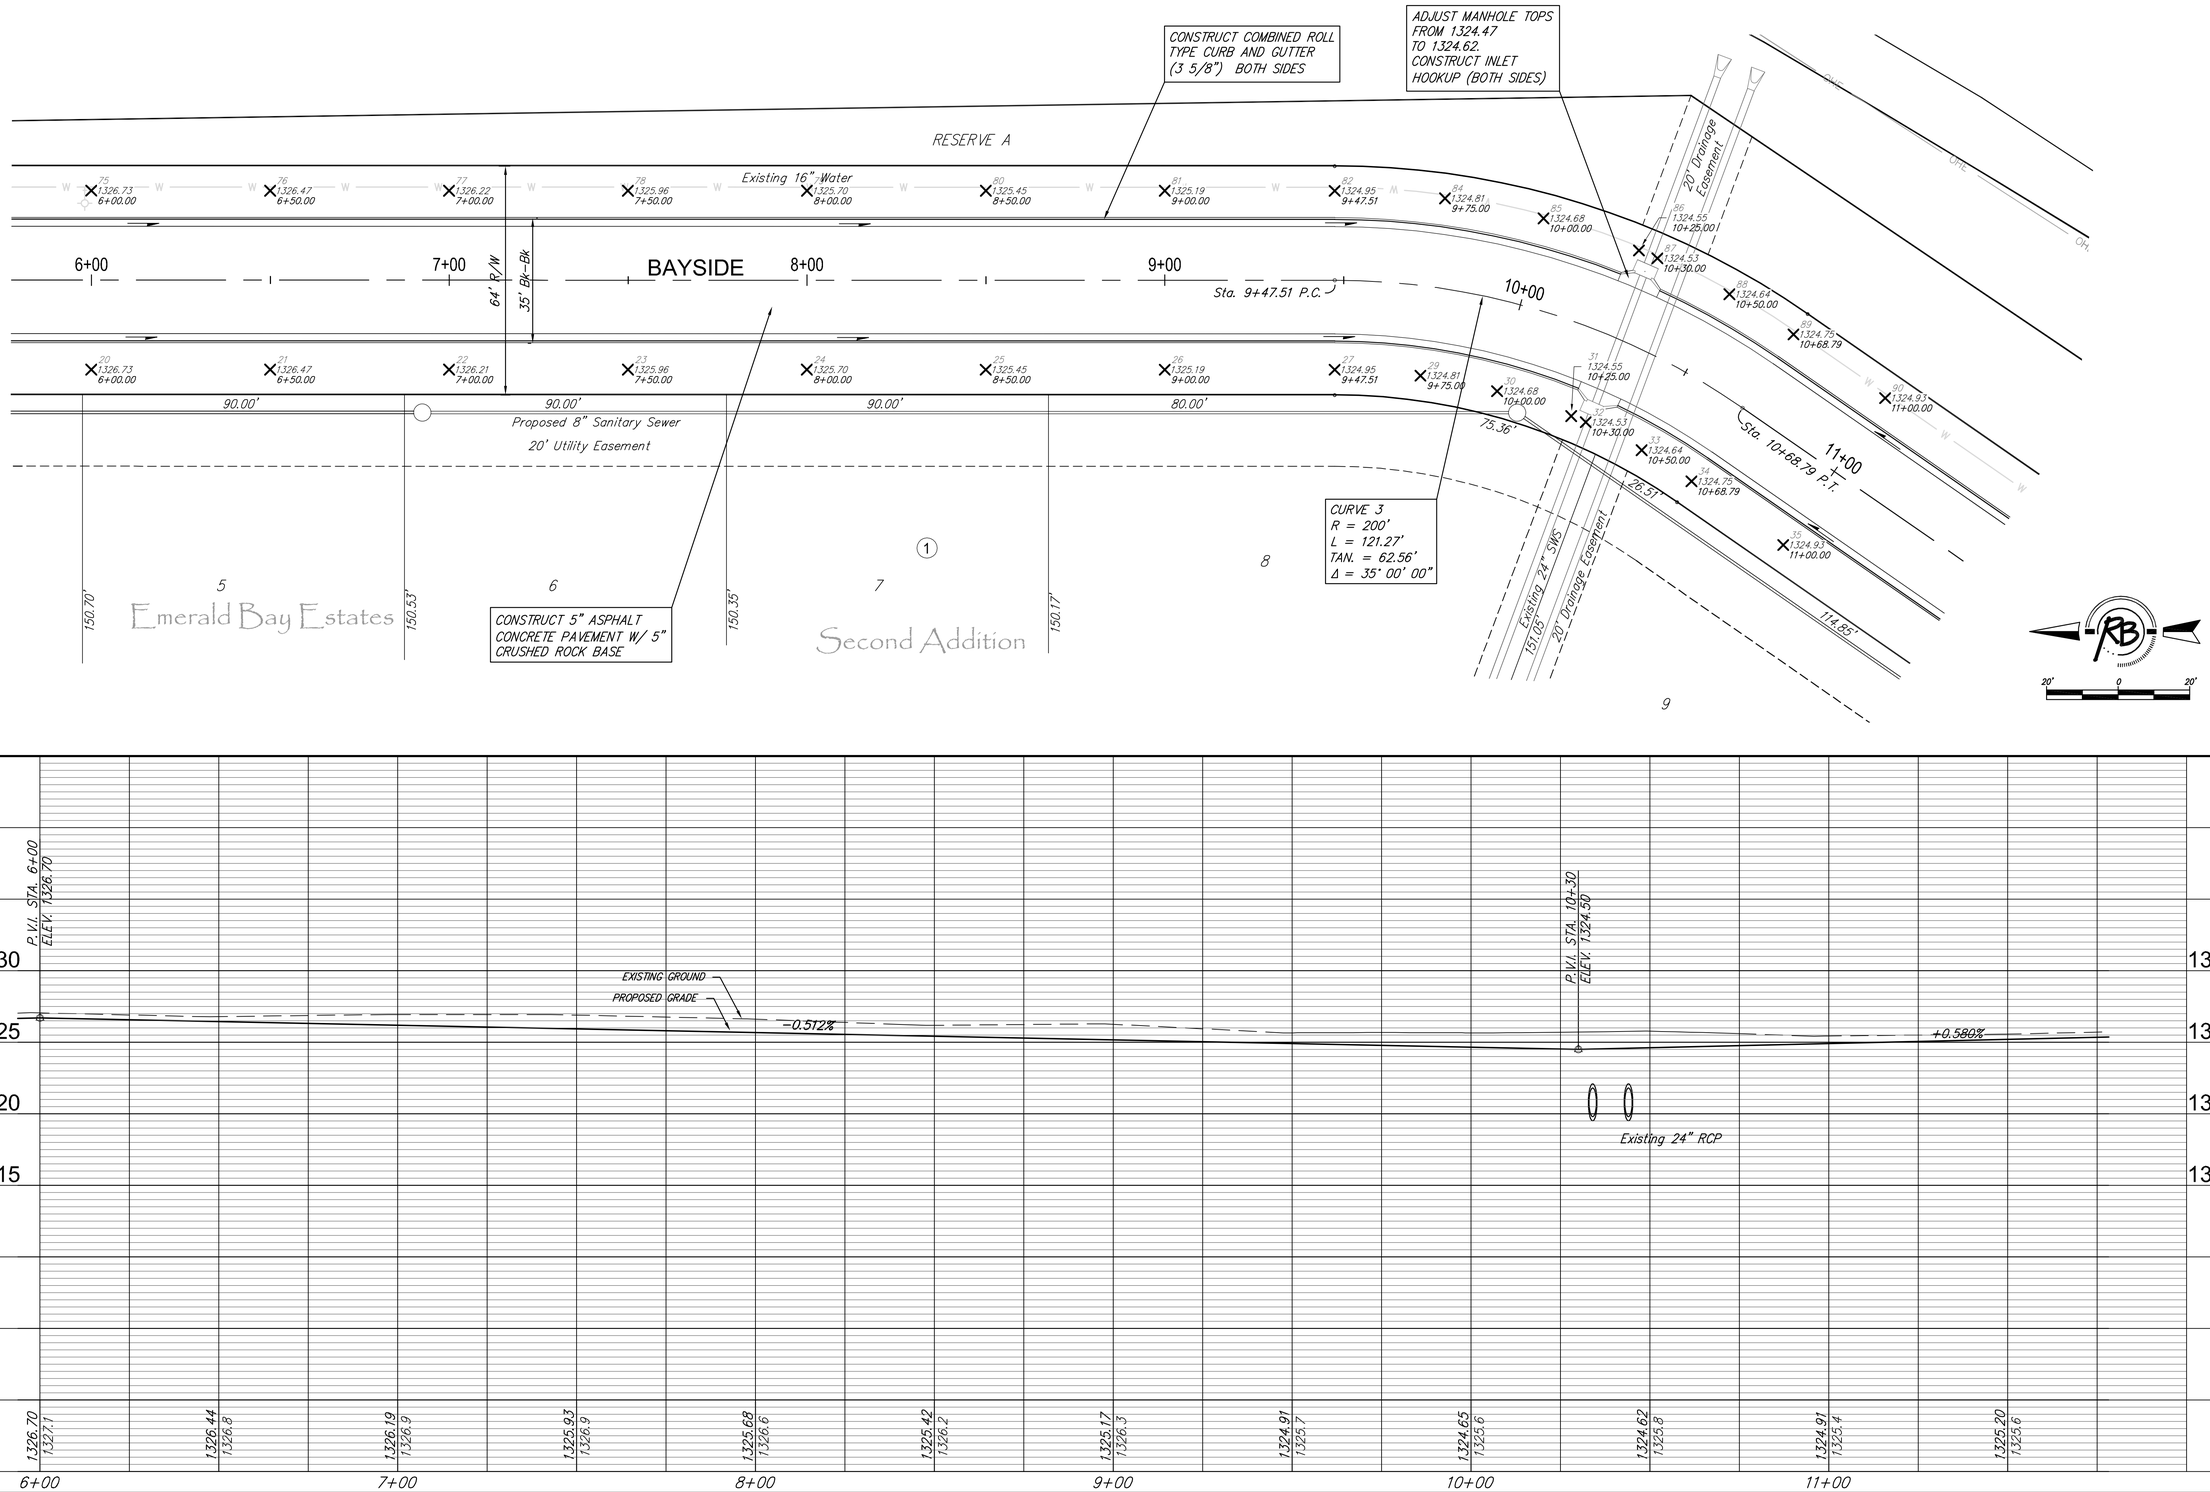

Ruggles & Bohm, P.A.
Engineering, Surveying, Land Planning
CA-0000689
104 North Main
Wichita, Kansas 67203
(316) 264-4421
(316) 264-4423 fax
E-mail: info@rbhomes.com
www.rbhomes.com

DESIGN AML	DRAWN RA	REVISED	
UTILITY	DATE "	REVIEW	

PROJECT NUMBER -

DRAWING FILE ENGINEERING BASE [05 Line 1]

EMERALD BAY 2ND ADD. PAVING IMPROVEMENTS
BAYSIDE
WICHITA, KANSAS

RB JOB 3367E

SHEET 4 OF 24