| COUNTY | STATE | PROJECT NO. | YEAR | SHEET NO. | TOTAL SHEETS |
|---|---|---|---|---|---|
| SEDGWICK | KANSAS | 87 N-0386-01 | 2009 | 56 | 255 |

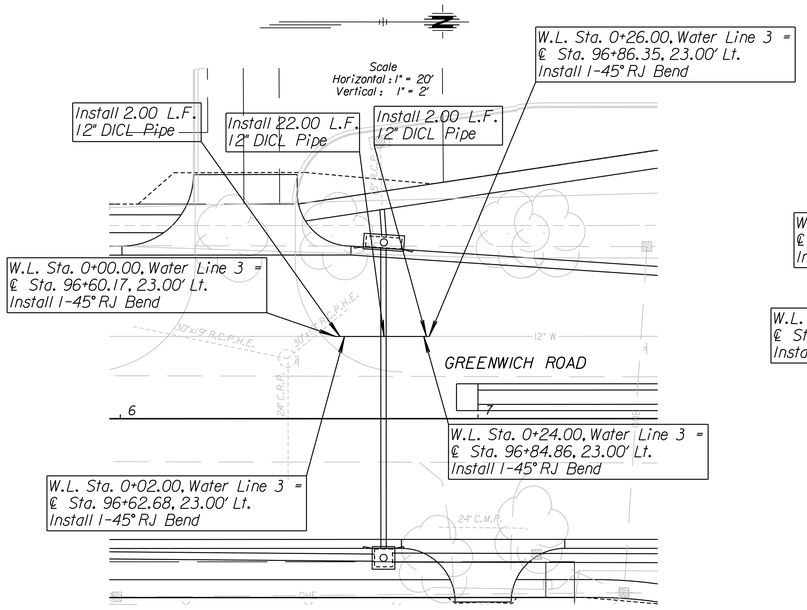


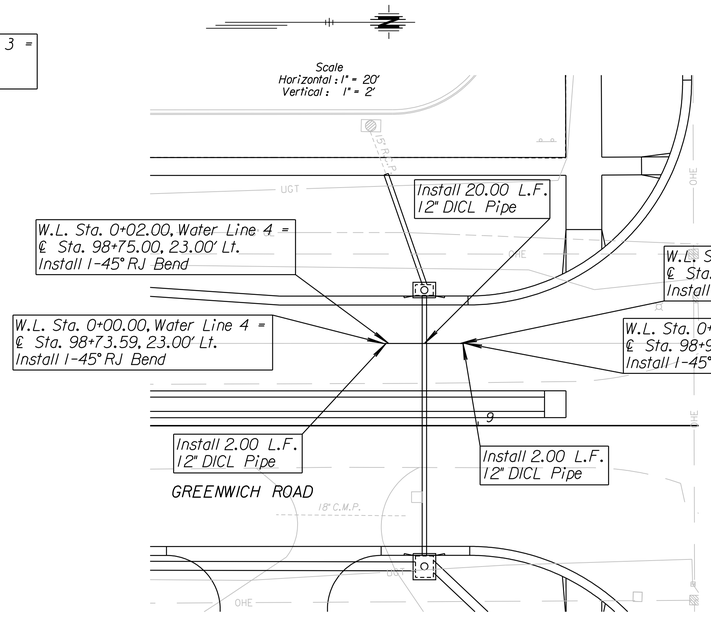


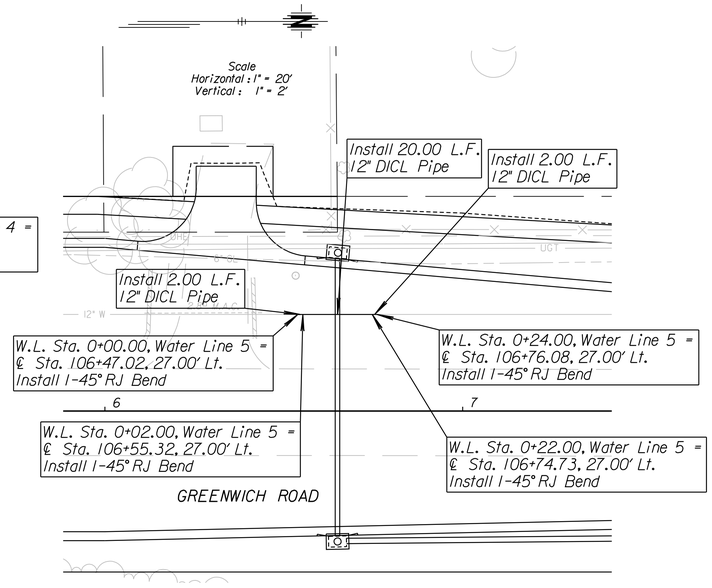


*Field Engineer to determine whether waterline relocation is required at all locations.*

City of Wichita B.M. Brass Disk on traffic signal base
32' Rt. ℄ Sta. 100+48.40 El. 1343.91

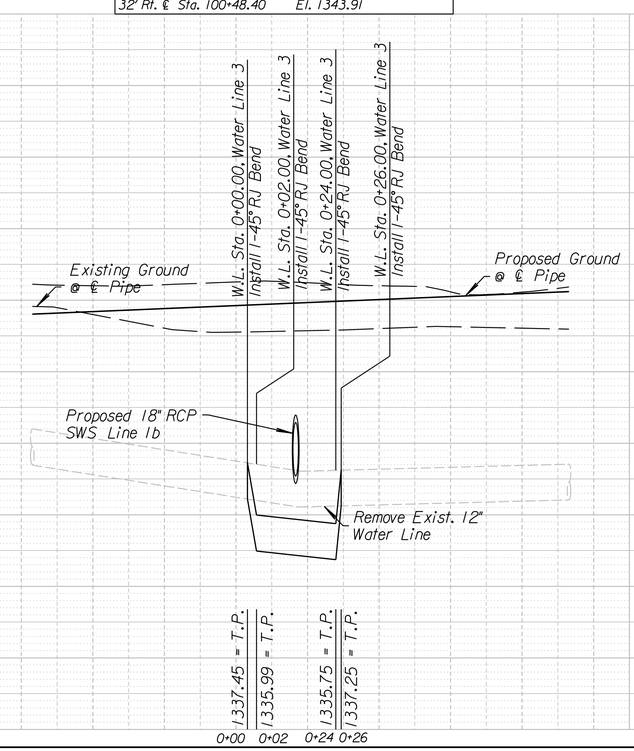


City of Wichita B.M. Brass Disk on traffic signal base
32' Rt. ℄ Sta. 100+48.40 El. 1343.91

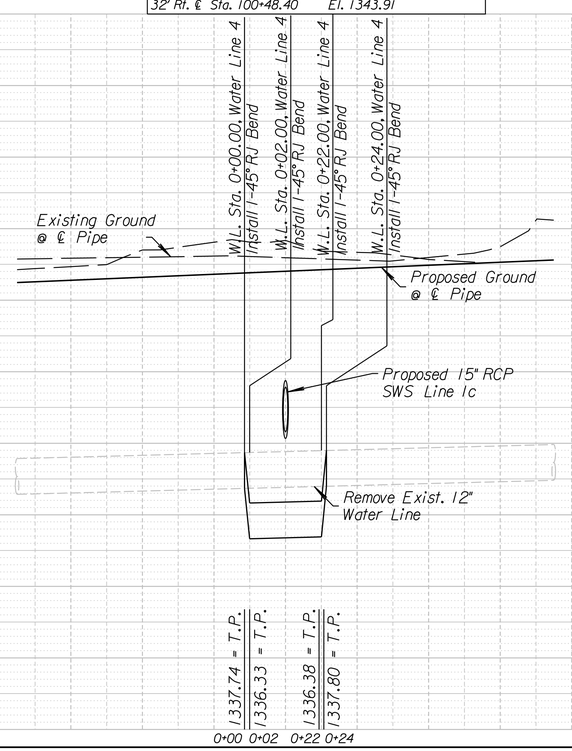


B.M. #10 Chiseled "+" on R.C.B. hub guard
15' Rt. ℄ Sta. 112+22.19 El. 1332.64

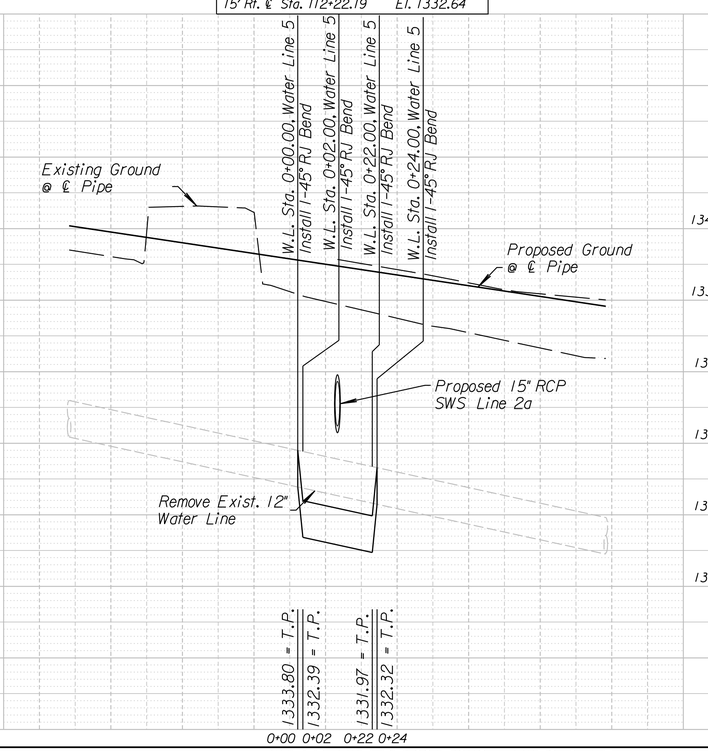


K:\35758A\CADD\SHEETS\ROADWAY\DETAILS\GRNWHWL.dgn
SURV. - PLOT CADD DES. RAN DR. JR TR. CKD. JJR APP. -

WATER LINE RELOCATIONS - LINES 3, 4, 5