COUNTY	STATE	PROJECT NO.	YEAR	SHEET NO.	TOTAL SHEETS
SEDGWICK	KANSAS	87 N-0386-01	2009	70	255

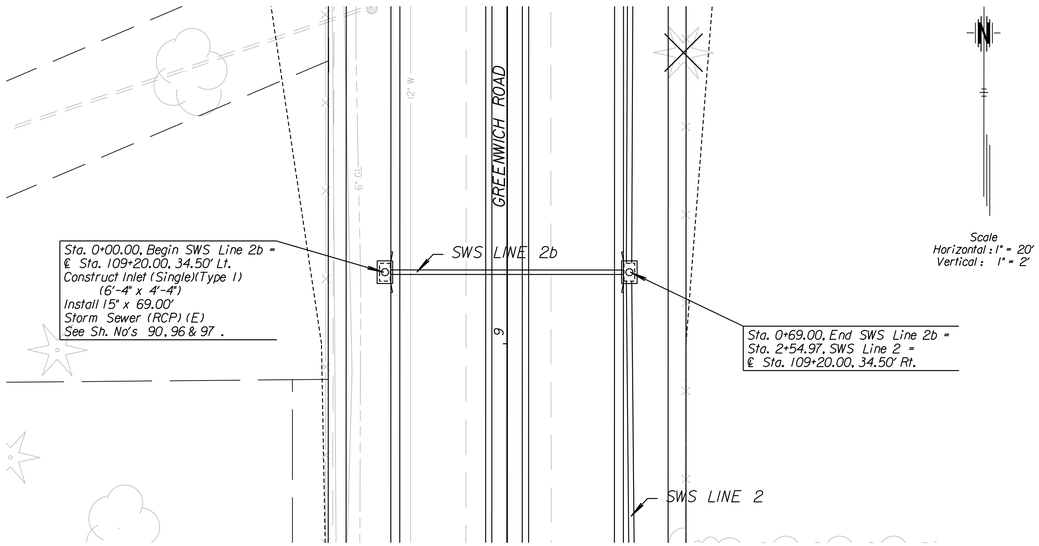

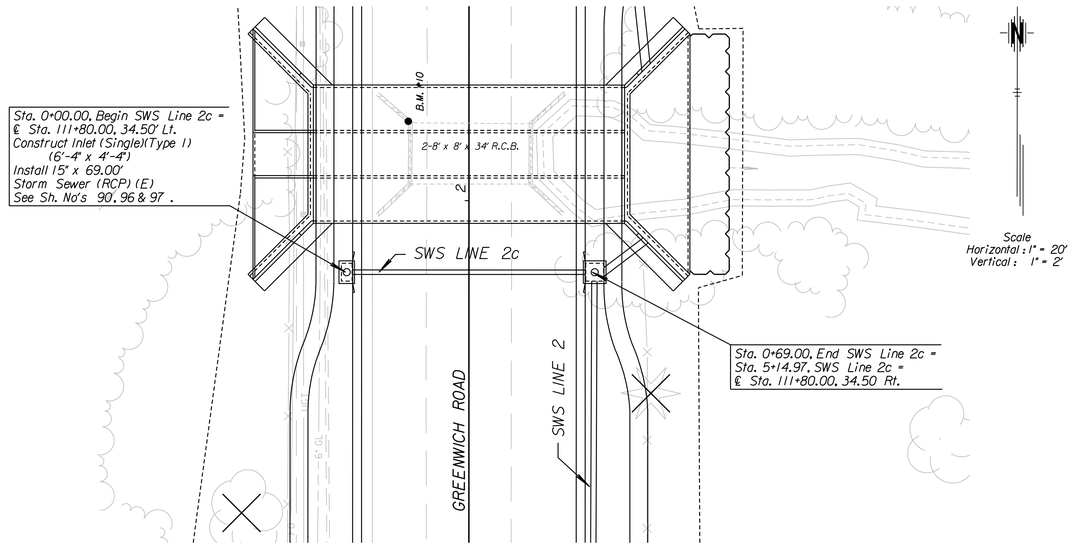

B.M. #10 Chiseled "+" on R.C.B. hub guard
15' Lt. ℄ Sta. 112+22.19 El. 1332.64

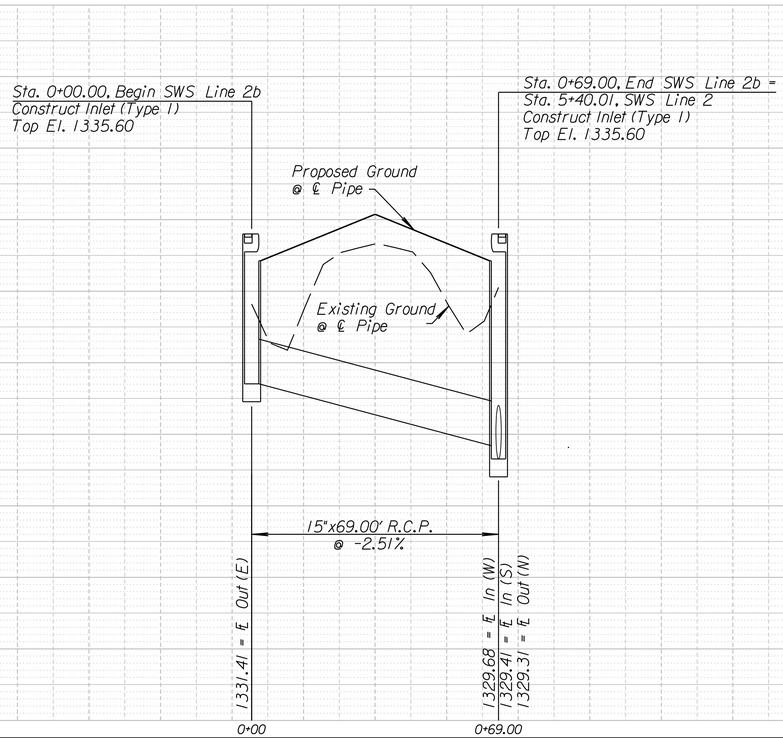

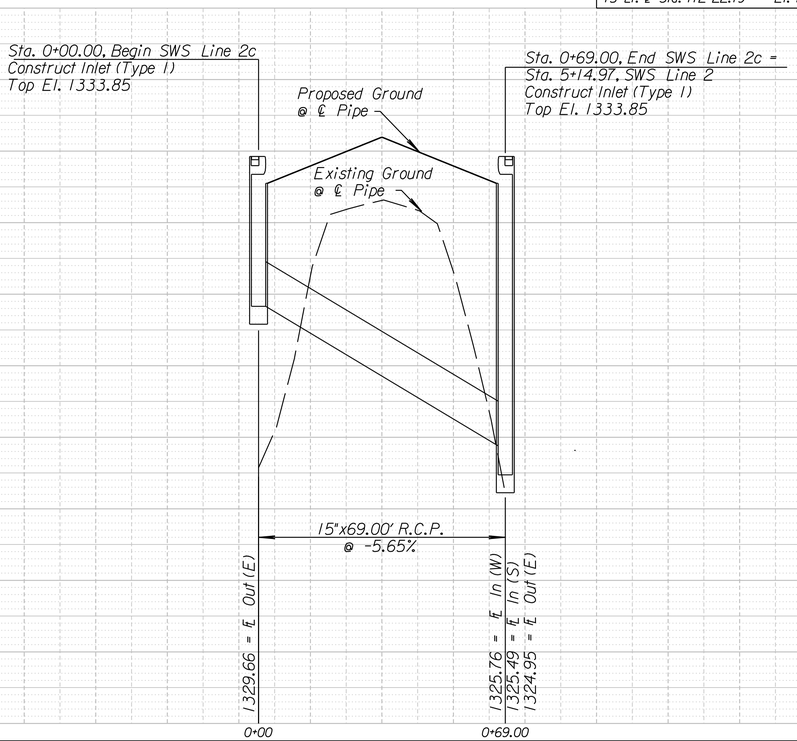

K:\357BIA\CADD\SHEETS\DRAINAGE\GRNWHS10204.dgn

SURV.	-	PLOT	CADD	DES.	RAN	DR.	JR	TR.	CKD.	JJR	APP.	-