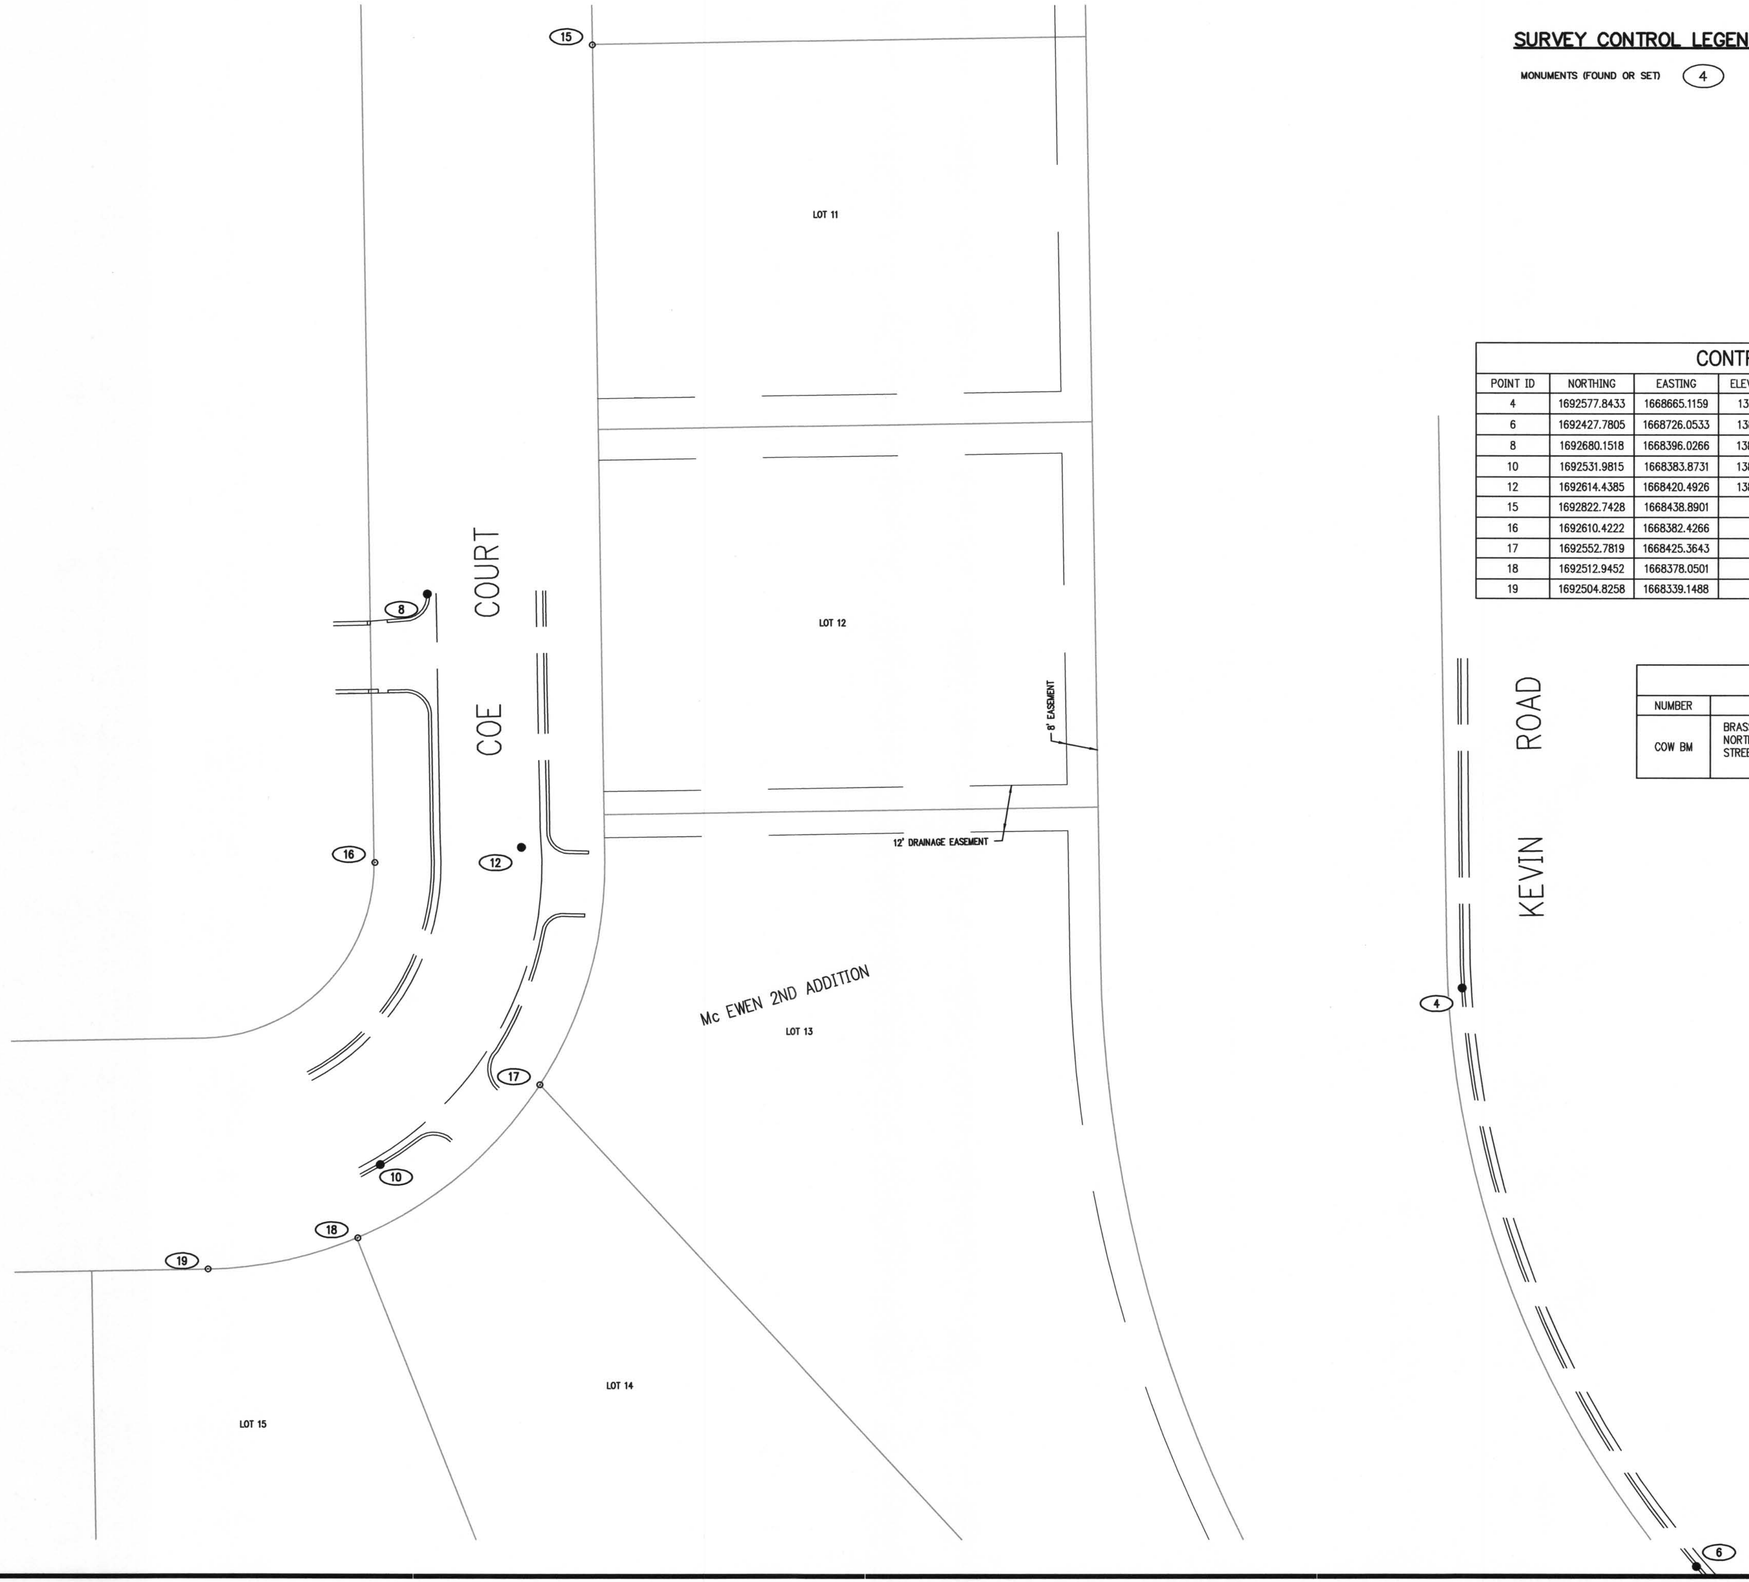

SURVEY CONTROL LEGEND

MONUMENTS (FOUND OR SET) 4

ONE CALL
KANSAS
KS: 1-800-344-7233
WICHITA: 316-687-2470

GRAPHIC SCALE IN FEET
20' 0 20'

CONTROL POINT COORDINATE TABLE

POINT ID	NORTHING	EASTING	ELEVATION	DESCRIPTION
4	1692577.8433	1668665.1159	1382.21	SET MAG NAIL IN JOINT AT TOP OF CURB AND GUTTER
6	1692427.7805	1668726.0533	1381.37	SET MAG NAIL IN JOINT AT TOP OF CURB AND GUTTER
8	1692680.1518	1668396.0266	1382.94	SET MAG NAIL IN JOINT AT TOP OF CURB AND GUTTER
10	1692531.9815	1668383.8731	1383.32	SET MAG NAIL IN JOINT AT TOP OF CURB AND GUTTER
12	1692614.4385	1668420.4926	1382.79	SET MAG NAIL IN JOINT AT TOP OF CURB AND GUTTER
15	1692822.7428	1668438.8901		FOUND 7/8" REBAR UNKNOWN ORIGIN
16	1692610.4222	1668382.4266		FOUND 1/2" PIPE UNKNOWN ORIGIN
17	1692552.7819	1668425.3643		FOUND 1/2" REBAR UNKNOWN ORIGIN
18	1692512.9452	1668378.0501		FOUND 7/8" REBAR UNKNOWN ORIGIN
19	1692504.8258	1668339.1488		FOUND 7/8" REBAR UNKNOWN ORIGIN

BENCHMARK TABLE

NUMBER	DESCRIPTION
COW BM	BRASS DISC IN CONCRETE TRAFFIC SIGNAL BASE IN THE NORTHEAST QUADRANT OF THE INTERSECTION OF EAST 13TH STREET NORTH AND NORTH WOODLAWN AVENUE. ELEVATION=1388.08(NGVD29)

Alpha Land Surveys, Inc.
ONE EAST NINTH AVENUE
HUTCHINSON, KANSAS 67501
PH: (620) 728-0012 FAX: (620) 728-0413

DRAWN BY: RDB	SHEET OF 13
CHECKED BY: LPD	PROJ. NO.: 090155T

8200 E. 34th St. N., Bldg. #1600, Suite #1603
Wichita, Kansas 67226
Crafton Tull Sparks
architecture | engineering
316.634.6776 t 316.634.6777 f
www.craftontullsparks.com

CERTIFICATE OF AUTHORIZATION:
CA E-341 EXPIRES 12/31/2010

DRAINAGE IMPROVEMENTS TO SERVE COE COURT

5647 E. COE COURT
WICHITA, KS 67208

Key Plan

No.	Description	Date

This document, and the ideas and designs incorporated herein, as an instrument of professional service, is the property of Crafton, Tull, Sparks & Associates, Inc., and is not to be used, in whole or in part, for any other project, without the written authorization of Crafton, Tull, Sparks & Associates, Inc.

PROJECT NO: 093016-00
ISSUE DATE: 11/20/09
CONTACT: J. MOHLER
CHECKED BY:

LLOYD P. DORZWEILER
REGISTERED
LS-885
11-19-09
KANSAS
LAND SURVEYOR

ISSUED FOR CONSTRUCTION

© 2009 Crafton, Tull, Sparks & Associates, Inc.

SURVEY CONTROL SHEET

03