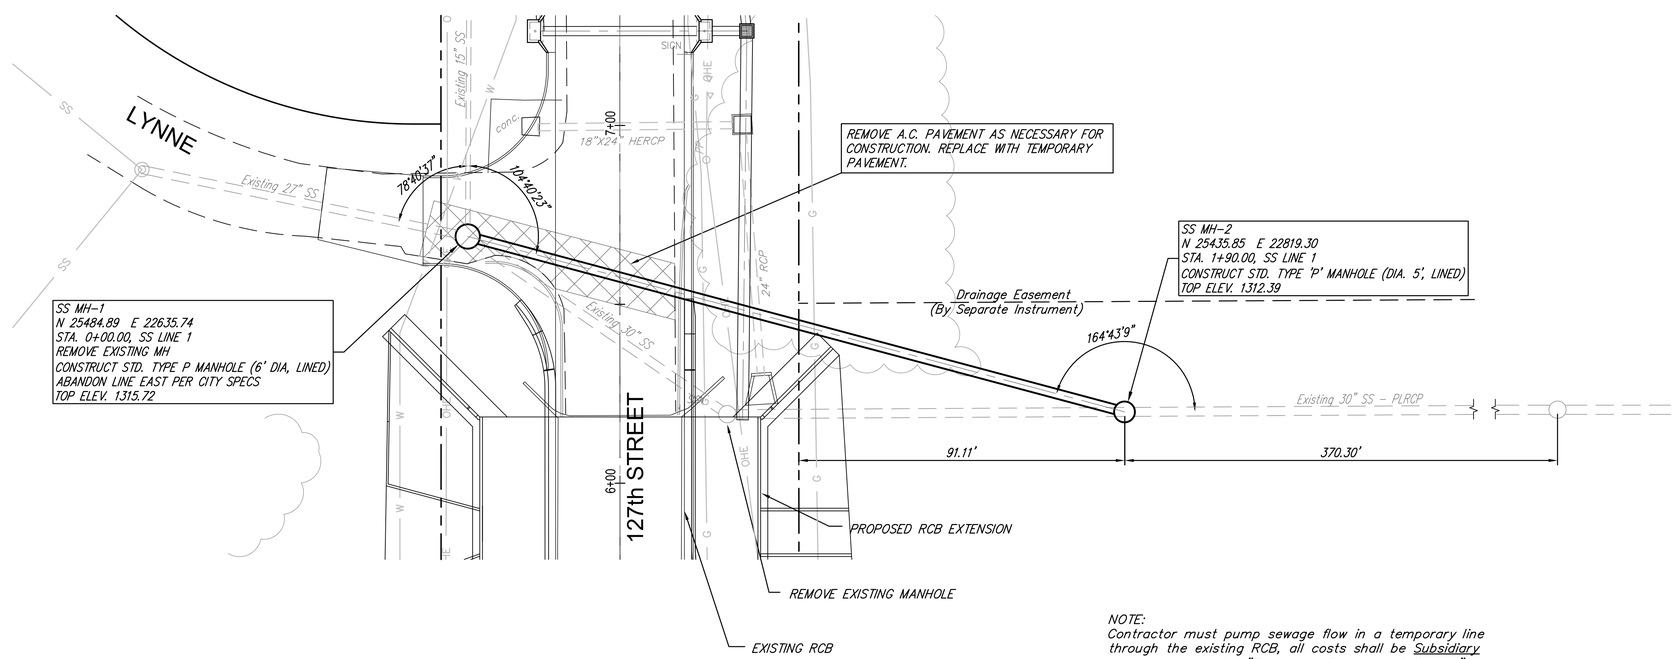

NOTE:
Contractor must pump sewage flow in a temporary line through the existing RCB, all costs shall be Subsidiary to the bid item for "Temporary Pumping of Sewage".

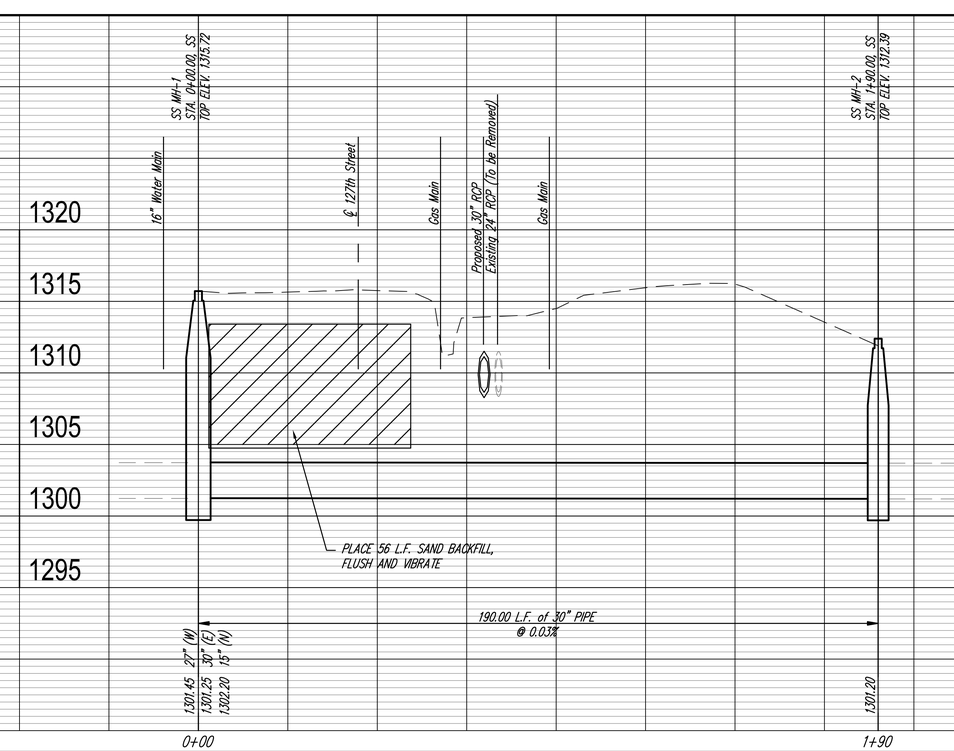

Ruggles & Bohm, P.A.
Engineering, Surveying, Land Planning
934 North Main (316) 264-4421
Wichita, Kansas 67203 (316) 264-4423 fax
www.rbpainc.com E-mail: info@rbpainc.com

DESIGN KWL	DRAWN RA
UTILITY	DATE
REVISED	REVIEW

PROJECT NUMBER 87 N-0514-01
DRAWING FILE

HARRY IMPROVEMENTS
SANITARY SEWER RELOCATION
WICHITA, KANSAS

RB JOB 3240E

SHEET 88 OF 148