STATE	PROJECT NO.	YEAR	SHEET NO.	TOTAL SHEETS
KANSAS	87 N–0514–01	2010	102	148

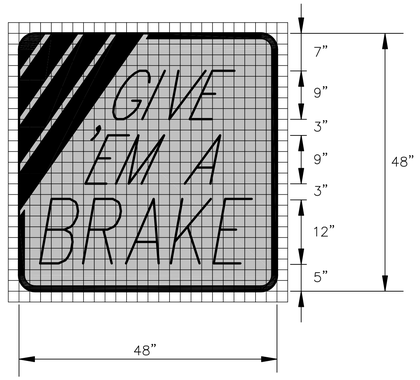

KI–104a

COLORS:
- BACKGROUND – BLACK
- BORDER – WHITE
- LEGEND – WHITE
- STRIPES – ORANGE

BORDER WIDTH – 1"
STRIPE WIDTH – 4"
CORNER RADIUS – 3"

LEGEND:
" GIVE " – DUTCH 801 ROMAN SWC – 25 DEGREE SLANT
" 'EM A " – DUTCH 801 ROMAN SWC – 25 DEGREE SLANT
" BRAKE " – DUTCH 801 ROMAN SWC – 10 DEGREE SLANT

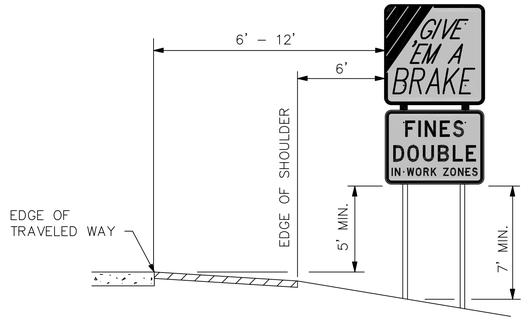

HEIGHT AND LATERAL PLACEMENT

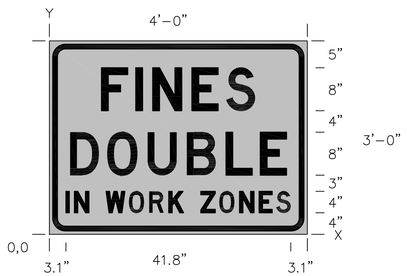

KI–105a

SIGN NUMBER	FINES DOUBLE
WIDTH x HEIGHT	4'–0" x 3'–0"
BORDER WIDTH	0.9"
CORNER RADIUS	3.0"
MOUNTING	GROUND
BACKGROUND	TYPE: REFLECTIVE
	COLOR: WHITE
LEGEND/BORDER	TYPE: NON–REFLECTIVE
	COLOR: BLACK

DIMENSIONS IN INCHES

SPACINGS ARE TO START OF NEXT LETTER

Y FONT	LETTER SPACINGS																						HT LEN
23.0 D		F	I	N	E	S																	8.0
	9.7	6.4	3.2	7.3	6.4	5.4	9.7																28.6
11.0 D		D	O	U	B	L	E																8.0
	3.9	6.9	7.5	7.3	7.3	6.4	4.9	3.9															40.3
4.0 D		I	N		W	O	R	K		Z	O	N	E	S									4.0
	3.1	1.6	2.7	3.2	4.3	3.8	3.6	2.8	3.2	3.4	3.8	3.6	3.2	2.7	3.1								41.8

HEIGHT AND LATERAL DIMENSIONS FOR GROUND MOUNTED SIGNS (SIGNS LEFT IN PLACE OVER 3 DAYS)

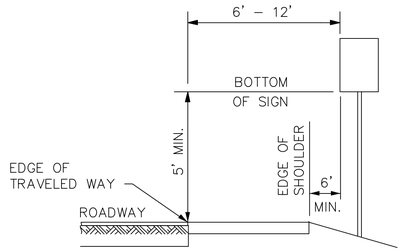

RURAL DISTRICT

RURAL:
1) GROUND–MOUNTED SIGNS SHALL BE MOUNTED AT A MINIMUM HEIGHT OF 5' MEASURED FROM THE BOTTOM OF SIGN TO THE NEAR EDGE OF THE PAVEMENT.

2) LARGE SIGNS HAVING AN AREA EXCEEDING 50 SQUARE FEET INSTALLED ON MULTIPLE BREAKAWAY POSTS SHALL BE MOUNTED A MINIMUM OF 7' ABOVE THE GROUND.

3) THE HEIGHT FROM THE BOTTOM OF THE SECONDARY SIGN MOUNTED BELOW ANOTHER SIGN MAY BE 4' MEASURED FROM THE BOTTOM OF THE SIGN TO THE NEAR EDGE OF THE PAVEMENT. SIGNS SHALL NOT OVERLAP EACH OTHER.

4) SIGN SUPPORTS SHALL BE CRASHWORTHY.

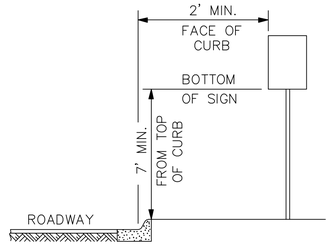

URBAN DISTRICT

URBAN:
1) SIGNS SHALL BE MOUNTED AT A MINIMUM HEIGHT OF 7' MEASURED FROM THE BOTTOM OF SIGN TO THE NEAR EDGE OF THE PAVEMENT.

2) NEITHER PORTABLE NOR PERMANENT SIGN SUPPORTS SHOULD BE LOCATED ON SIDEWALKS OR AREAS DESIGNATED FOR PEDESTRIAN OR BICYCLE TRAFFIC.

3) SIGNS MOUNTED LOWER THAN 7' SHOULD NOT PROJECT MORE THAN 4" INTO PEDESTRIAN FACILITIES.

4) THE HEIGHT FROM BOTTOM OF THE SECONDARY SIGN MOUNTED BELOW ANOTHER SIGN MAY BE 6' MEASURED FROM THE BOTTOM OF SIGN TO THE NEAR EDGE OF THE PAVEMENT. SIGNS SHALL NOT OVERLAP EACH OTHER.

5) LARGE SIGNS HAVING AN AREA EXCEEDING50 SQUARE FEET INSTALLED ON MULTIPLE BREAKAWAY POSTS SHALL BE MOUNTED A MINIMUM OF 7' ABOVE THE GROUND.

6) SIGN SUPPORTS SHALL BE CRASHWORTHY.

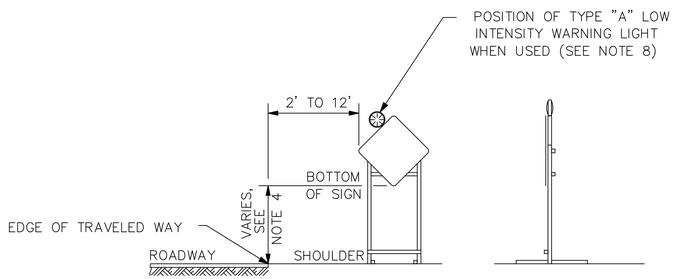

NO.	DATE	REVISIONS	BY	APP'D
3	4–20–09	ADDED DETAIL FOR SKID MOUNTED SIGNS	J.M.	A.A.A.
2	8–8–07	KI104 & KI105 CHANGE, ADDED GROUND MOUNT	M.B.	A.A.A.
1	12–29–05	ADD K TO I104 & I105	M.B.	A.A.A.

KANSAS DEPARTMENT OF TRANSPORTATION

GROUND AND SKID MOUNTED DETAIL DETAILS FOR "GIVE 'EM A BRAKE" AND "FINES DOUBLE" SIGNS

TE714 9/1/00

FHWA APPROVAL 8–8–07		APP'D Anthony A. Alrobaire	
DESIGNED B.A.H.	DETAILED B.A.H.	QUANTITIES	TRACED
DESIGN CK.	DETAIL CK.	QUAN. CK.	TRACE CK.