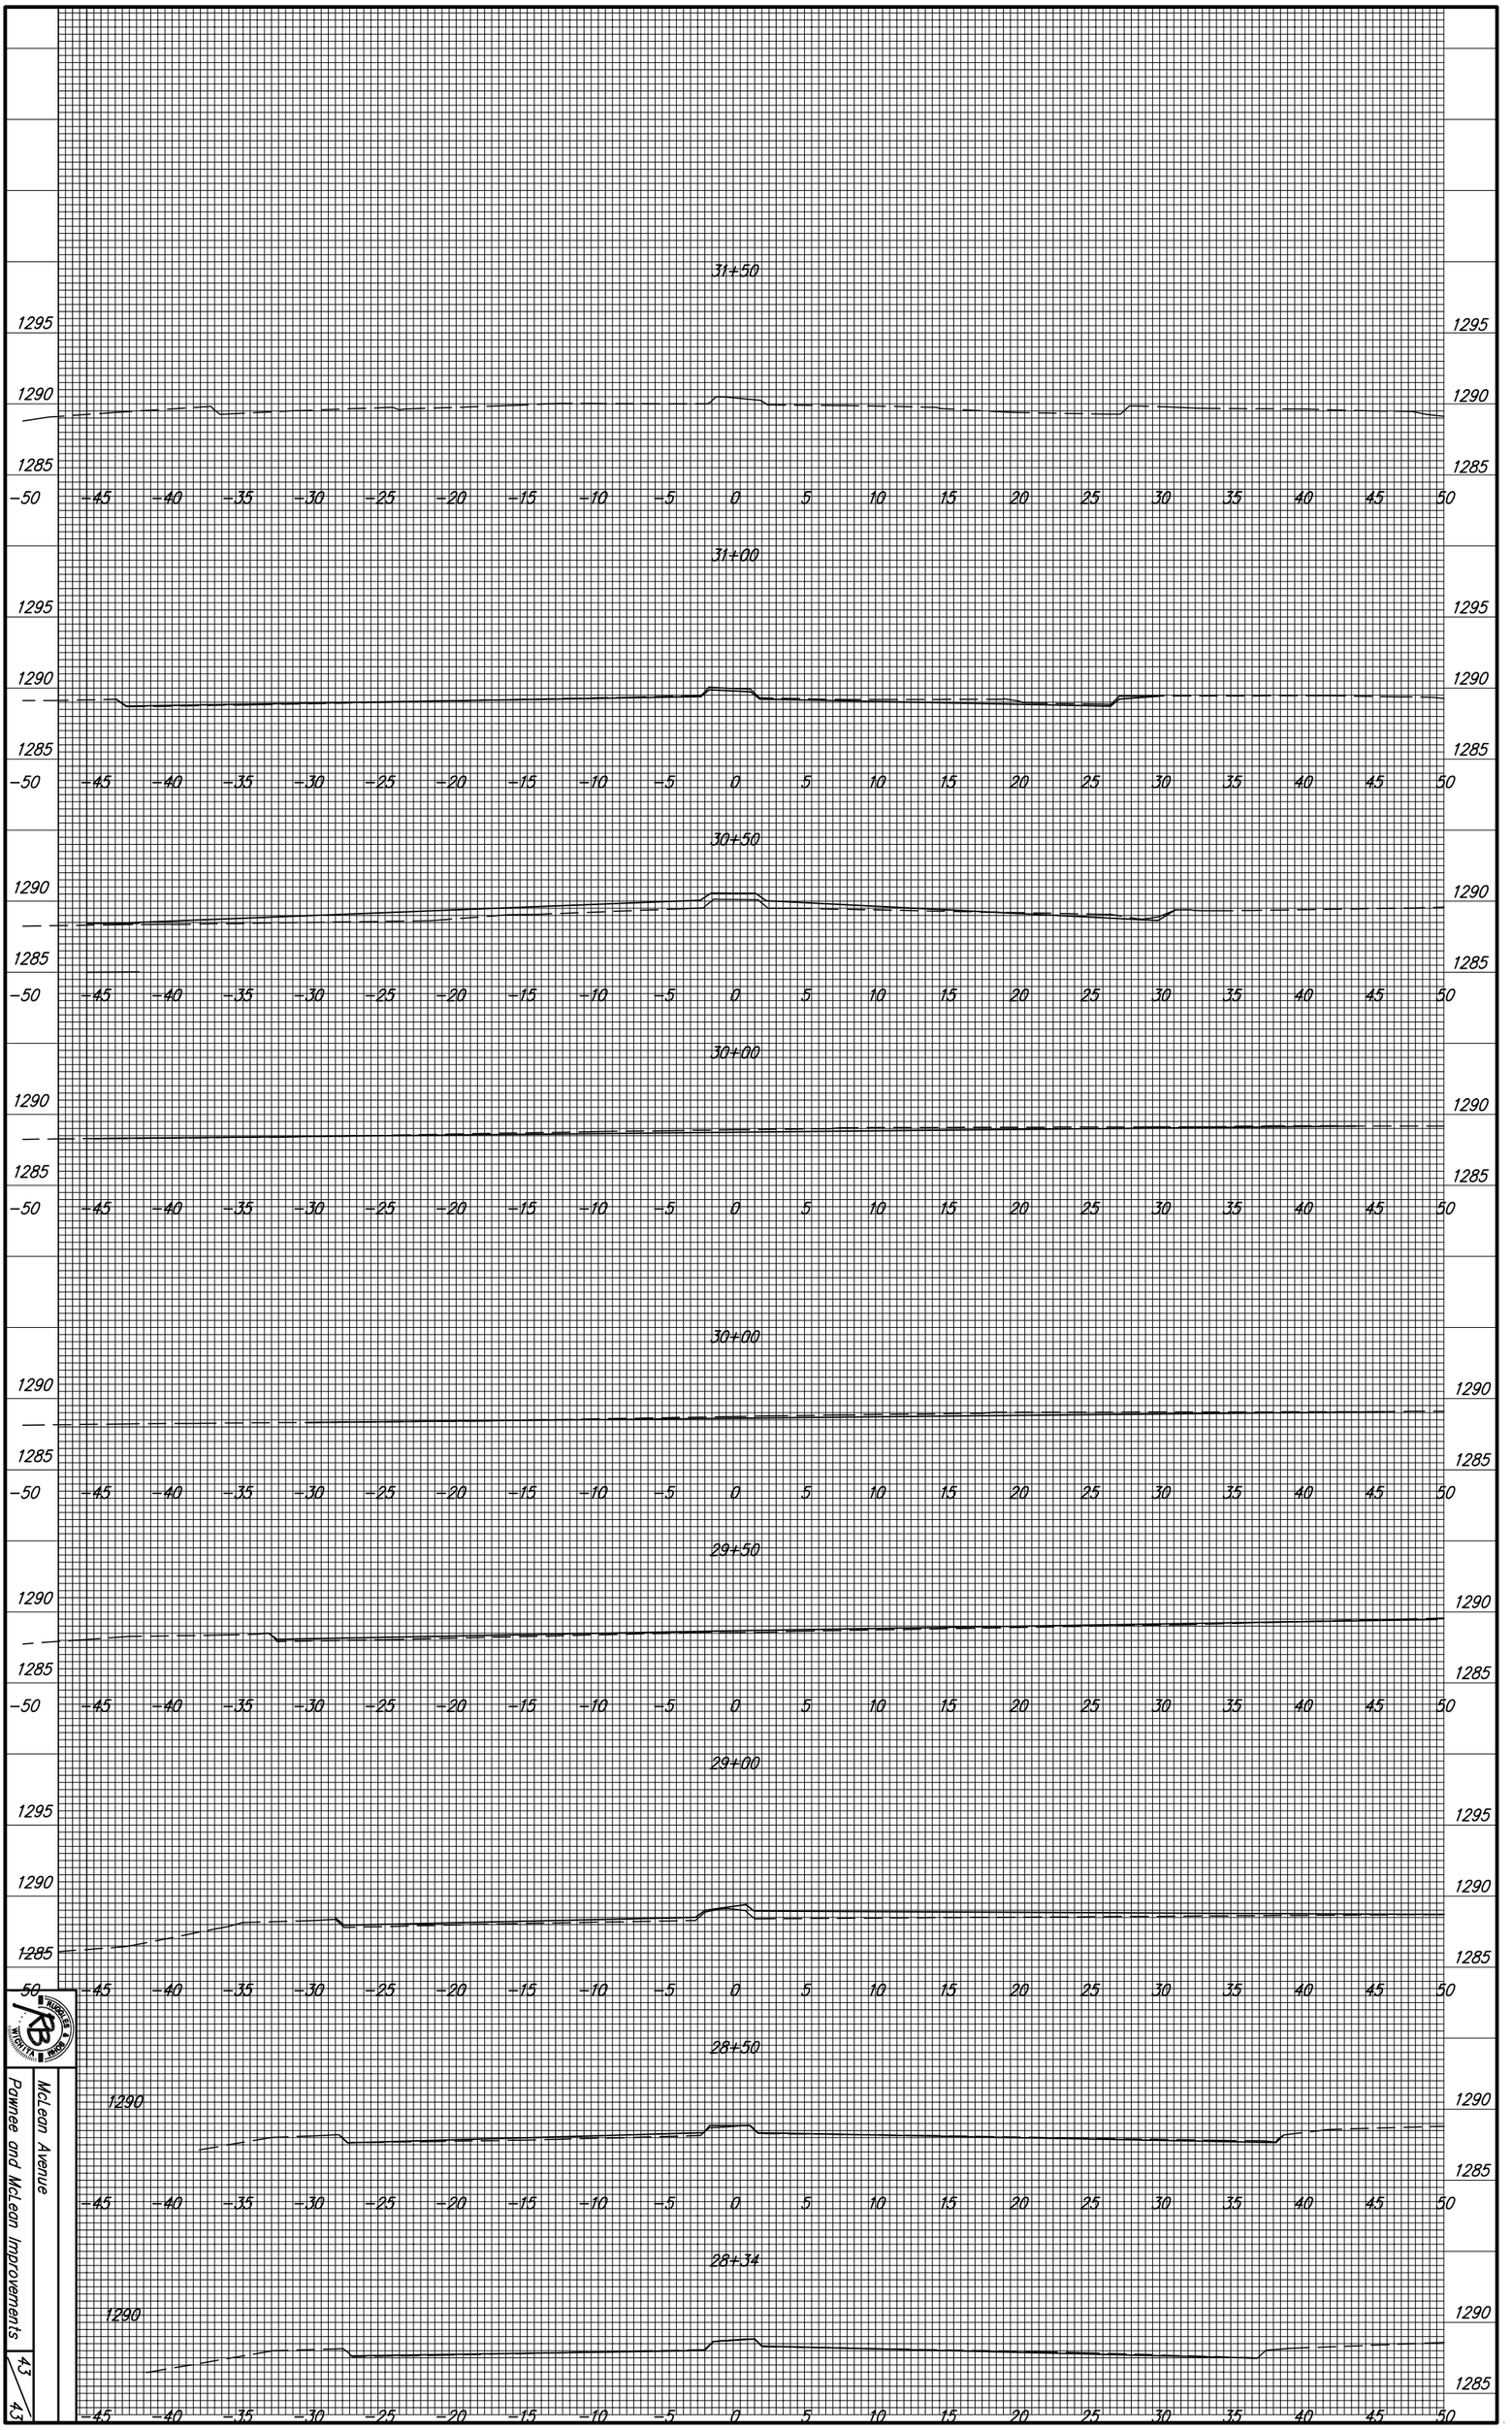

McLeon Avenue

Pownee and McLeon Improvements

4.3

4.3