F.H.W.A. REGION NO.	STATE	PROJECT NO.	YEAR	SHEET NO.	TOTAL SHEETS
7	KANSAS	54–87 K–8258–07	2004	24	101

BY	DATE
REFERENCE NOTED	
REFERENCE CHECKED	

Notes:

1. Payment for sandbed and Class A Concrete under the bricks, shall be subsidiary to the bid item "Paving Bricks:".

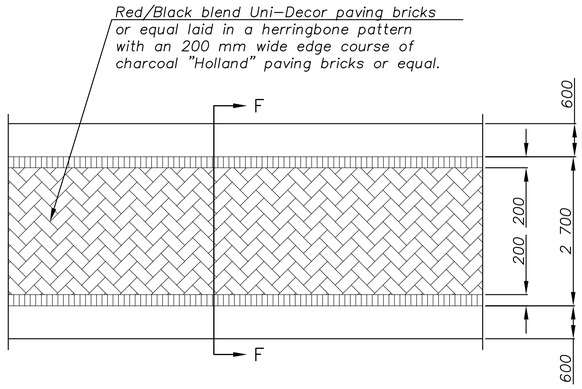

PLAN

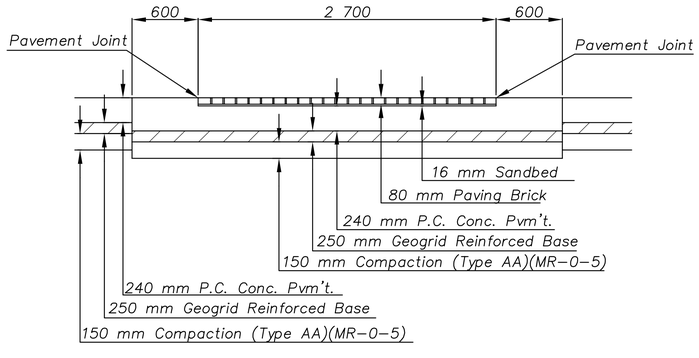

SECTION F–F

PAVING BRICK CROSSWALK

Cook, Flatt & Strobel
ENGINEERS, P.A.

Drawn by: | Plotted: | SCALE | File:

KANSAS DEPARTMENT OF TRANSPORTATION

PAVING BRICK DETAILS

Wichita, Kansas — Sedgwick, Co.

J:\00011PH2\S Ftg Rd Paving\Standards\pavingbrickdet.dwg