88+00
88+50
89+00
89+50
90+00

℄ Pawnee Avenue
Project = Section Line

Const. Limits

Sta. 89+20.52 Esmt. =
Exist. R/W 30.00' ℄

Existing R/W

Temporary Construction Easement

BOARD OF PARK COMMISSIONERS

Sta. 89+60.00
76.84' Rt.

Sta. 89+82.00
80.50' Rt.

Cowskin Creek

℄ Storm Sewer

8'x6' RCB

8'x6' RCB

Sta. 89+36.00
88.70' Rt.

Sta. 90+12.50
112.50' Rt.

Sta. 89+20.52 Esmt. =
Exist. R/W 30.00' ℄

Sta. 89+27.24
109.54' Rt.

Const. Limits

Temporary Construction Easement

Concrete Block to
Elev. 109

Construct USBR Type VI
Hanging Baffle Wall
Energy Dissipater
See Sht. No. 51-52

Sta. 89+55.73
128.70' Rt.

Sta. 89+18.20
138.93' Rt.

Install 600 Sq. Yds.
Articulating Concrete
Block Revetment System
(Armorflex Class 40
or approved equal)
See Sheet No. 81

BOARD OF PARK COMMISSIONERS

Sta. 90+22.60
163.00' Rt.

Sta. 89+77.50
178.80' Rt.

GRAPHIC SCALE
10 0 5 10 20
(IN FEET)
1 INCH = 10 FT.

Notes:

Articulating Concrete Block Revetment System shall be installed per manufacturer's recommendations.

Each blanket section will be 8'x20' or as recommended by the manufacturer.

Blanket section layout as shown may be revised per manufacturer.

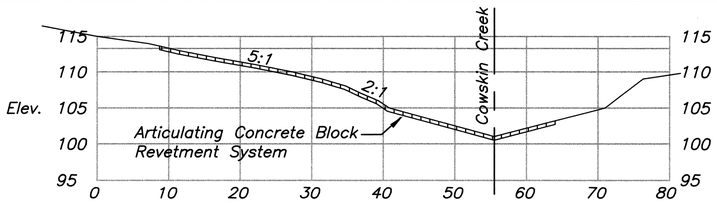

SECTION B–B

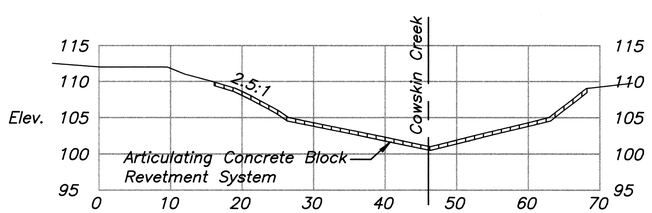

SECTION A–A

No.	Date	By	Approved	Revision

PAWNEE AVENUE
119TH TO MAIZE ROAD
CITY OF WICHITA, KANSAS
USBR TUPE VI – BAFFLE WALL ENERGY DISSIPATER

POE & ASSOCIATES, INC.
CONSULTING ENGINEERS
5940 E. Central, Suite 200 ■ Wichita, KS 67208-4242
Phone 316/685-4114 ■ FAX 316/685-4444

FINAL

Engineer: P. FERGUSON
Designer: P. FERGUSON
Poe Job No.: 1793
Date: JULY 2005