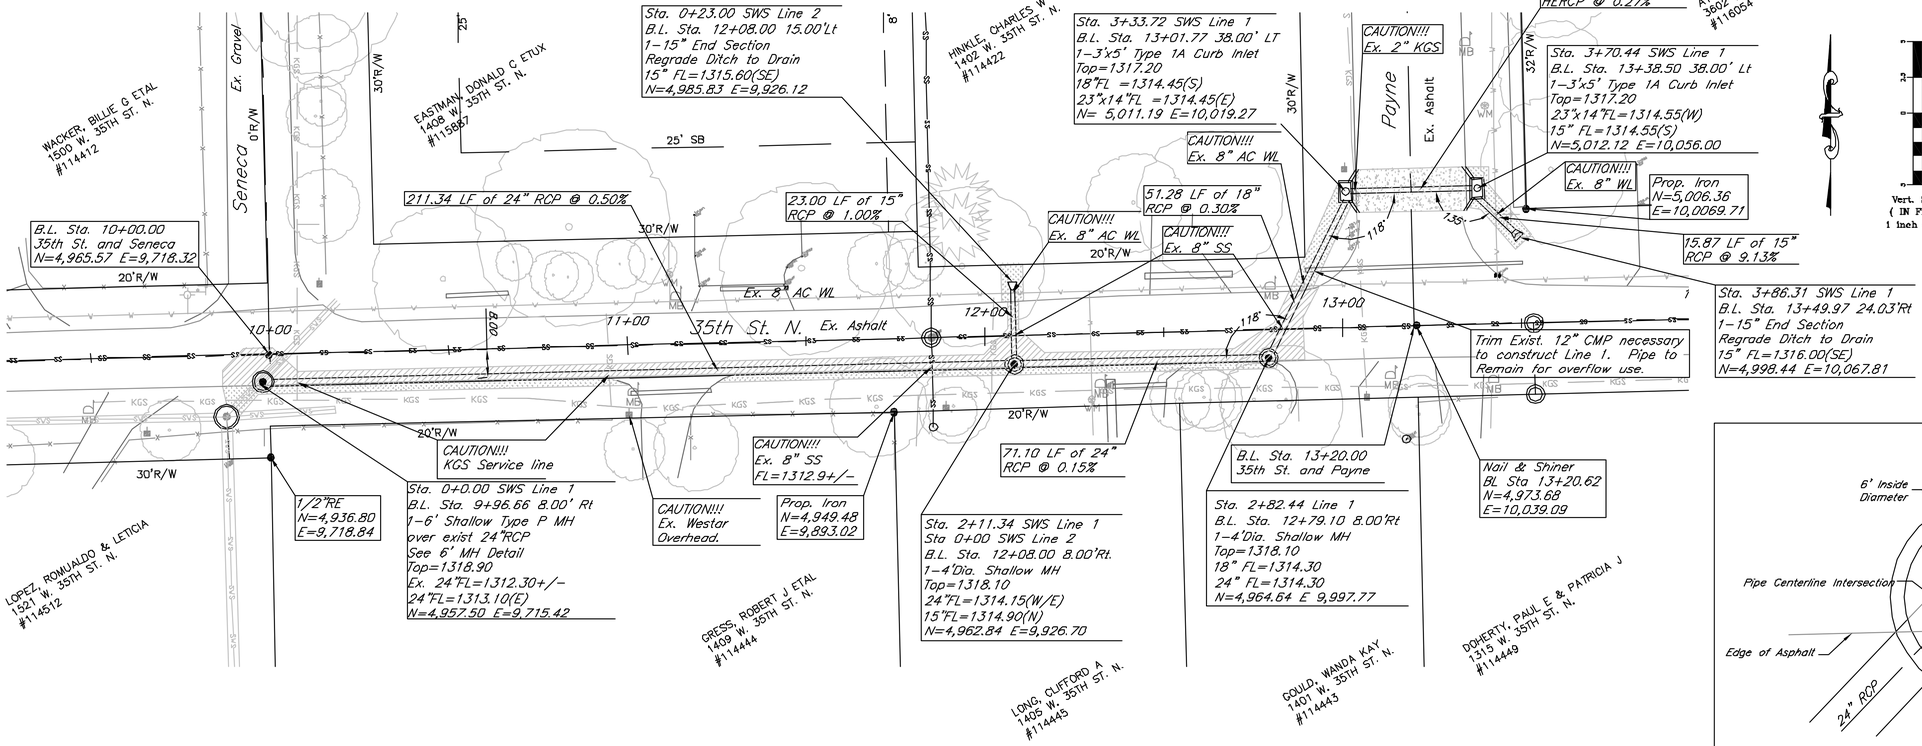

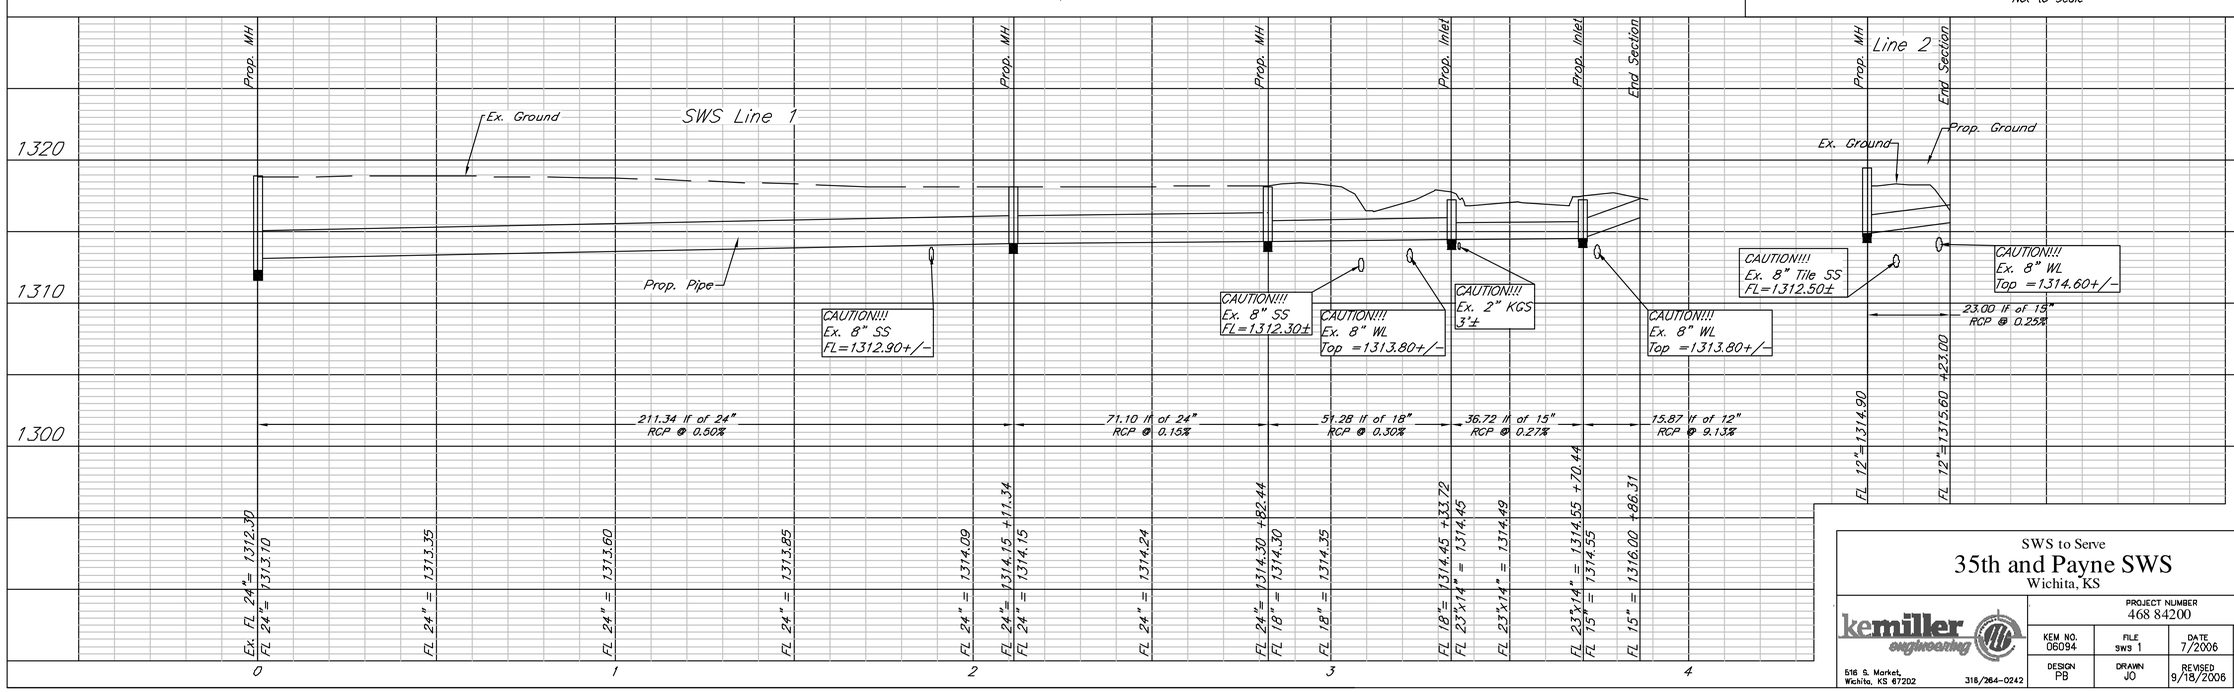

SWS to Serve

35th and Payne SWS

Wichita, KS

kemiller engineering
516 S. Market,
Wichita, KS 67202
316/264-0242

PROJECT NUMBER			
468 84200			
KEM NO. 06094	FILE SWS 1	DATE 7/2006	SHEET 2
DESIGN PB	DRAWN JO	REVISED 9/18/2006	OF 6