HEARTLAND PREPAREDNESS CENTER

An Addition to Wichita, Sedgwick County, Kansas

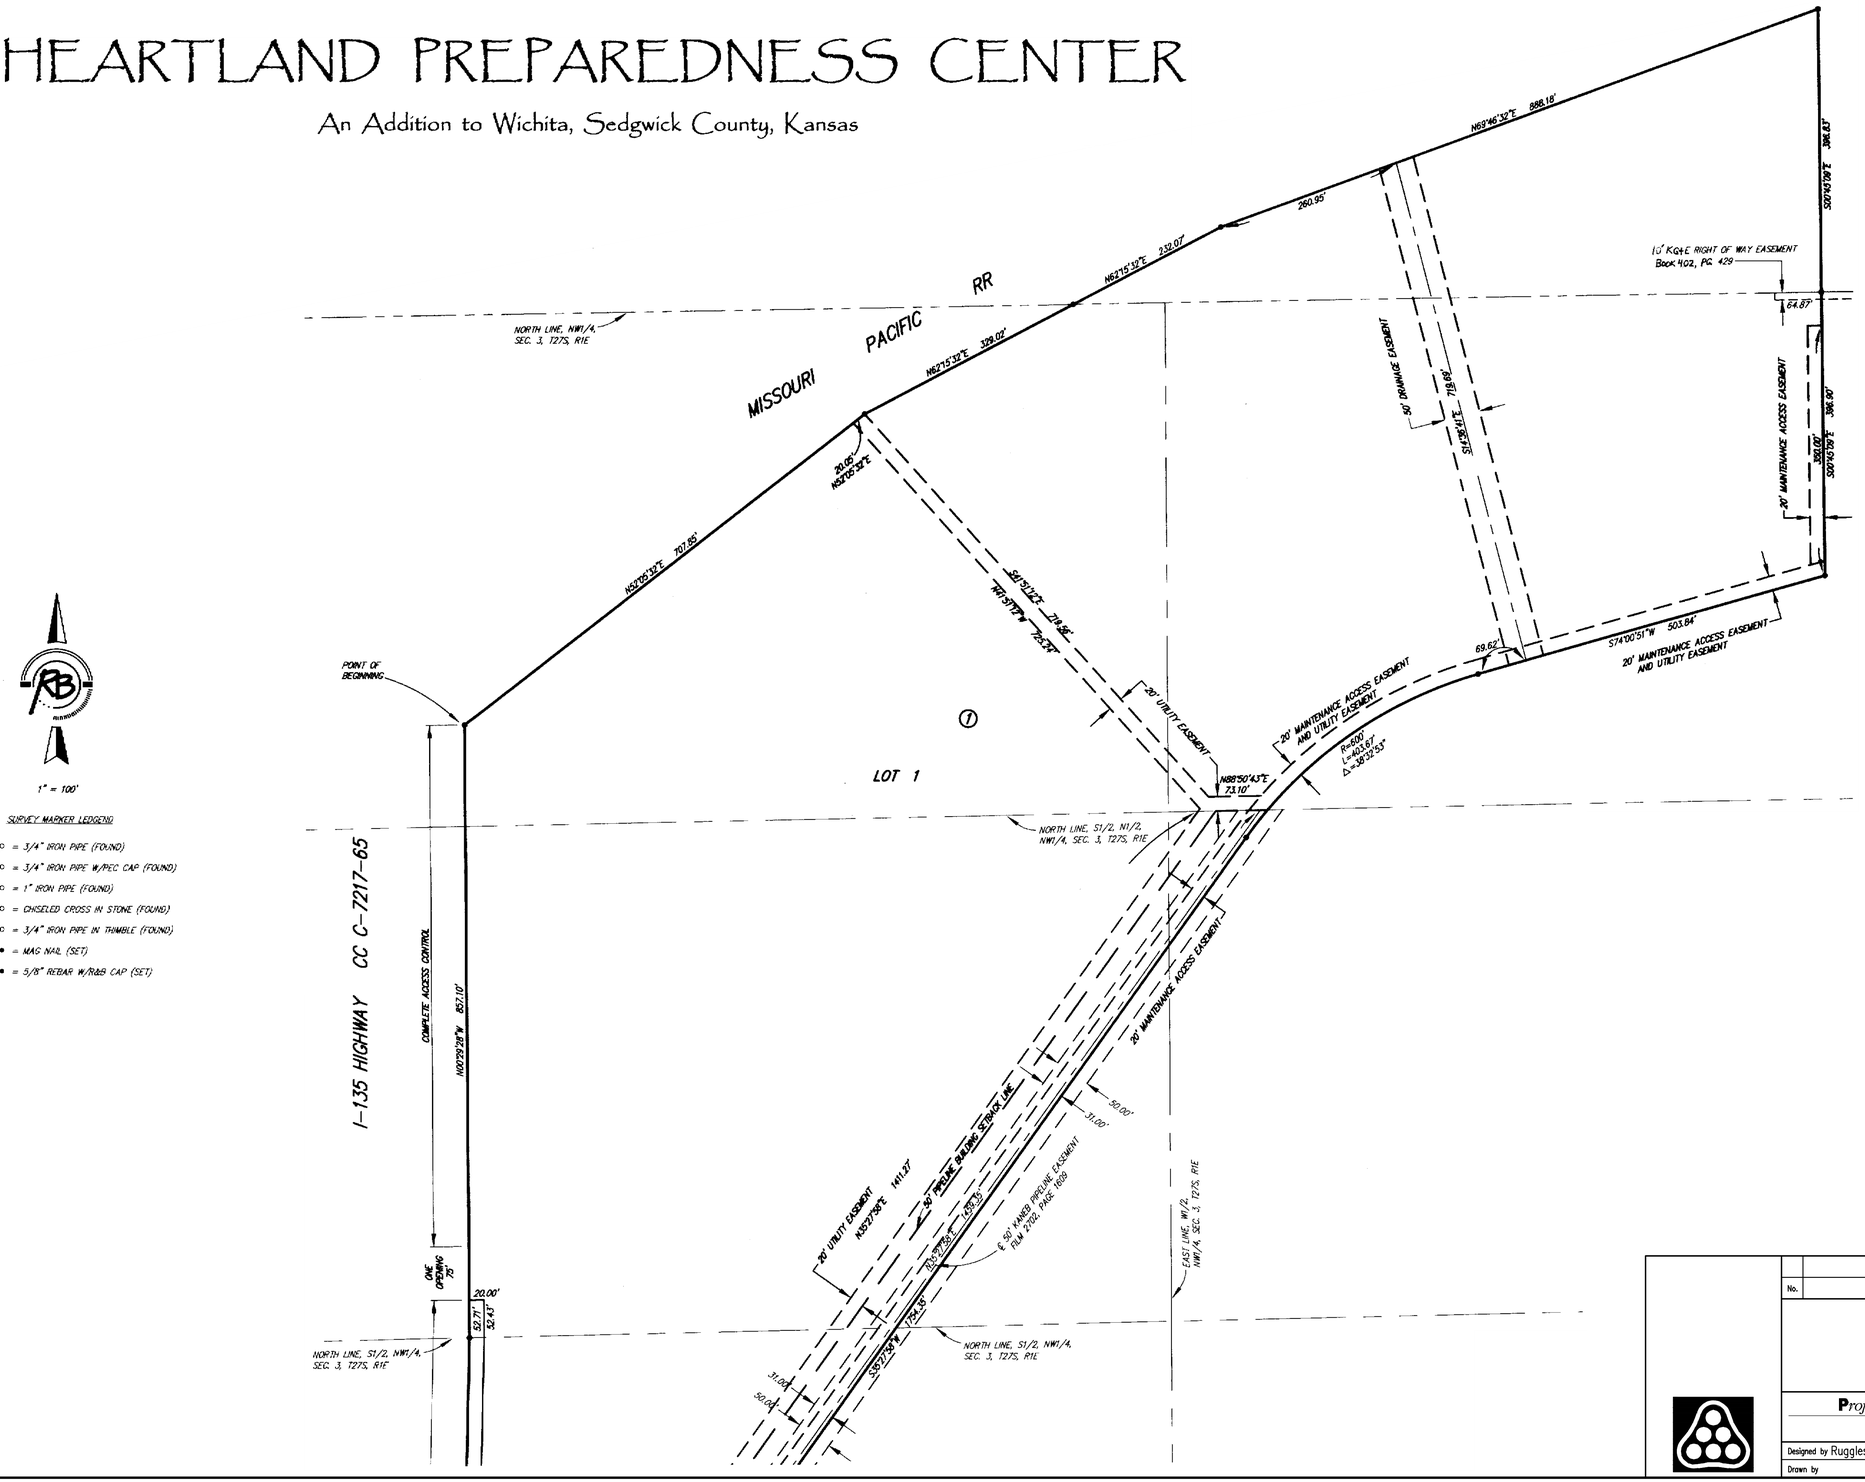

No.	Revision	By	Date

HEARTLAND PREPAREDNESS CENTER
LATERAL 127, SS #23

PLAT

JAMES L. ARMOUR, P.E. – CITY ENGINEER
CITY OF WICHITA PROJECT NO. 468-84675

Professional Engineering Consultants, P.A.
303 S. TOPEKA • WICHITA, KANSAS 67202
316-262-2691 • FAX 316-262-3003

Designed by Ruggles & Bohm, P.A. | Job No. 35-09307-259 | Sht. 5 of 12
Drawn by | Date January 2010

Saved: 03-22-2010 1:47:36 PM by JLM
Plot Scale: 1:1 Plot Date: 03-22-2010 10:26:46 AM by JLM
Q:\2009\09307\001\SS\09307-C-HeartlandPreparednessCenterPlat2