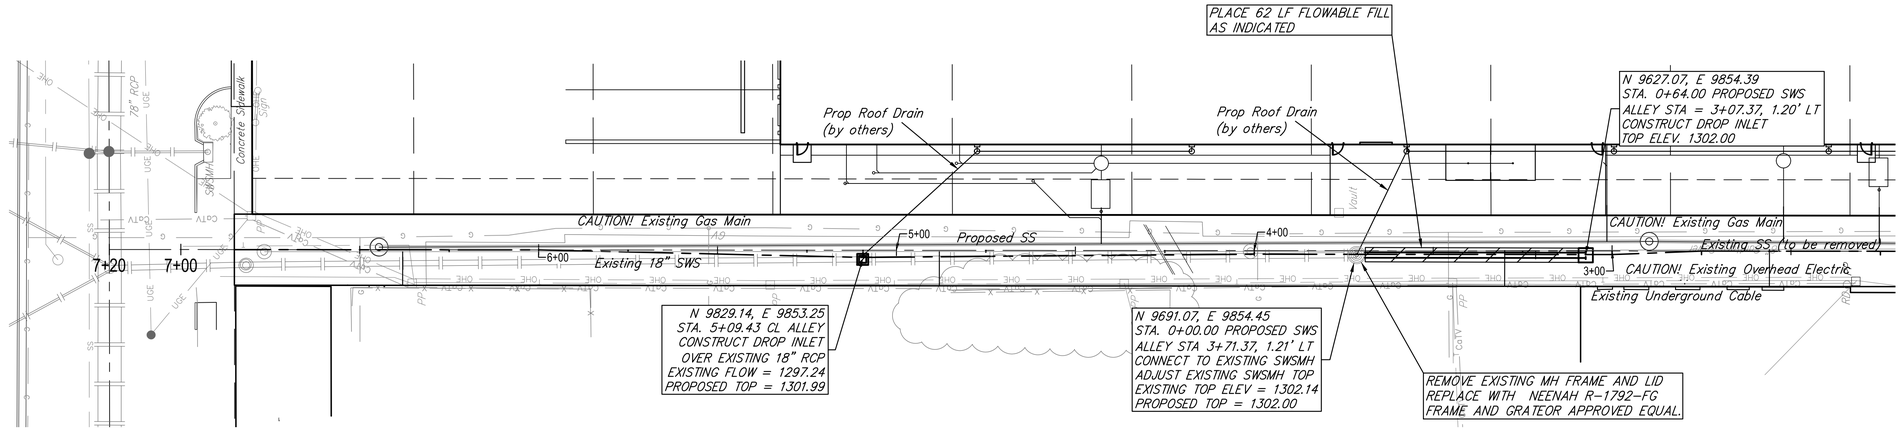

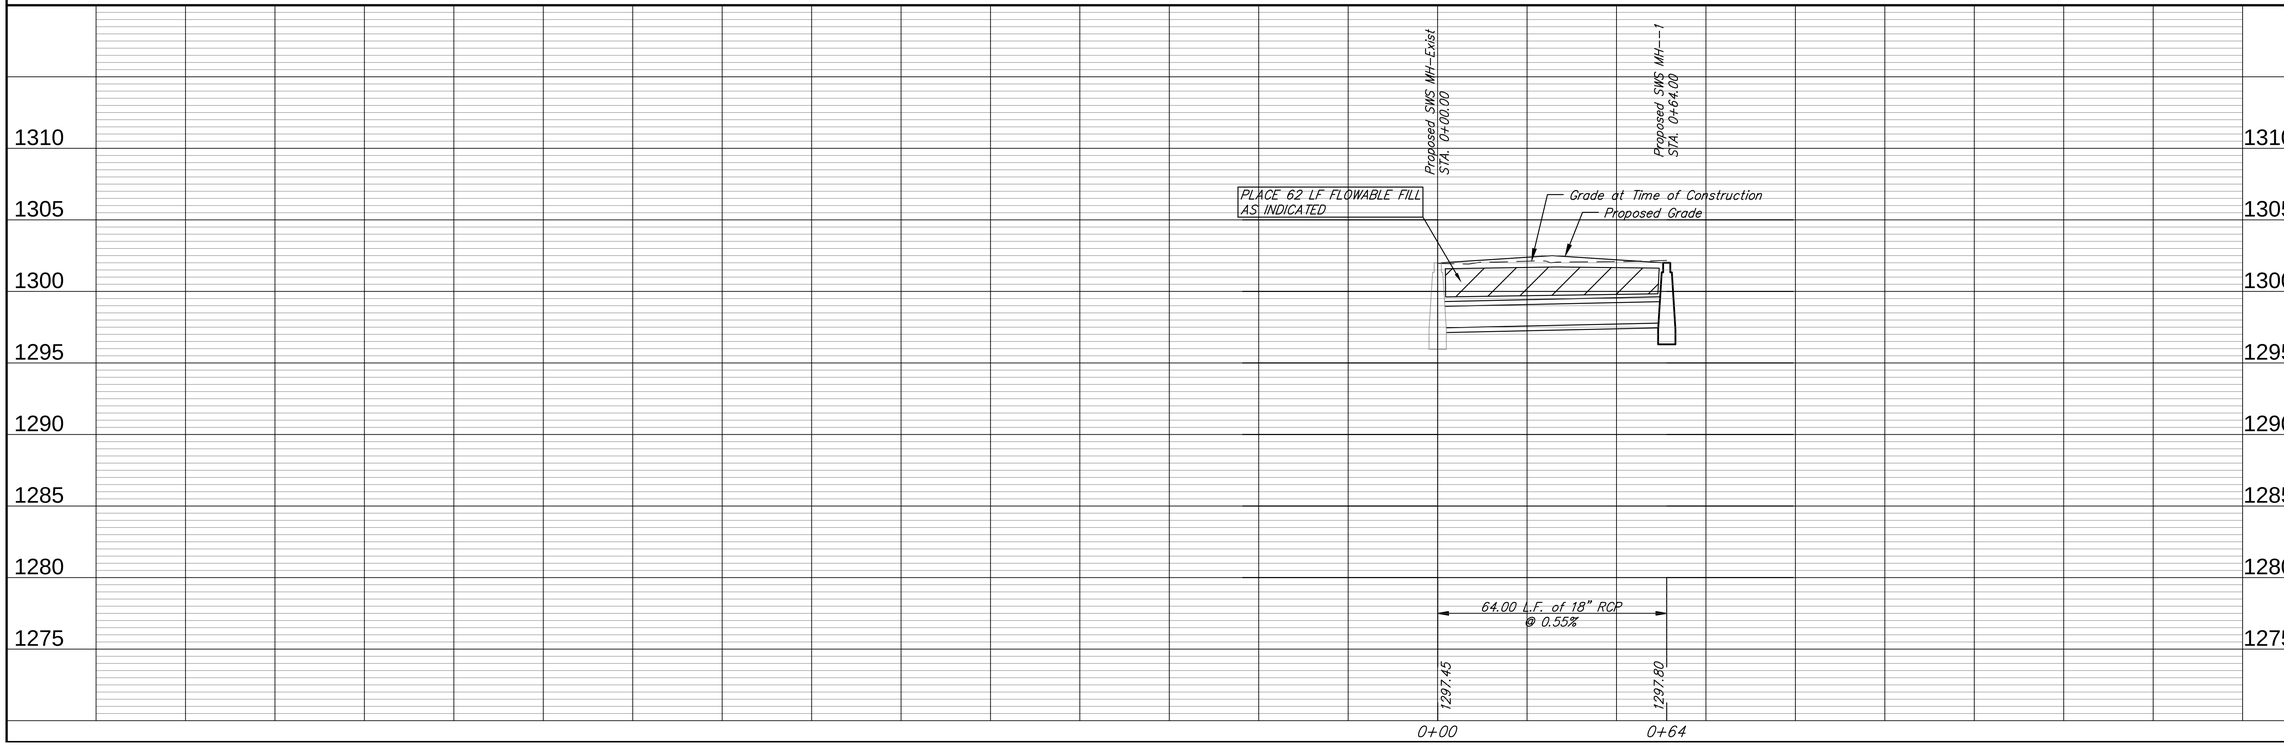

Ruggles & Bohm, P.A.
Engineering, Surveying, Land Planning
504 North Main
Wichita, Kansas 67203
www.ruggles-bohm.com
(316) 264-4509
(316) 264-4623 fax
E-mail: info@ruggles-bohm.com

REVISED	
REVIEW	July 16, 2010
DRAWN	EJG
DATE	
DESIGN	EJG
UTILITY	
PROJECT NUMBER	-
DRAWING FILE	engineering base [SWS P&P]

STORM SEWER IMPROVEMENTS
PROPOSED STORM SEWER
WICHITA, KANSAS

RB JOB
3674T

SHEET
12
OF
13