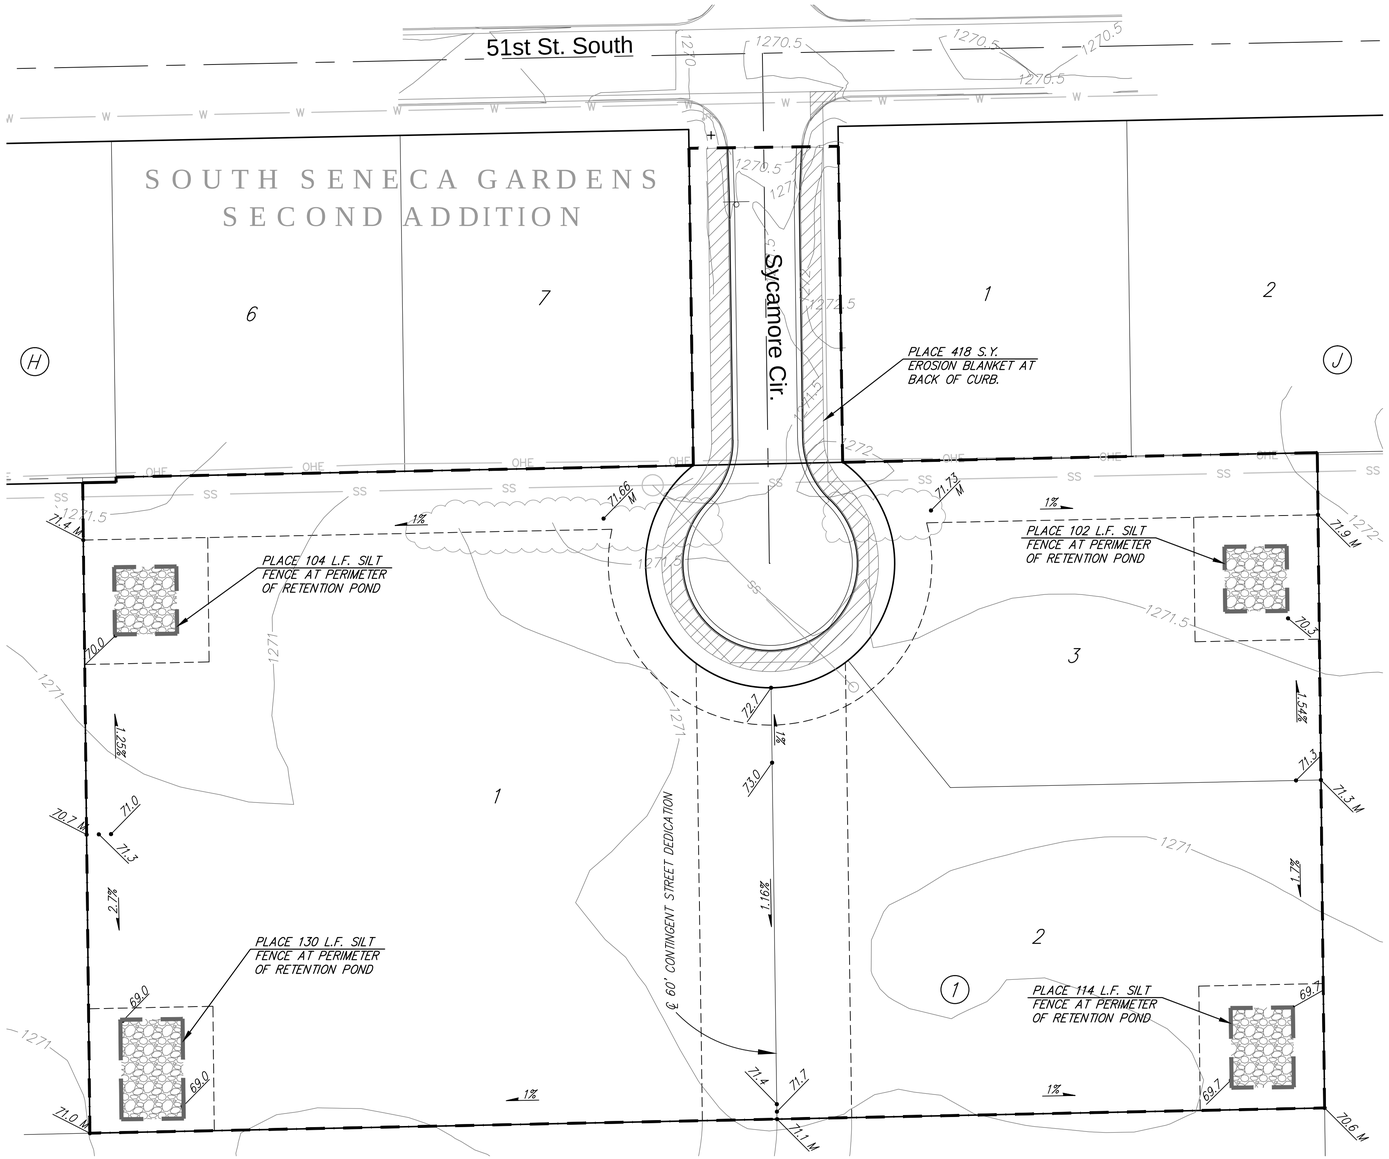

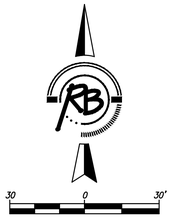

BENCH MARK: CHISELED "SQUARE ON THE TOP OF CURB AT THE EAST CURB RETURN AT THE NORTH EAST CORNER OF SYCAMORE AND 51ST ST. N. ELEVATION = 1271.31 (NAVD88)

LEGEND

- EROSION BLANKET
- SILT FENCE
- CONSTRUCTION LIMITS
- FLOW

CORNFIELD ADDITION

EROSION CONTROL PLAN

WICHITA, KANSAS

Ruggles & Bohm, P.A.
Engineering, Surveying, Land Planning
924 North Main
Wichita, Kansas 67203
www.rbkansas.com
(316) 264-8008
(316) 264-4621 fax
E-mail: info@rbkansas.com

DESIGN	AML
DRAWN	AML
REVIEW	
UTILITY	
DATE	July 6, 2010
RB JOB	3860E
SHEET	7 OF 12
DRAWING FILE	Paving [06 EROSION CONTROL PLAN]
PROJECT NUMBER	472-84871