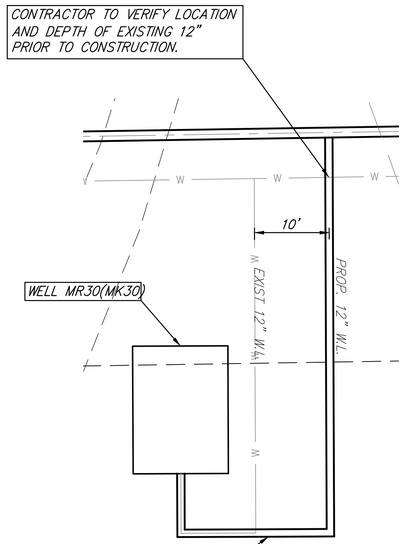


WELL MR30(MK30) DETAIL
1" = 10'

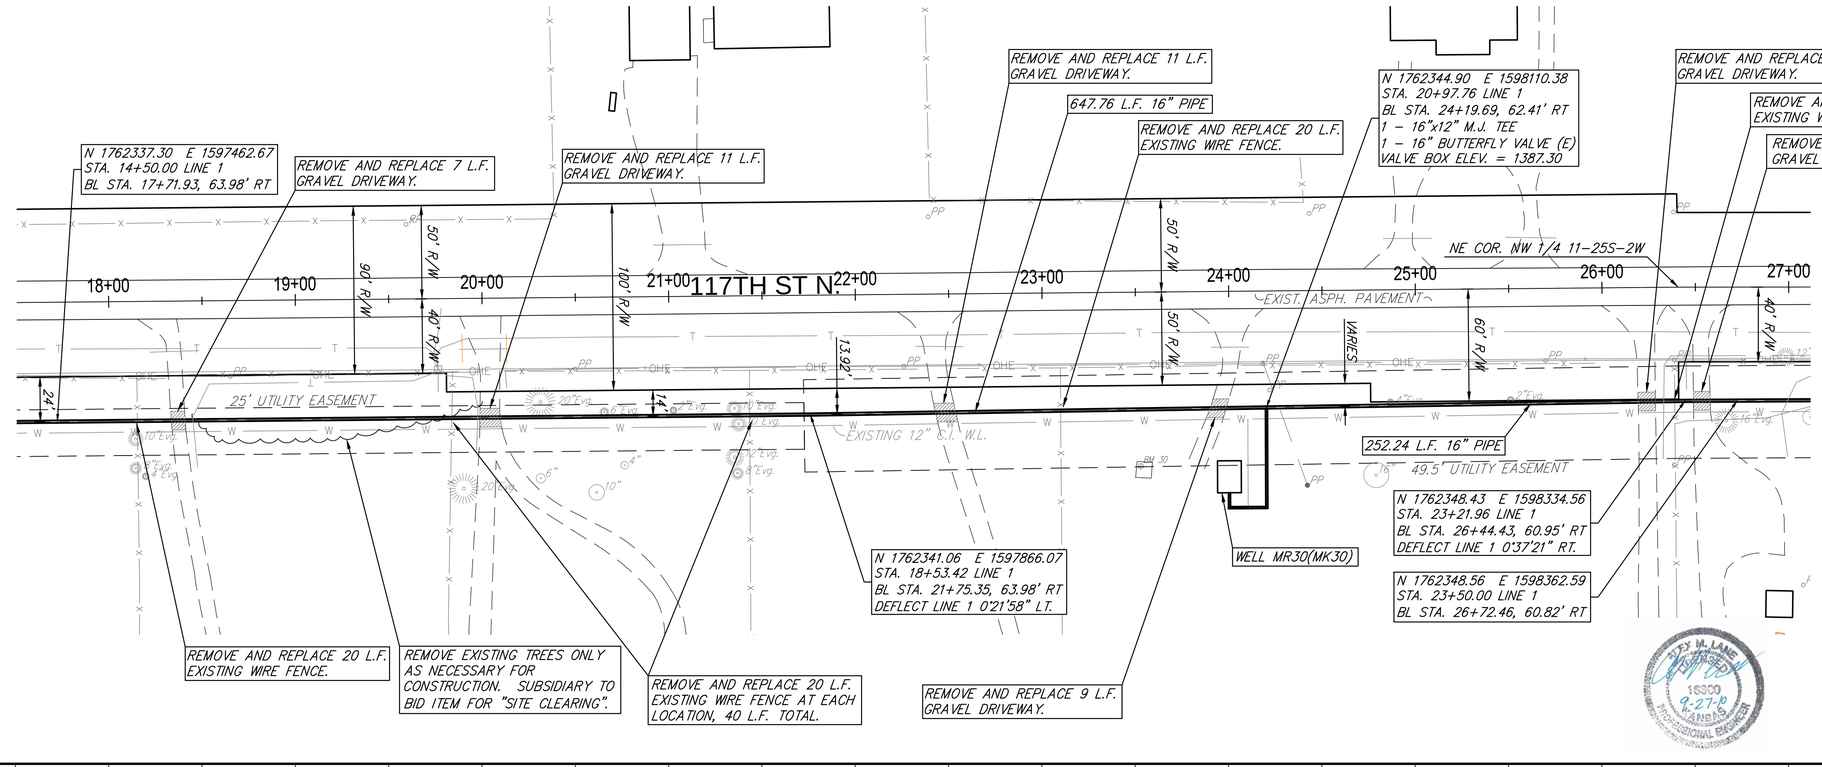


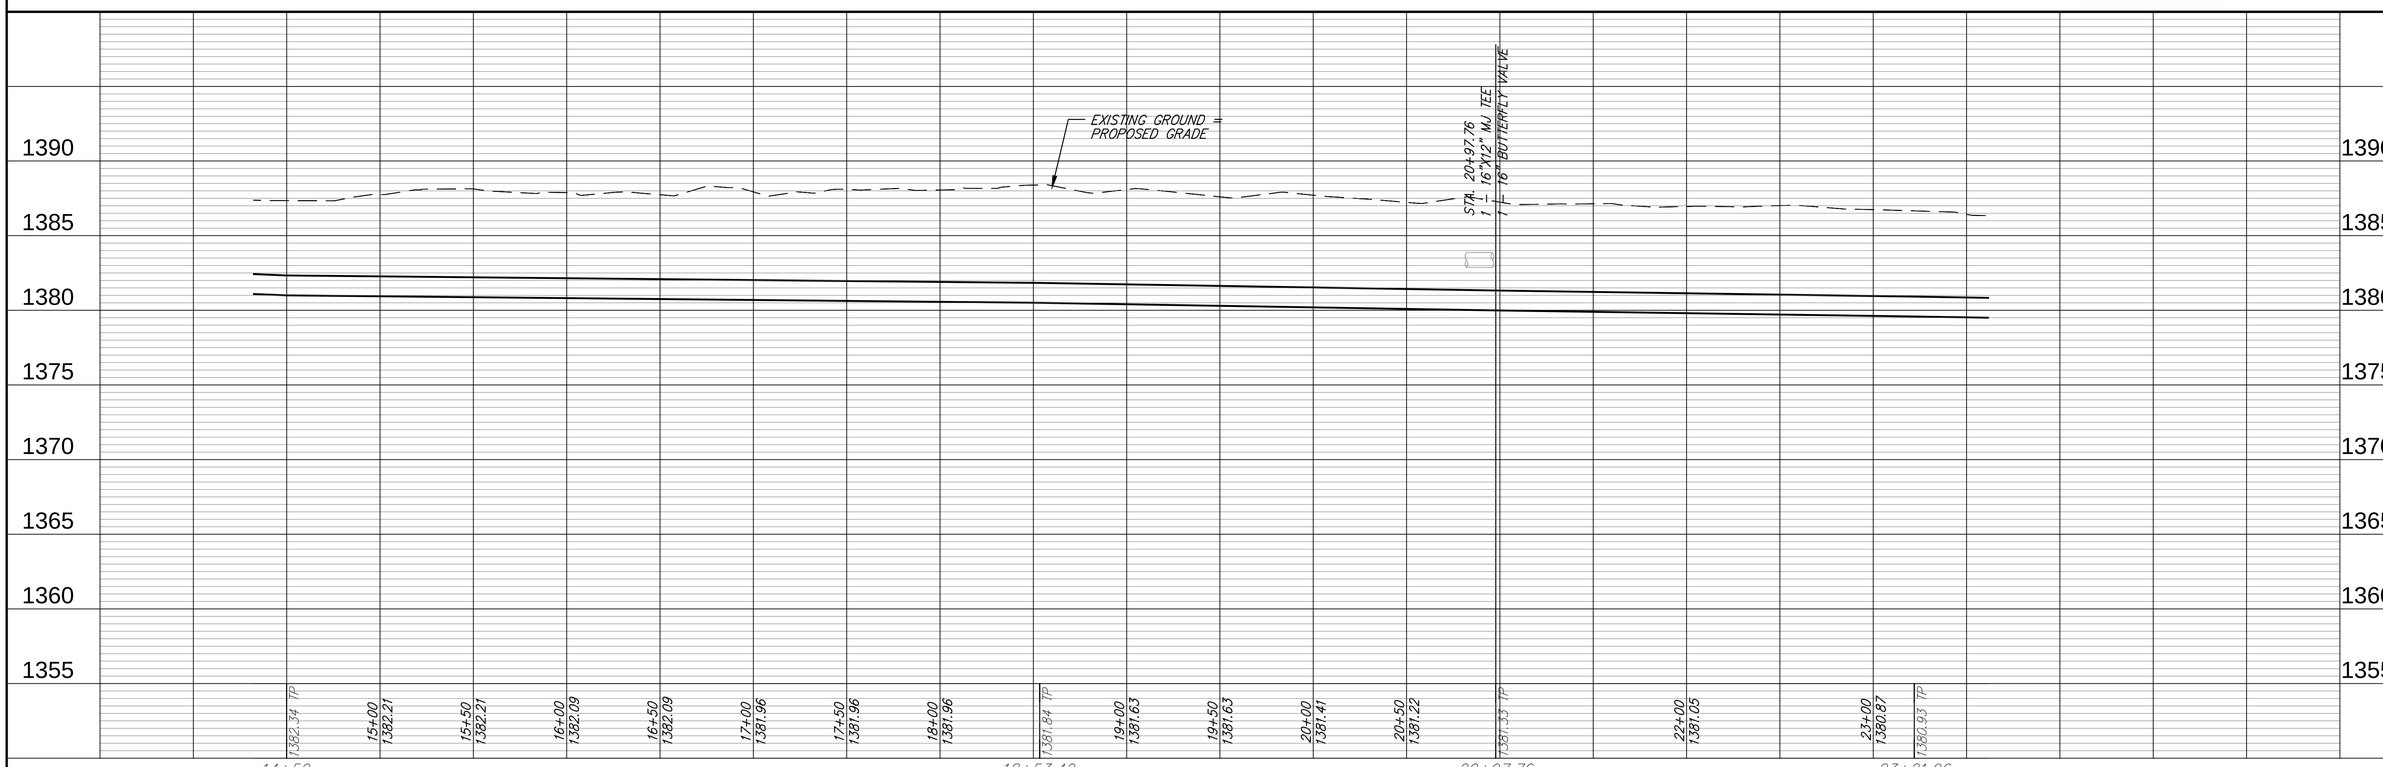


Ruggles & Bohm, P.A.
Engineering, Surveying, Land Planning
924 North Main
Wichita, Kansas 67203
(316) 264-9006
(316) 264-4621 fax
E-mail: info@rbpa-ks.com
www.rbpa-ks.com

REVISED
DRAWN AML
DATE June 24, 2010
REVIEW
DESIGN AML
UTILITY

PROJECT NUMBER W-549 / 448-90498
DRAWING FILE ENGINEERING BASE [09 Line 1]

BENTLEY TIE IN
LINE 1
WICHITA, KANSAS

RB JOB 3523W
SHEET 9 of 23