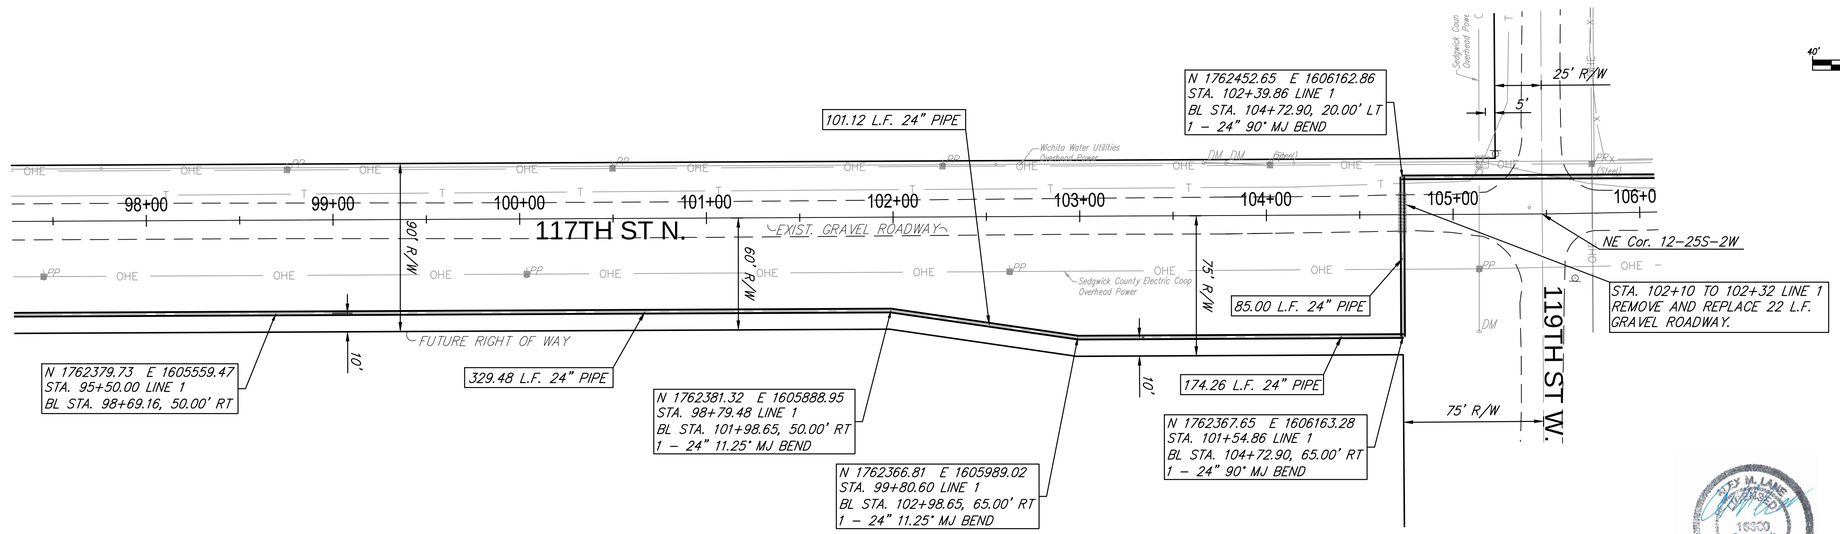

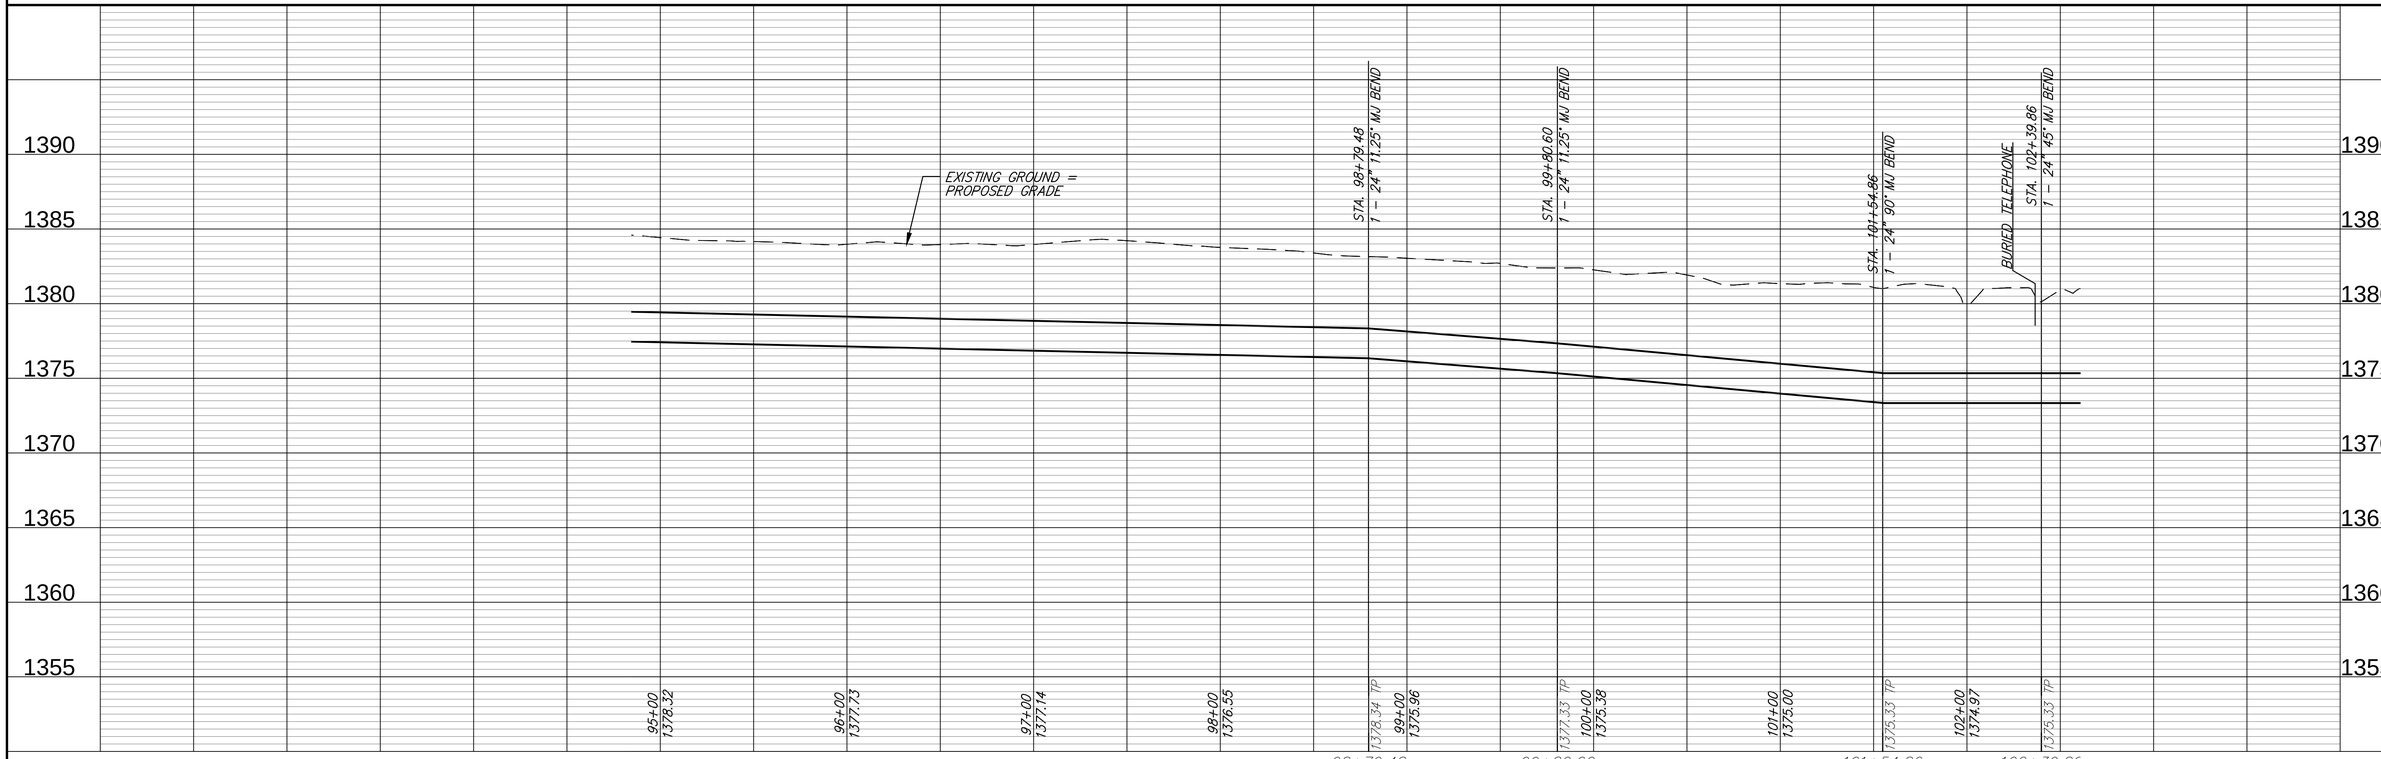

Ruggles & Bohm, P.A.
Engineering, Surveying, Land Planning
924 North Main
Wichita, Kansas 67203
(316) 264-9006
(316) 264-4021 fax
www.ruggleset.com
E-mail: info@ruggleset.com

DESIGN AML
DRAWN AML
REVISED
UTILITY
DATE June 28, 2010
REVIEW

PROJECT NUMBER W-549 / 448-90498
DRAWING FILE ENGINEERING BASE [17 Line 1]

BENTLEY TIE IN
LINE 1
WICHITA, KANSAS

RB JOB 3523W
SHEET 17 OF 23