STATE	PROJECT NO.	YEAR	SHEET NO.	TOTAL SHEETS
KANSAS	472 84614	.	187	534

SCALE
20' 0 20' 40'

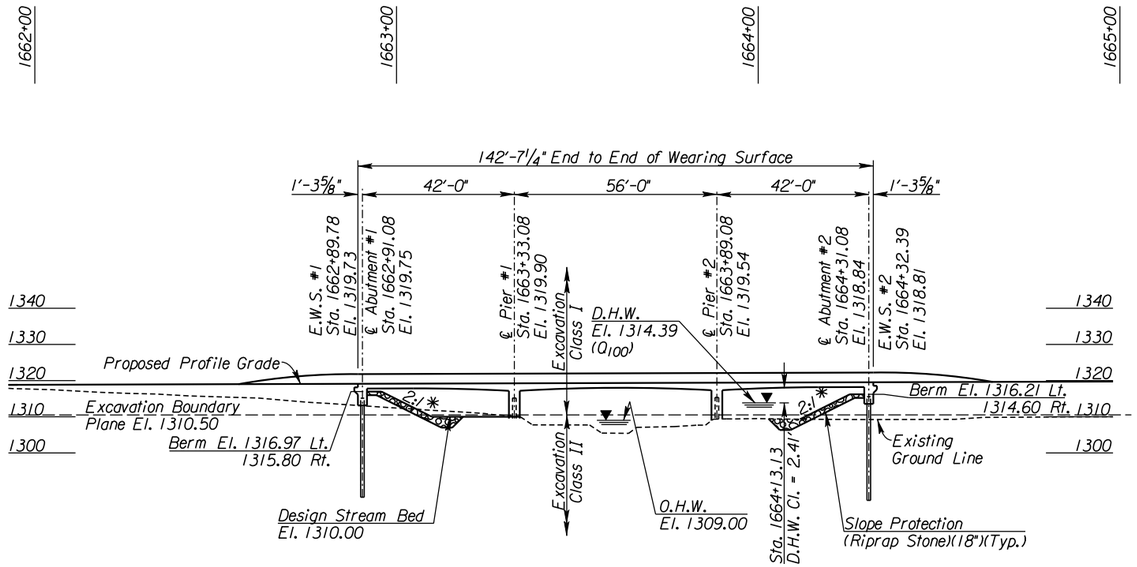

ELEVATION

42'-56'-42'
Reinforced Concrete Haunched Slab Spans;
Pile Bent Abutments and Column Bent Piers.
1-40' Roadway, 1-6' Sidewalk, 16°21'08" Skew Lt.

* Normal to ℄ Channel

DESIGN LOADING:

HL-93

UNIT STRESSES:

Concrete	f'c	= 4,000 psi
Reinforcing Steel	fy	= 60,000 psi

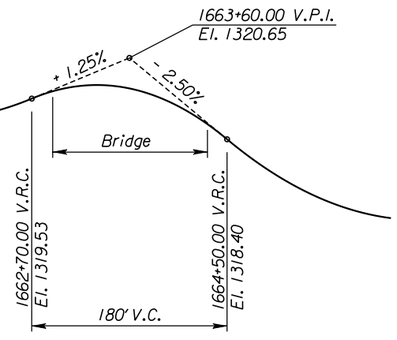

VERTICAL PROFILE

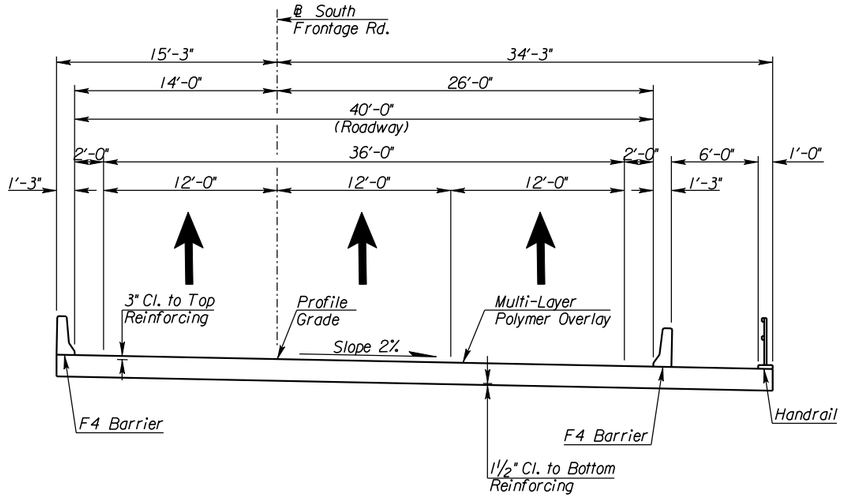

SOUTH FRONTAGE ROAD OVER SPRING BRANCH TRIBUTARY #4
Proposed Section

CITY OF WICHITA
SOUTH FRONTAGE ROAD OVER
SPRING BRANCH TRIBUTARY #4
CONSTRUCTION LAYOUT II

BR. NO. STA. 1663+61.08

187

10:49:13 AM
2/9/2011
T:\35766A\Cadd\Sheets\Structures\Bridge\SBT4\SFR\EK2SBSFCLY02.dgn

SURV.	PLOT	CADD	DES.	DR.	TR.	CKD.	APP.
-	-	-	-	-	-	-	-