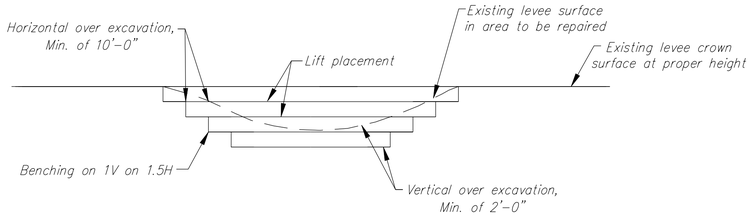

1 ELEVATION VIEW

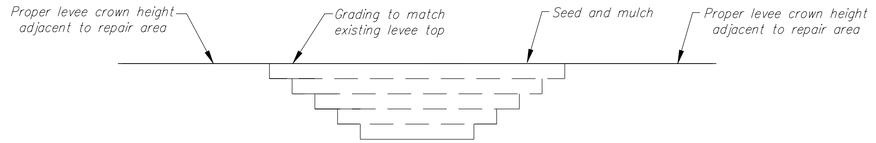

2 ELEVATION VIEW

SEE GRADING NOTES, SHEET C-003 FOR REQUIREMENTS OF LIFT PLACEMENT.

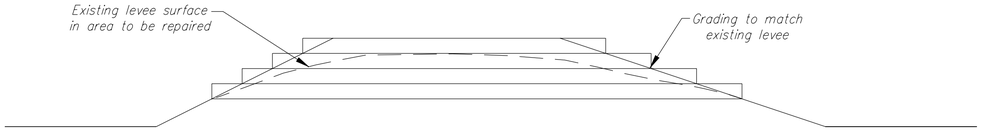

1 SECTION

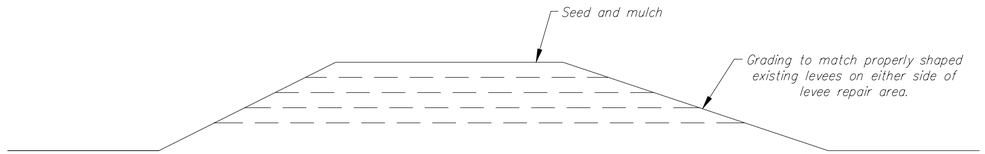

2 SECTION

TYPICAL EXISTING LEVEE POINT REPAIR – SEQUENCE OF WORK

MARK	DESCRIPTION	DATE	APPR.

amec
AMEC Earth & Environmental, Inc.
1129 SW Wanamaker
Topeka, Kansas 66604
Phone: (785) 272-4630
Fax: (785) 272-4678

CITY OF WICHITA

Levee "C" Freeboard Remediation (Station 410+00 to Railroad)
Improvements For the
WICHITA-VALLEY CENTER LOCAL FLOOD PROTECTION PROJECT
WICHITA, KANSAS

PREPARED FOR
THE CITY OF WICHITA, KANSAS
455 N. Main
Wichita, KS 67202

LAWRENCE J. SAMPLE
LICENSED
15855
11/26/2011
KANSAS
PROFESSIONAL ENGINEER

DESIGNED BY: Larry J. Sample, P.E.		DATE: 2011/Jan/26
DWN BY: Staff	CKD BY: LBK	APP BY: LJS
FILE NAME: 10_POINT REPAIR DETAILS.dgn		
AMEC PROJ. NO. 5-6150-0001		

POINT REPAIR
GRADING DETAILS

C-205
SHEET 10 OF 15

10_POINT REPAIR DETAILS.dgn 1/27/2011 8:47:12 AM