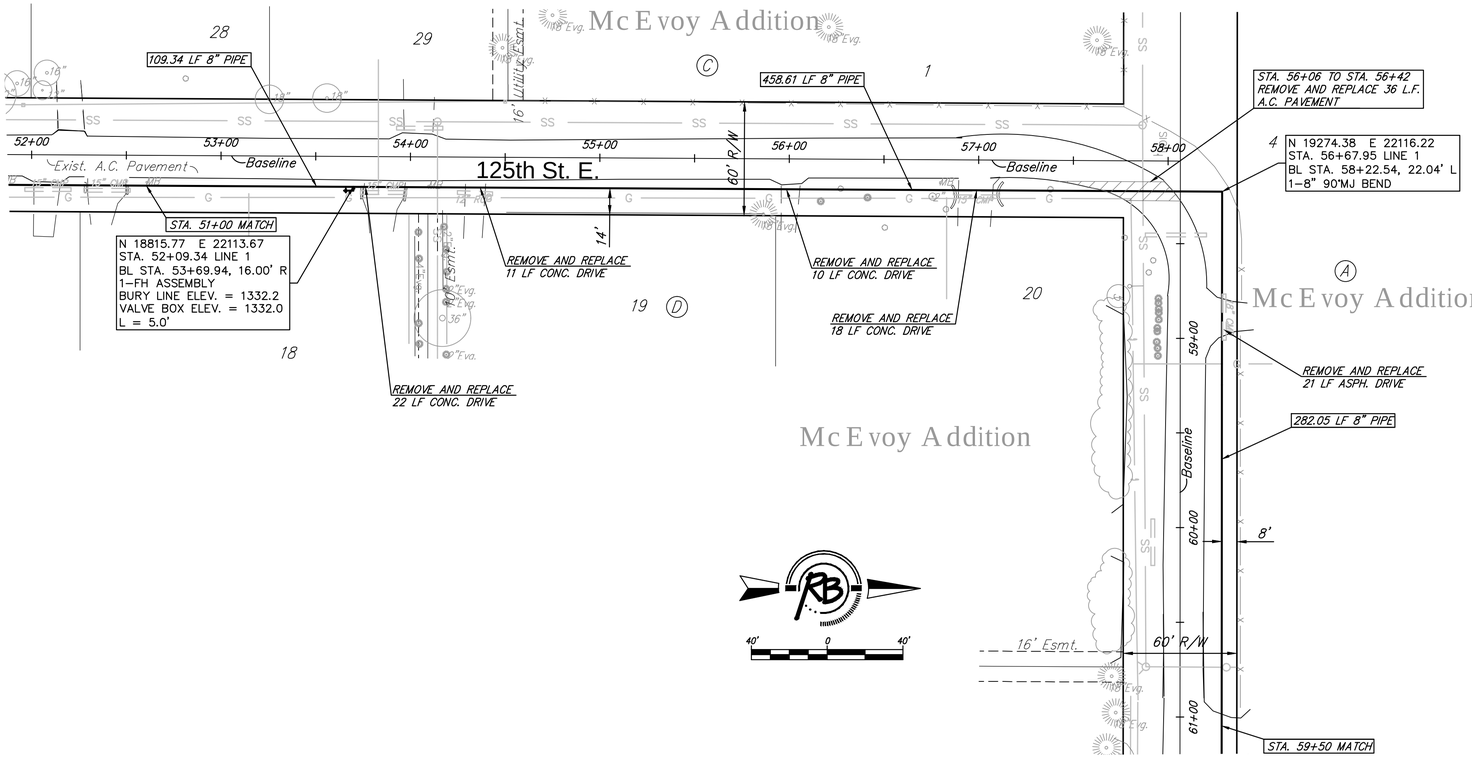

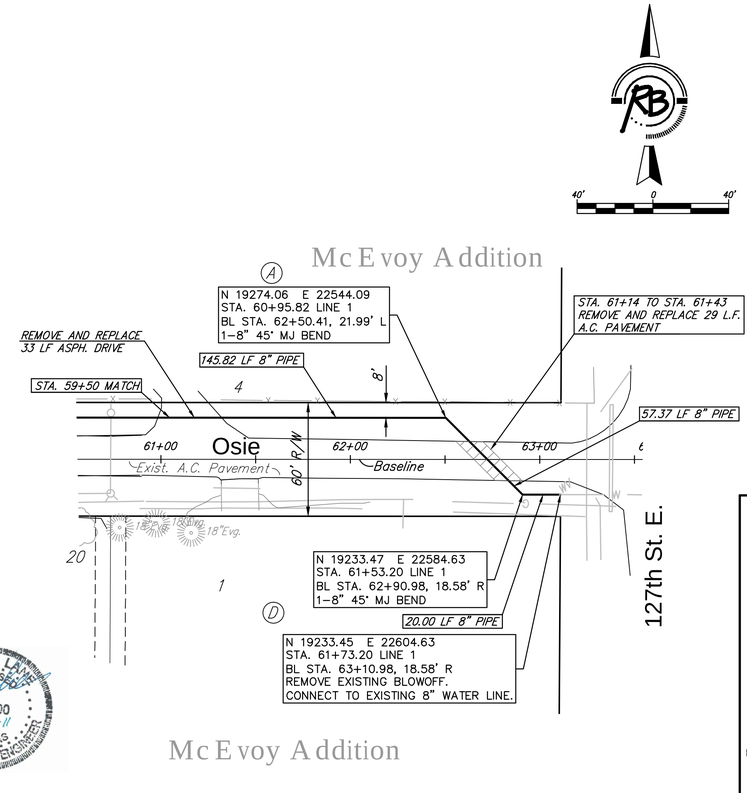

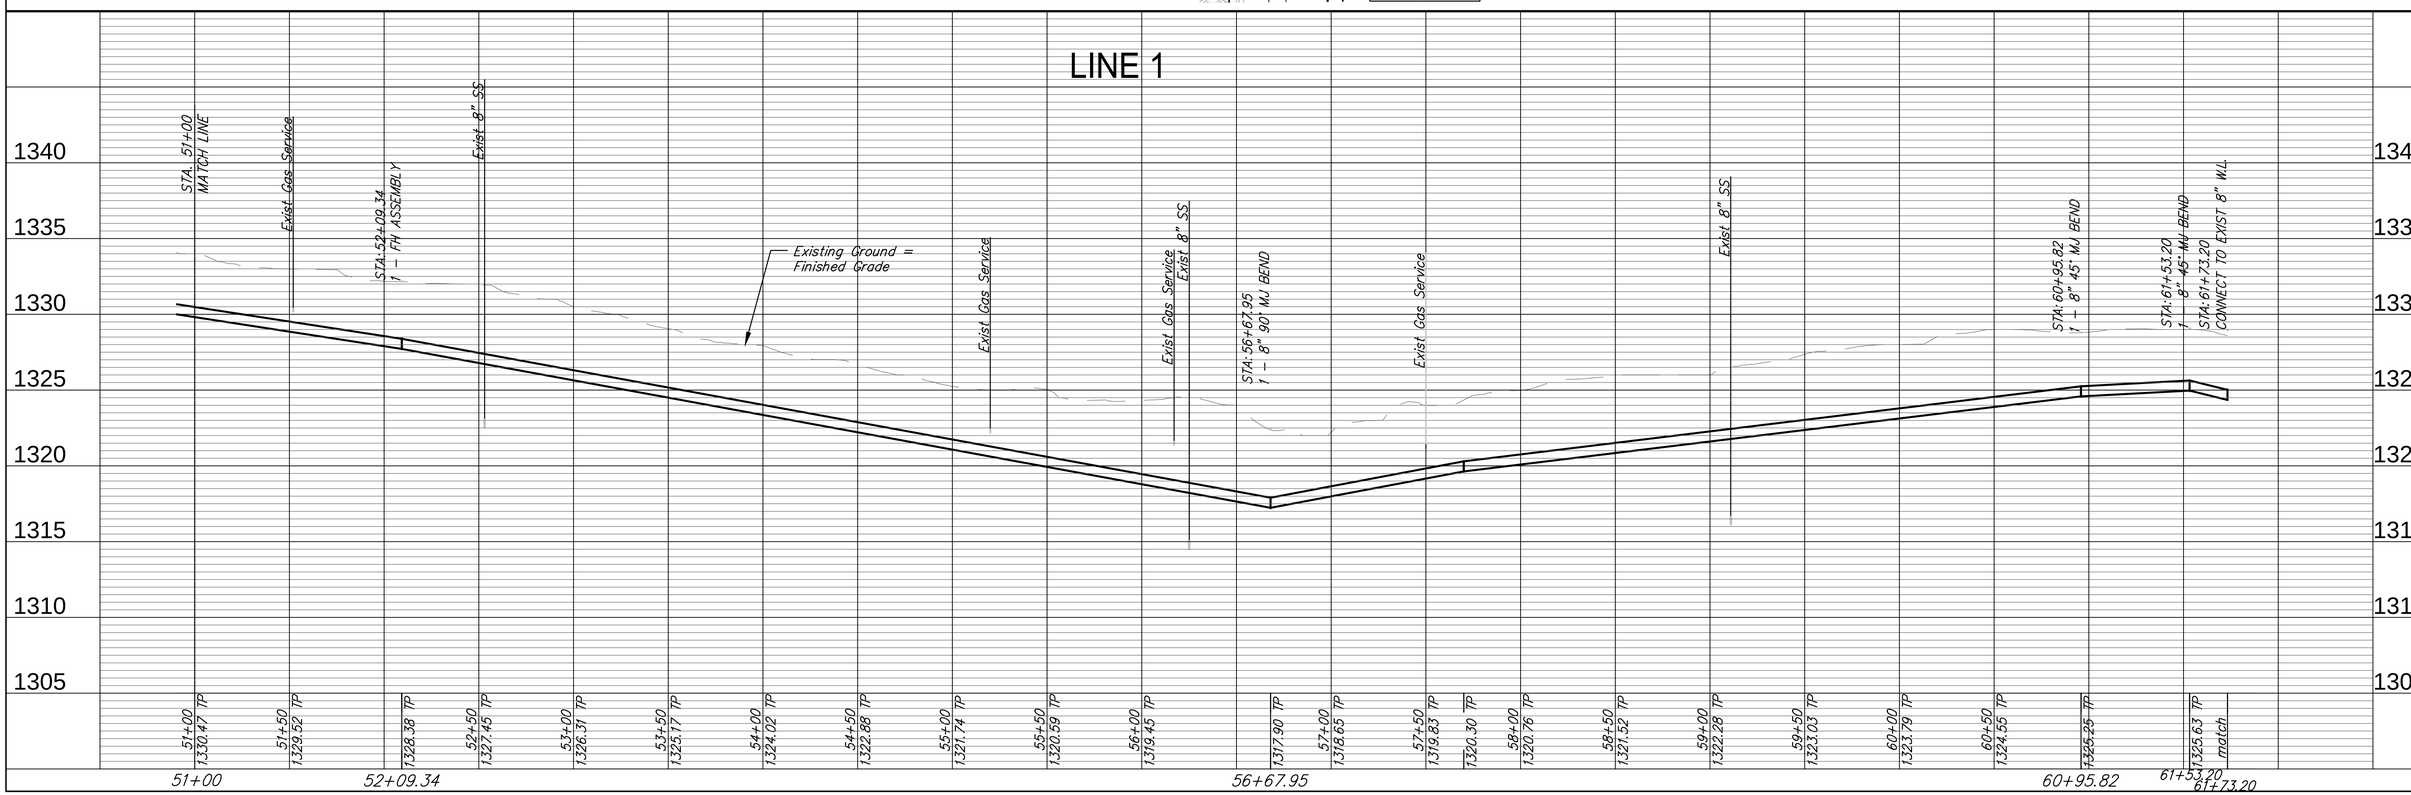

Ruggles & Bohn, P.A.
Engineering, Surveying, Land Planning
604 North Main (316) 262-3331
Wichita, Kansas 67203 (316) 264-8423 fax
E-mail: info@rbkansas.com
www.rbkansas.com

DESIGN AML	DRAWN AML
UTILITY	DATE Apr. 20, 2011
REVISED	REVIEW
PROJECT NUMBER 448-90500	DRAWING FILE engineeringbase {09 Line 1}
RB JOB 3752W	SHEET 9 OF 15

WATER LINE IMPROVEMENTS
MCEVOY ADDITION
WICHITA, KANSAS